


7 Rectory Road, Havant - 3022.19.BT - Location Plan

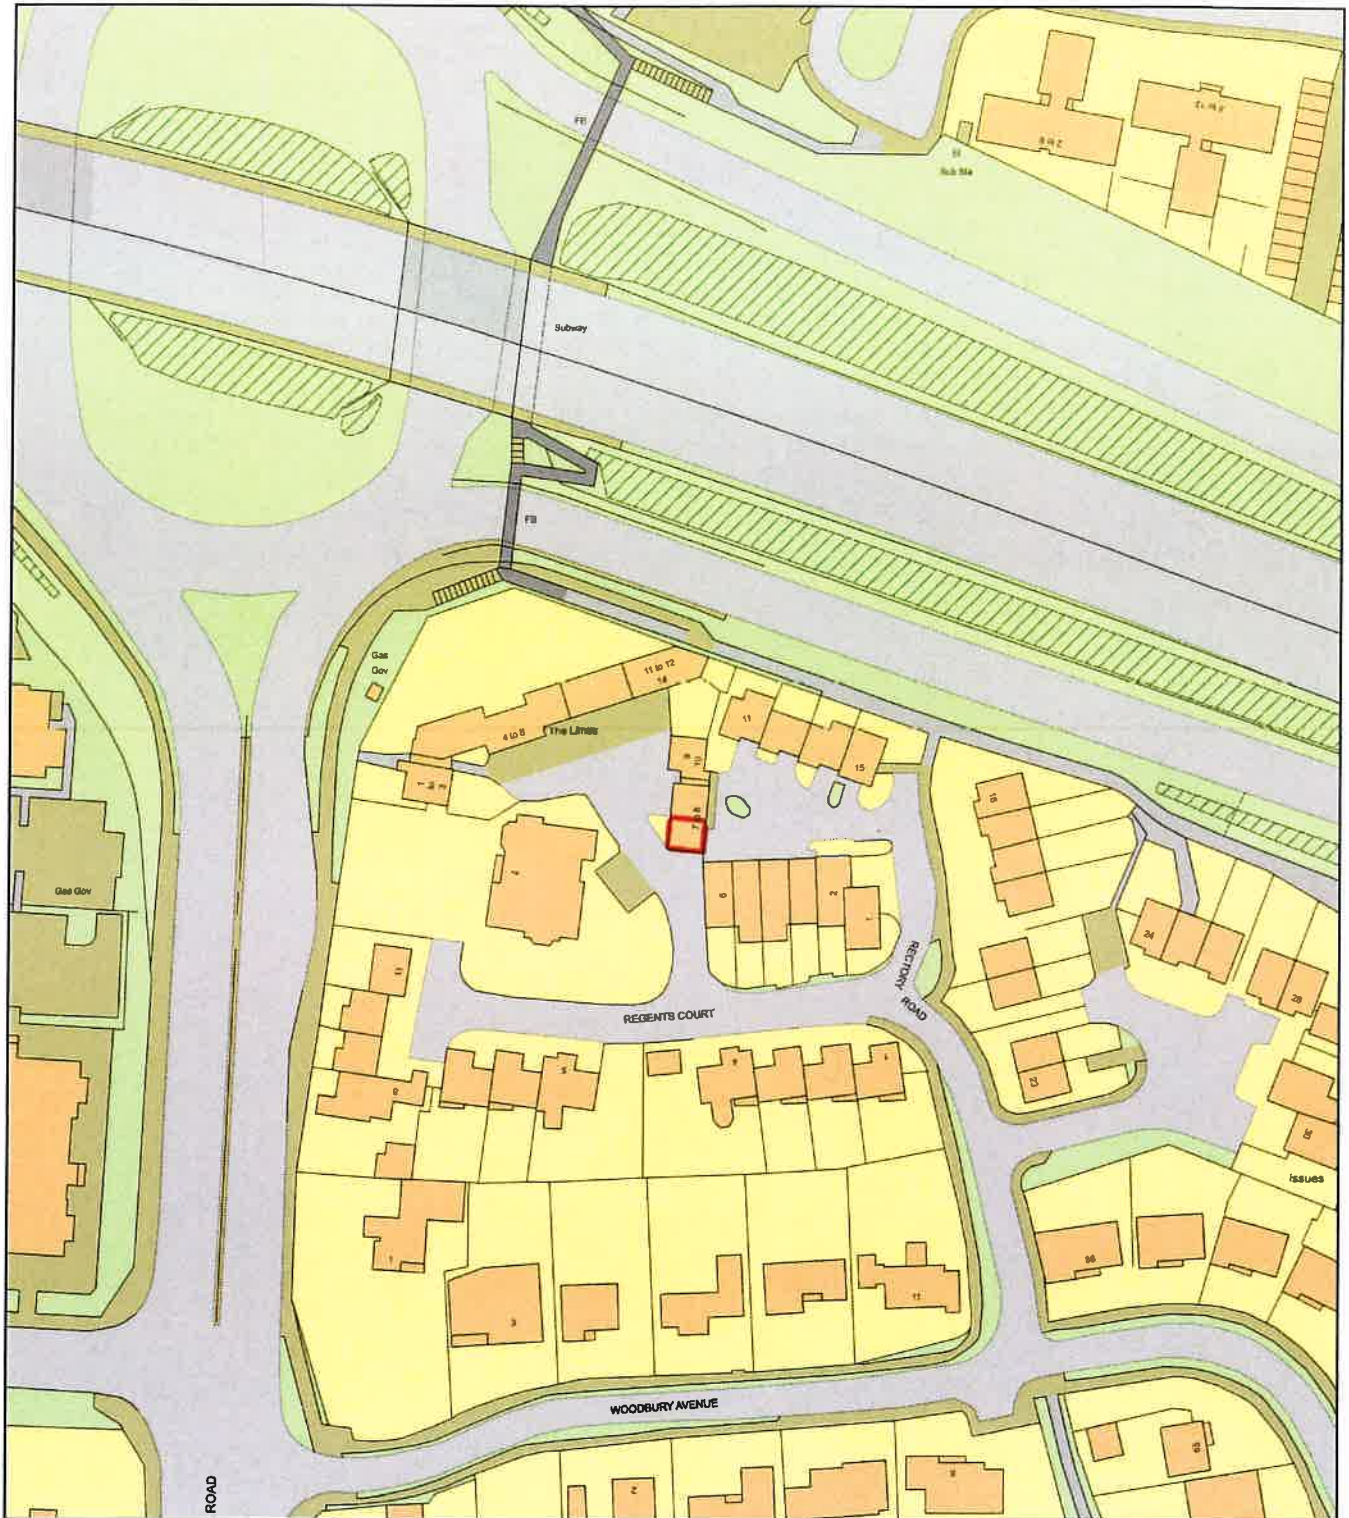

0 50
Metres



Plan Produced for: Mr & Mrs Morgan

Date Produced: 05 Feb 2019

Plan Number/Project ID: TQRQM19036093010644

Scale: 1:1250 @ A4