





PROPOSED WEST ELEVATION




PROPOSED SOUTH ELEVATION

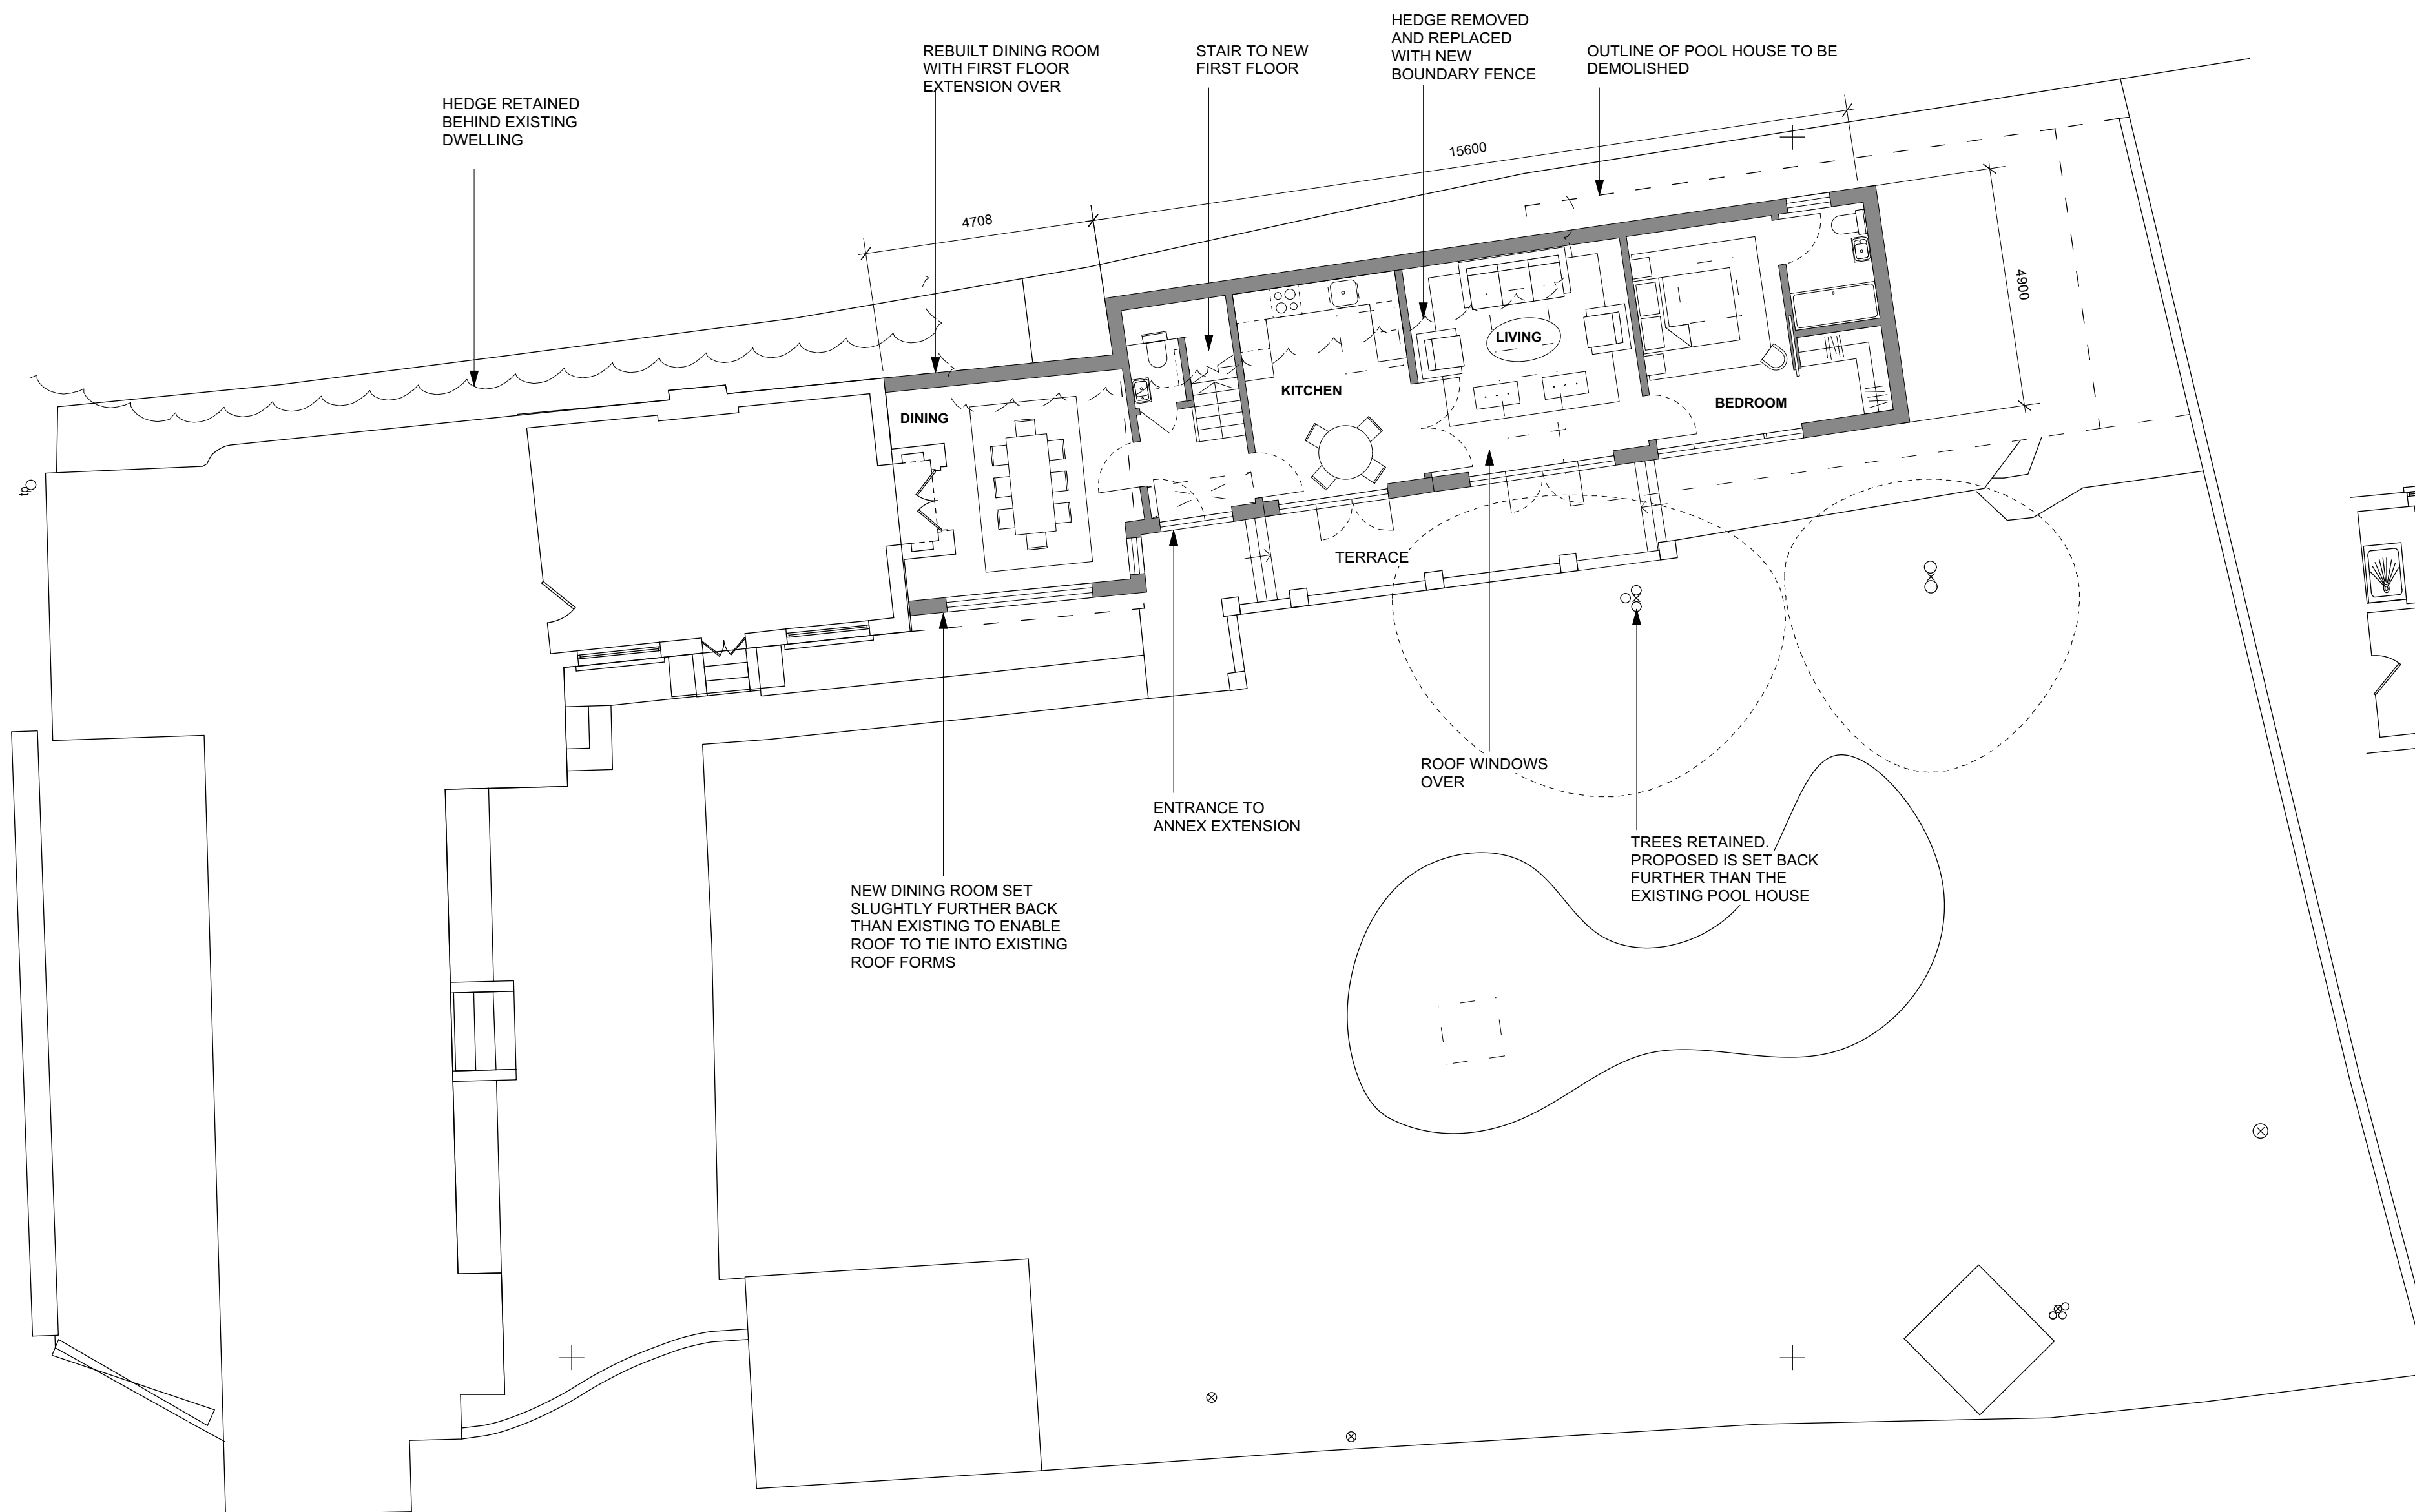

PROPOSED GROUND FLOOR PLAN

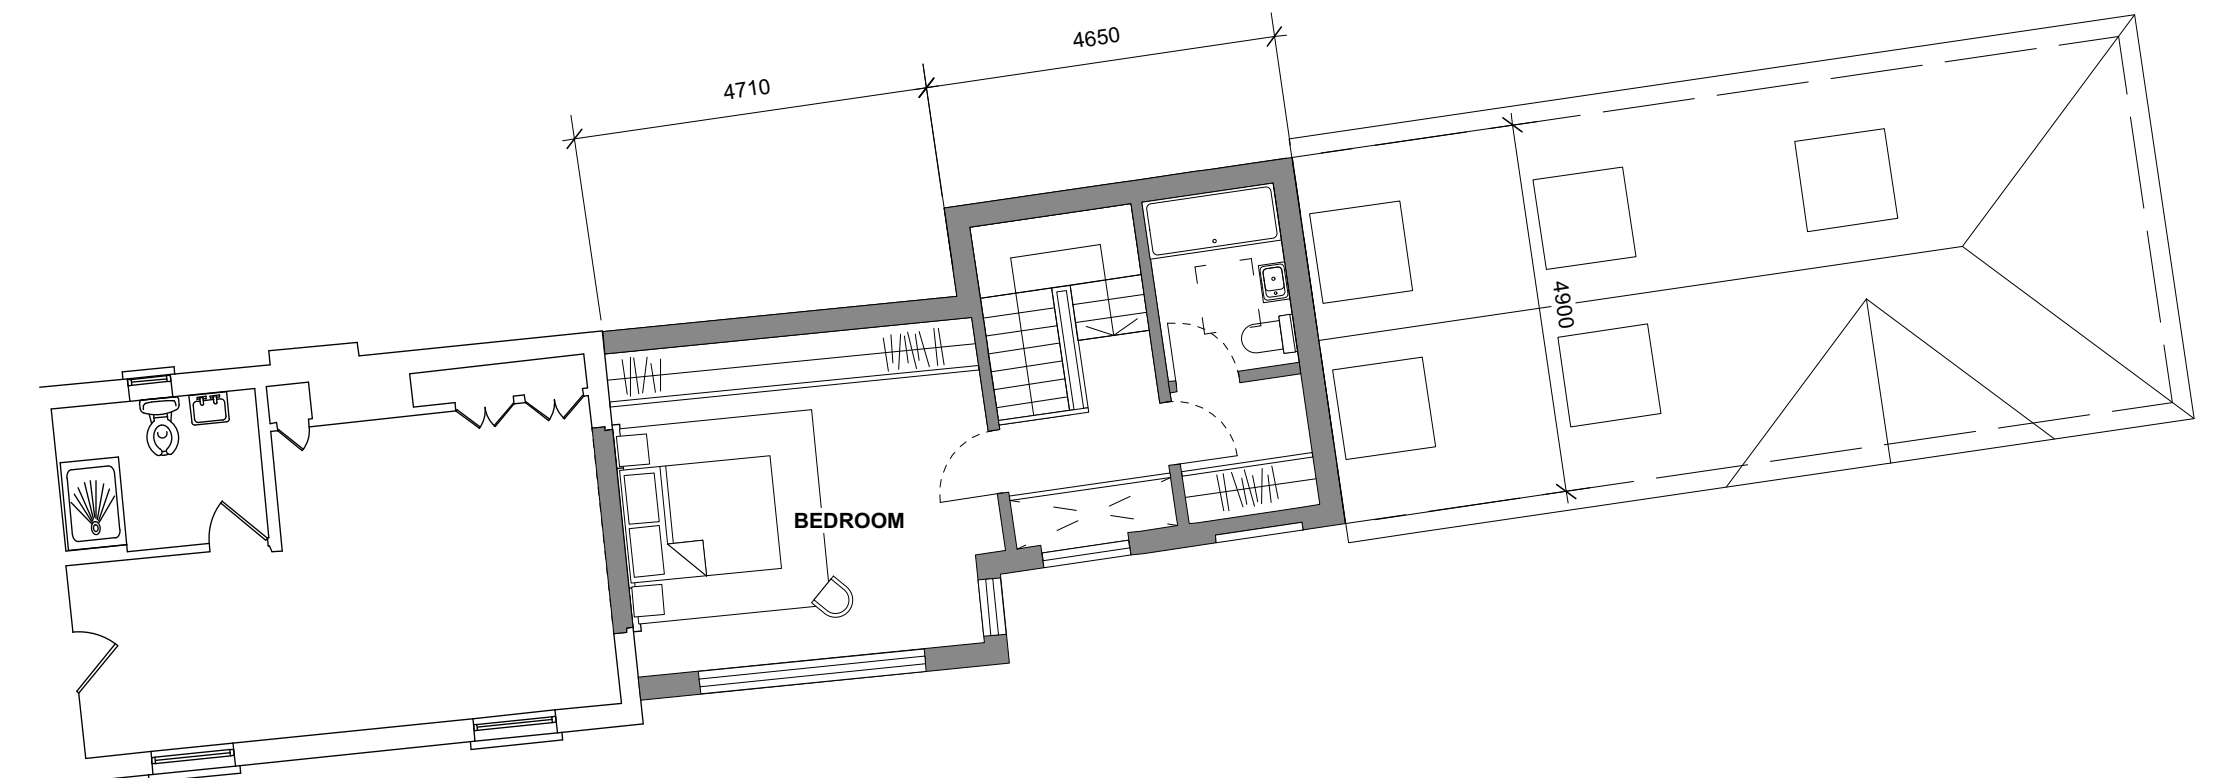

PROPOSED FIRST FLOOR

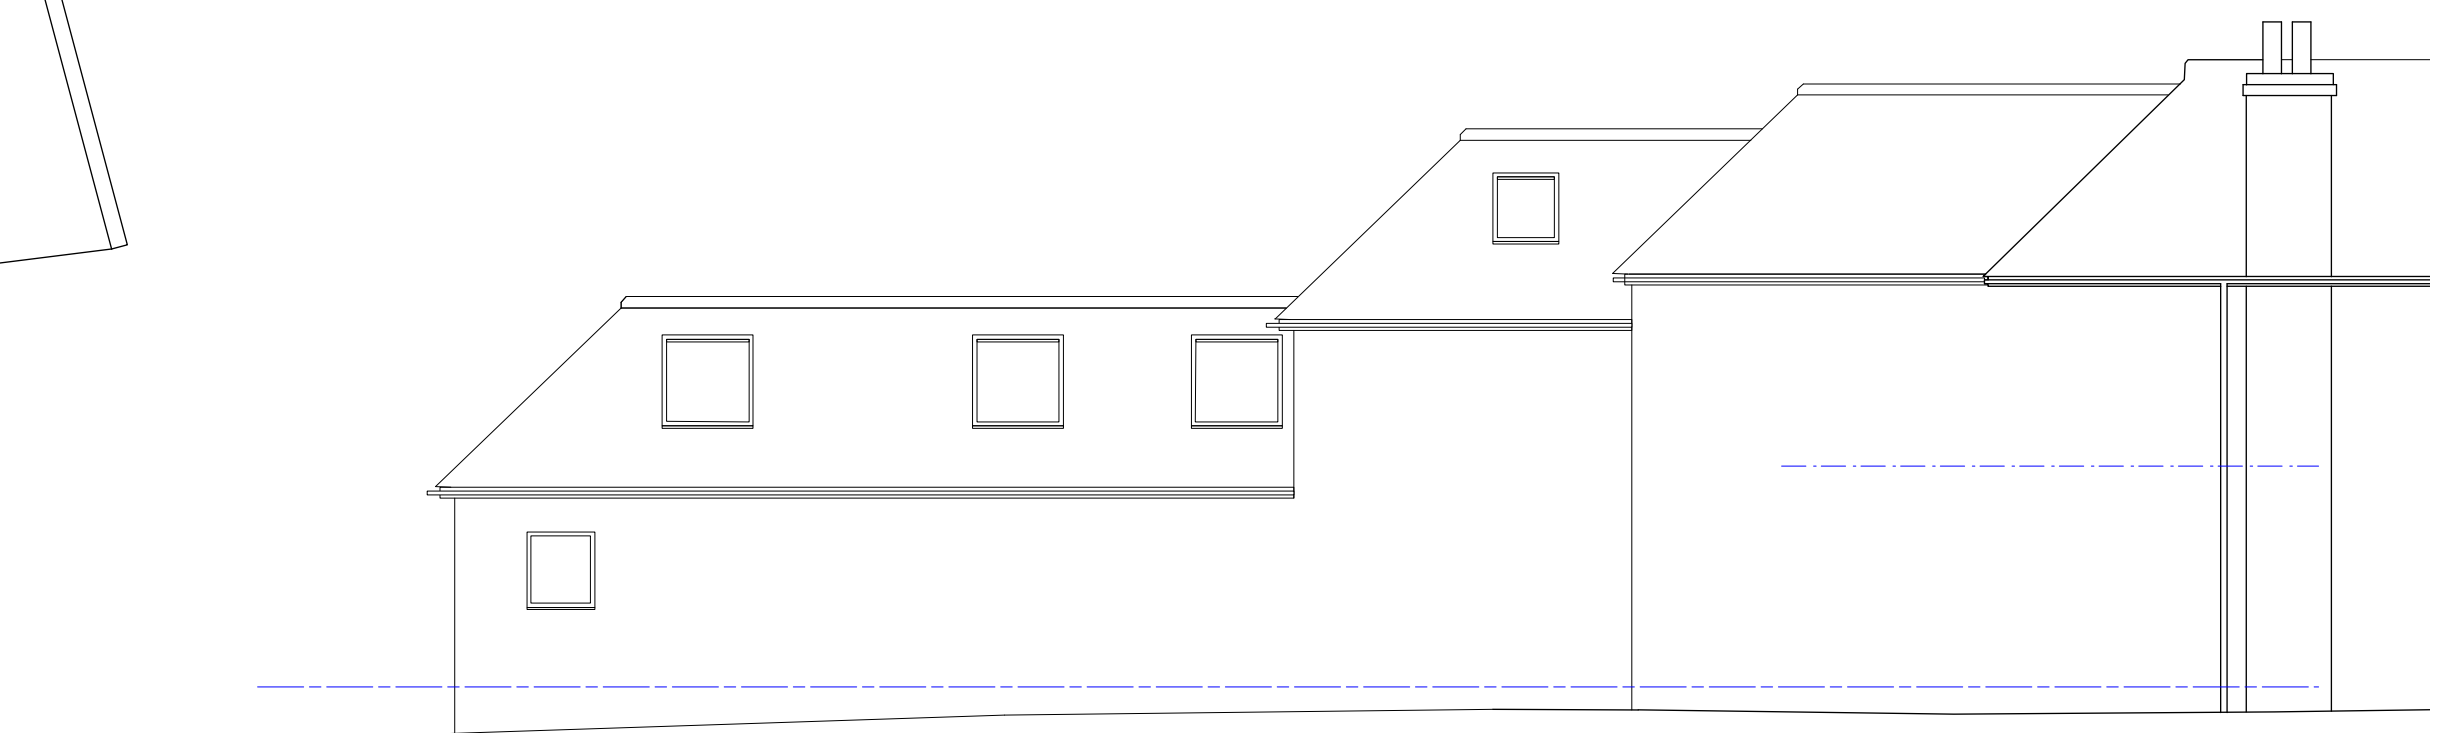

PROPOSED EAST ELEVATION