
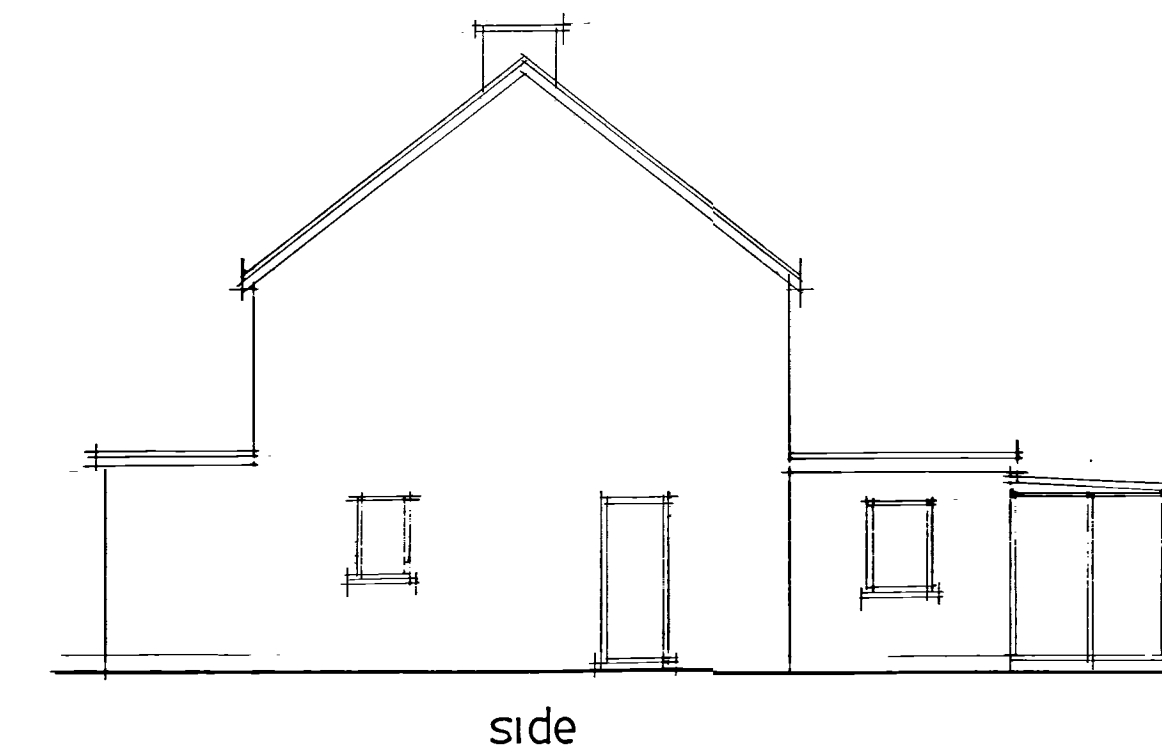
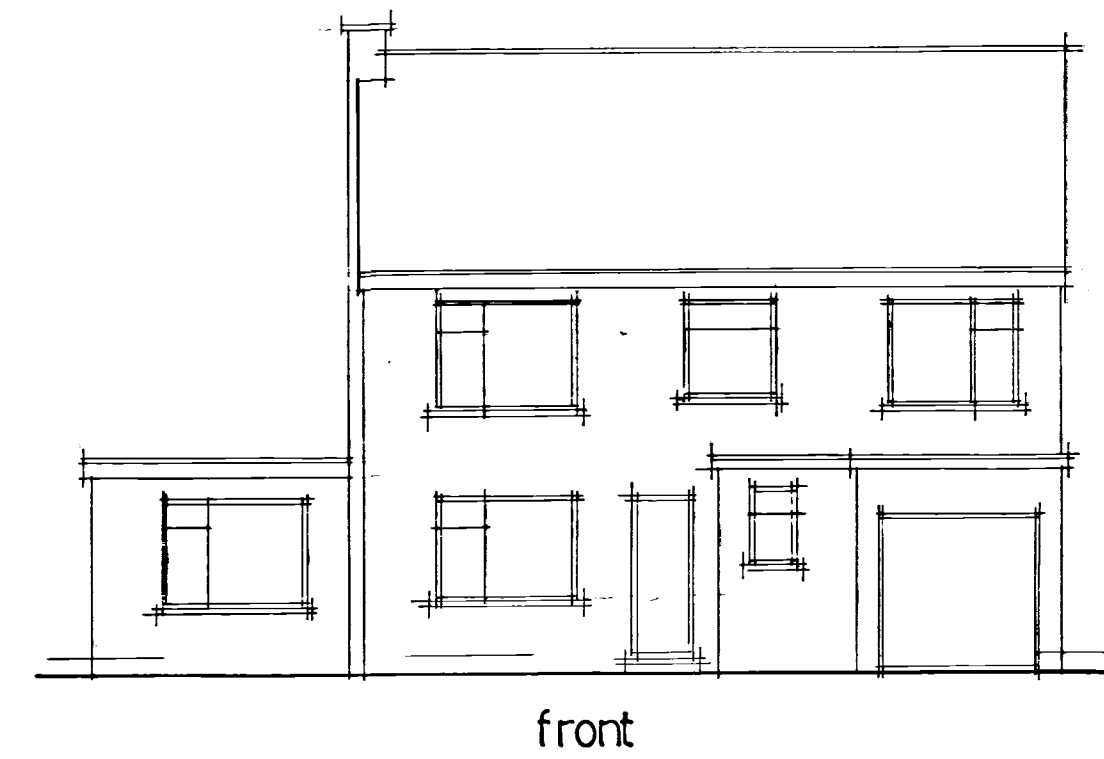
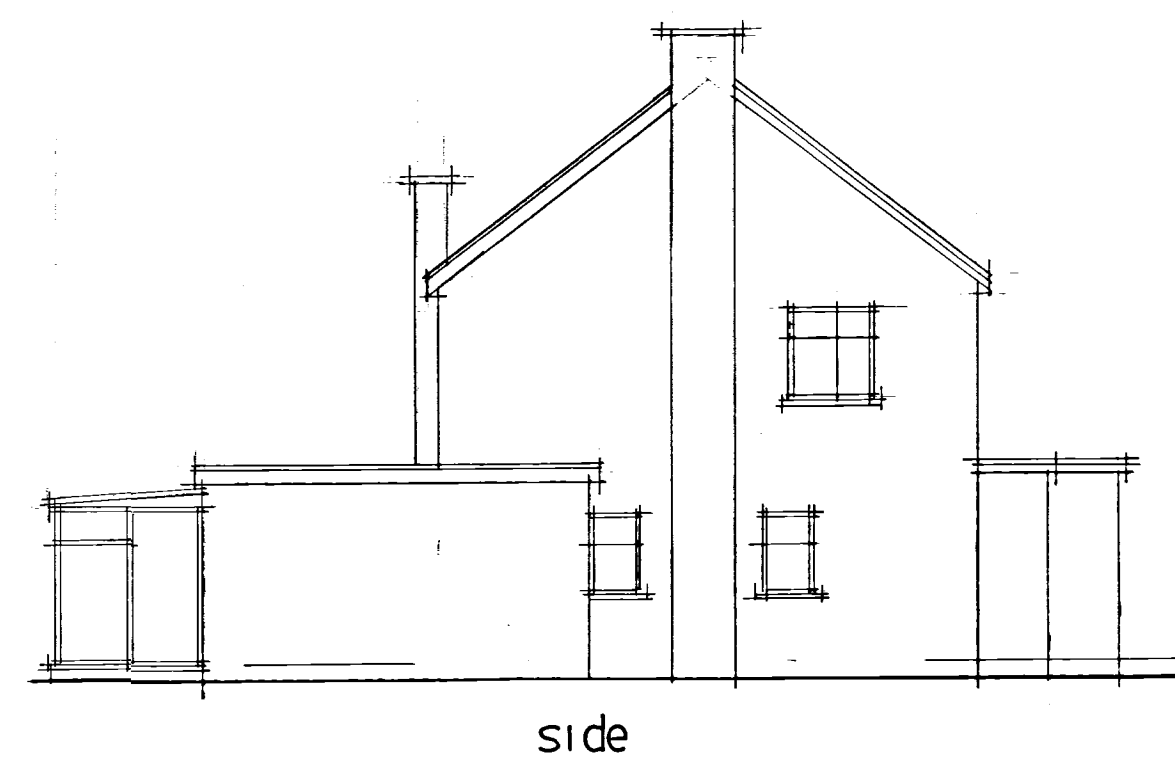
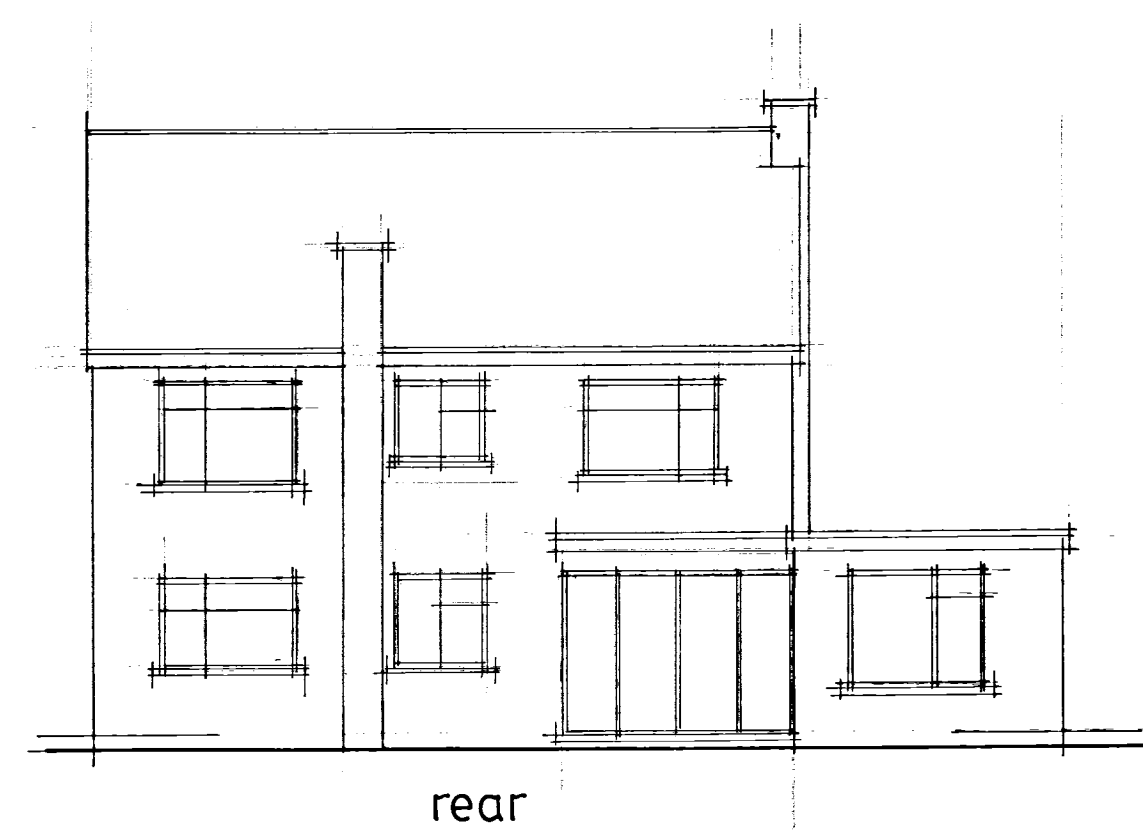
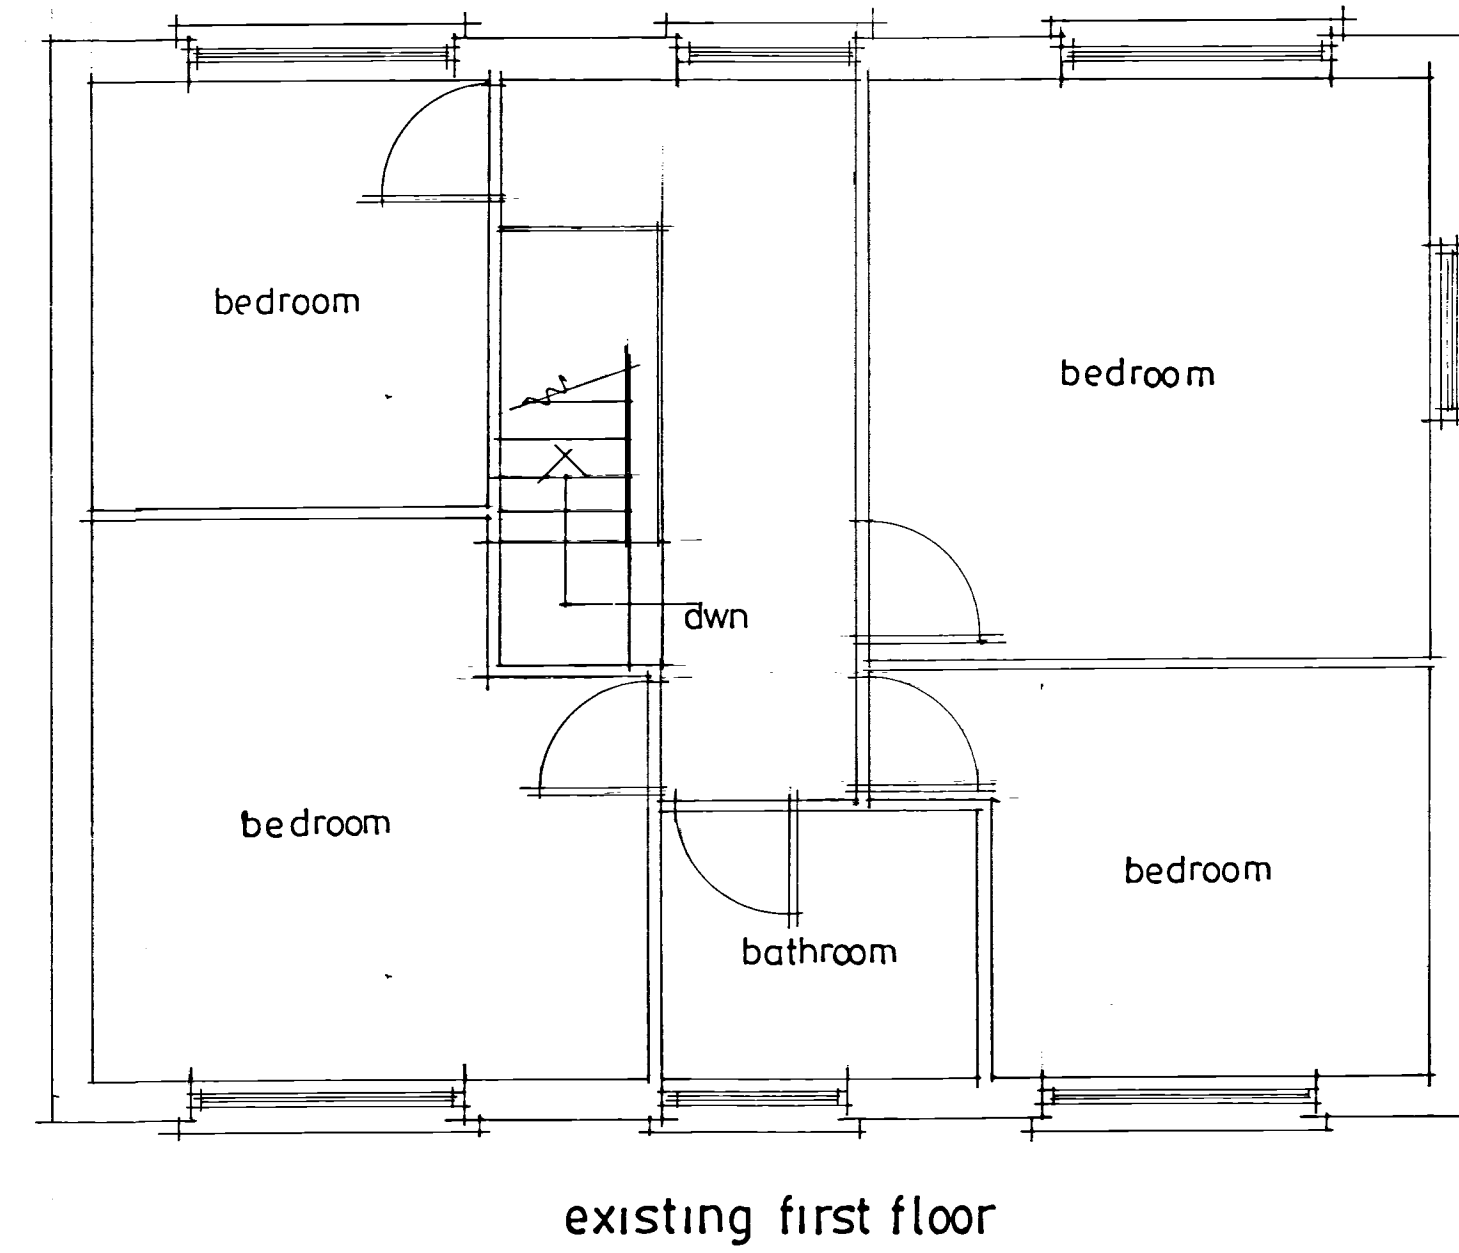


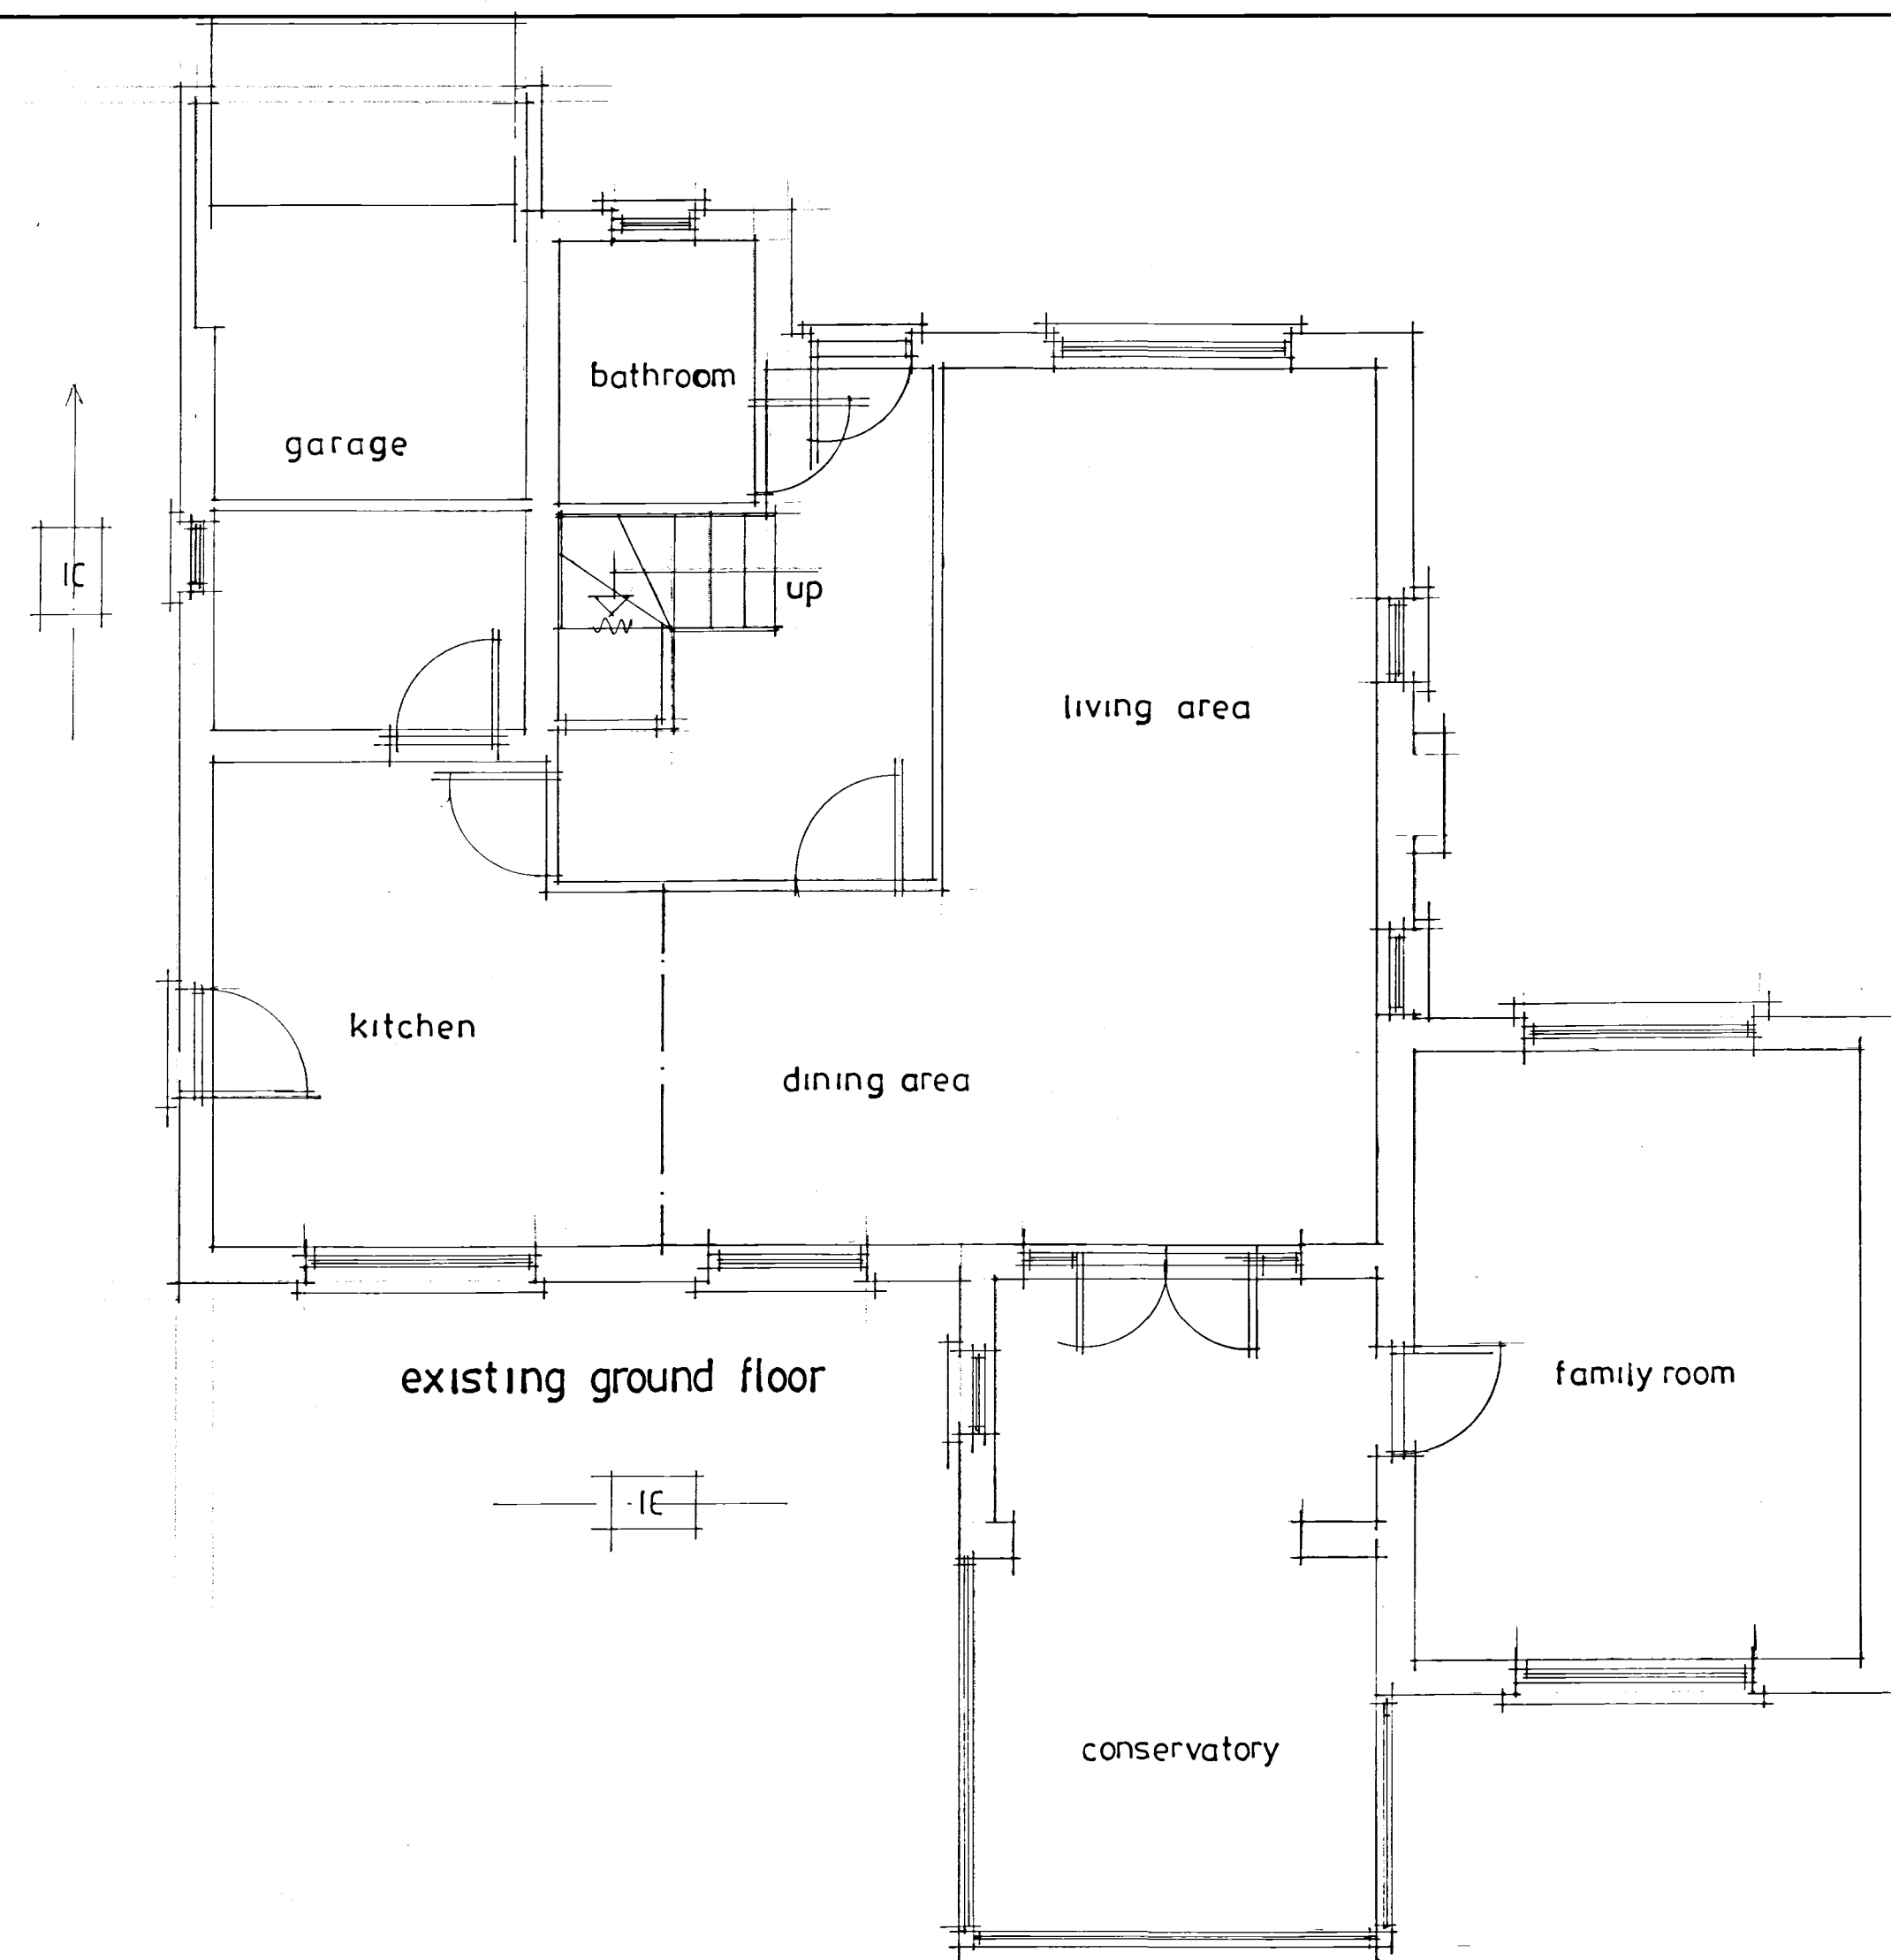

A	Date	Revision
© copyright		
THORNS YOUNG ARCHITECTURAL		
THORNS-YOUNG LTD CHARTERED BUILDING CONSULTANTS Website: www.thornsyoun.co.uk		
Fareham 21 Middle Road Park Gate SO31 7GH Tel: (01329) 888 322		Portsmouth 232 London Road North End PO2 9JQ Tel: (02392) 672 883
Client		
Ms C Freeman		
Job Title		
7 Highfield Avenue Waterlooville		
Drawing Title		
Existing plans		
Scale 1:100 1:50 at A1		
Date DEC 2018		Drawn by RN
Drg. No.		Rev.
9262-16-1		