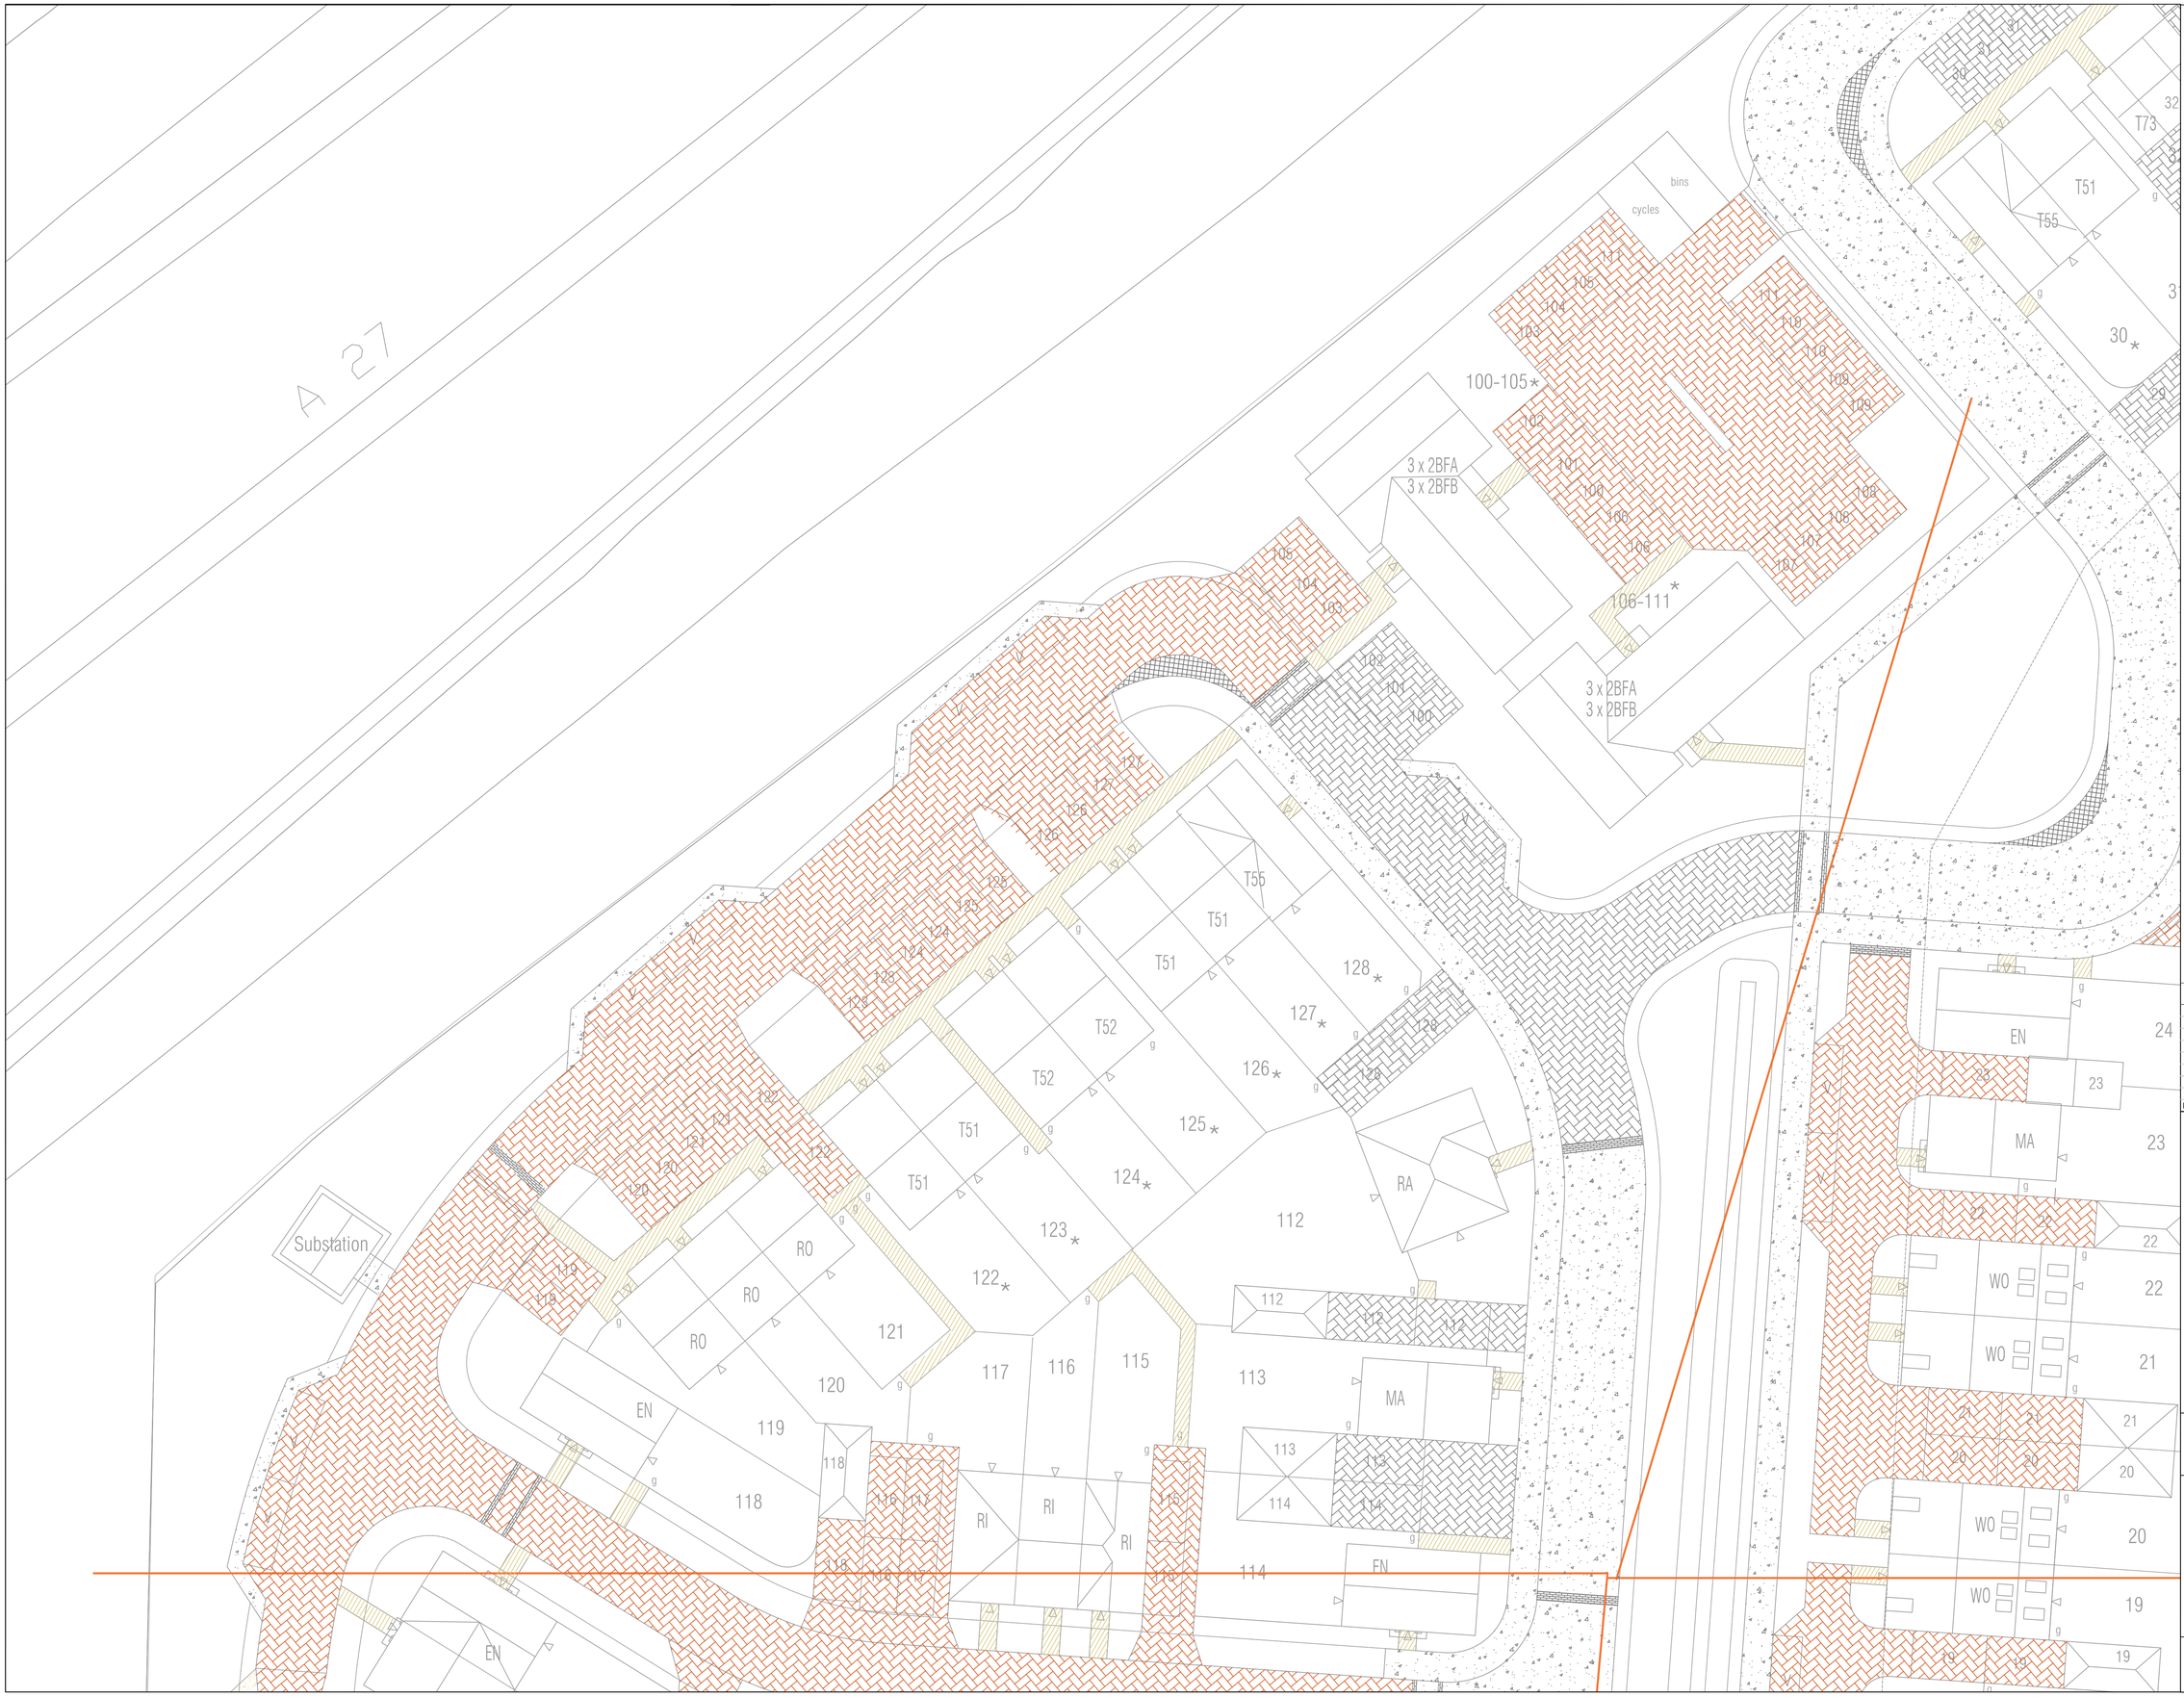

SPECIFICATION
All works generally, to comply with the written Soft Landscape Specification.

NOTE: DO NOT SCALE FROM DRAWING

Legend

- Tarmac to roads and pavements to be installed following engineer's details.
- Tegula Priora permeable paving in Burnt Ochre laid in herringbone to secondary routes from Marshalls or similar and approved. Laid to engineer's details.
- Tegula Priora permeable paving in Harvest laid in herringbone to tertiary routes from Marshalls or similar and approved. Laid to engineer's details.
- Keyblok paving in pennant grey laid in stretcher bond between surface changes and rumble strips from Marshalls or similar and approved. Laid to engineer's details.
- Cobbles in pennant grey to overrun areas from Marshalls or similar and approved. Laid to engineer's details.
- Concrete slabs in natural to private footpaths, 45x45cm from Marshalls or similar and approved. Laid to engineer's details.
- Amber Breedon Gravel with timber edging. No dig construction where required. To be installed following engineer's details.
- Permeable road, car parking and driveways - as per engineers specification

Rev	Date	Details	Drawn
E	19.03.19	Layout Change (REV E)	JRL
D	12.02.19	Layout Change	PF
C	10.01.19	Layout Change	RH
B	20.12.18	Planning comment	JRL
A	06.12.17	Layout change	AE

ACD ENVIRONMENTAL

HEAD OFFICE
Rodbourne Rail Business Centre, Grange Lane,
Malmesbury, SN16 0ES
Tel: 01666 825646

Courtyard House, Mill Lane, Godalming, GU7 1EY
Tel: 01483 425714

Suite 6, Crescent House, Yonge Close, Eastleigh, SO50 9SX
Tel: 02382 026300

9 Brownlow Road, Cambridge, CB4 3NG
Tel: 07825 868654

email: mail@acdenv.co.uk
www.acdenvironmental.co.uk

BARRATT HOMES

scheme: Land at Havant Road, Emsworth
client: Barratt Homes
drawing: Hard Landscape Proposals
date: May 2017
scale: 1:200@A1
drawing no: BDWS20345 12.1 Sheet 3
drawn: JD checked: AE

Copyright of ACD Environmental Ltd. All rights described in Chapter IV of the Copyright, Designs and Patents Act 1988 have been generally asserted. 2011. Copyright of this plan remains with ACD until all fees have been paid in full.