




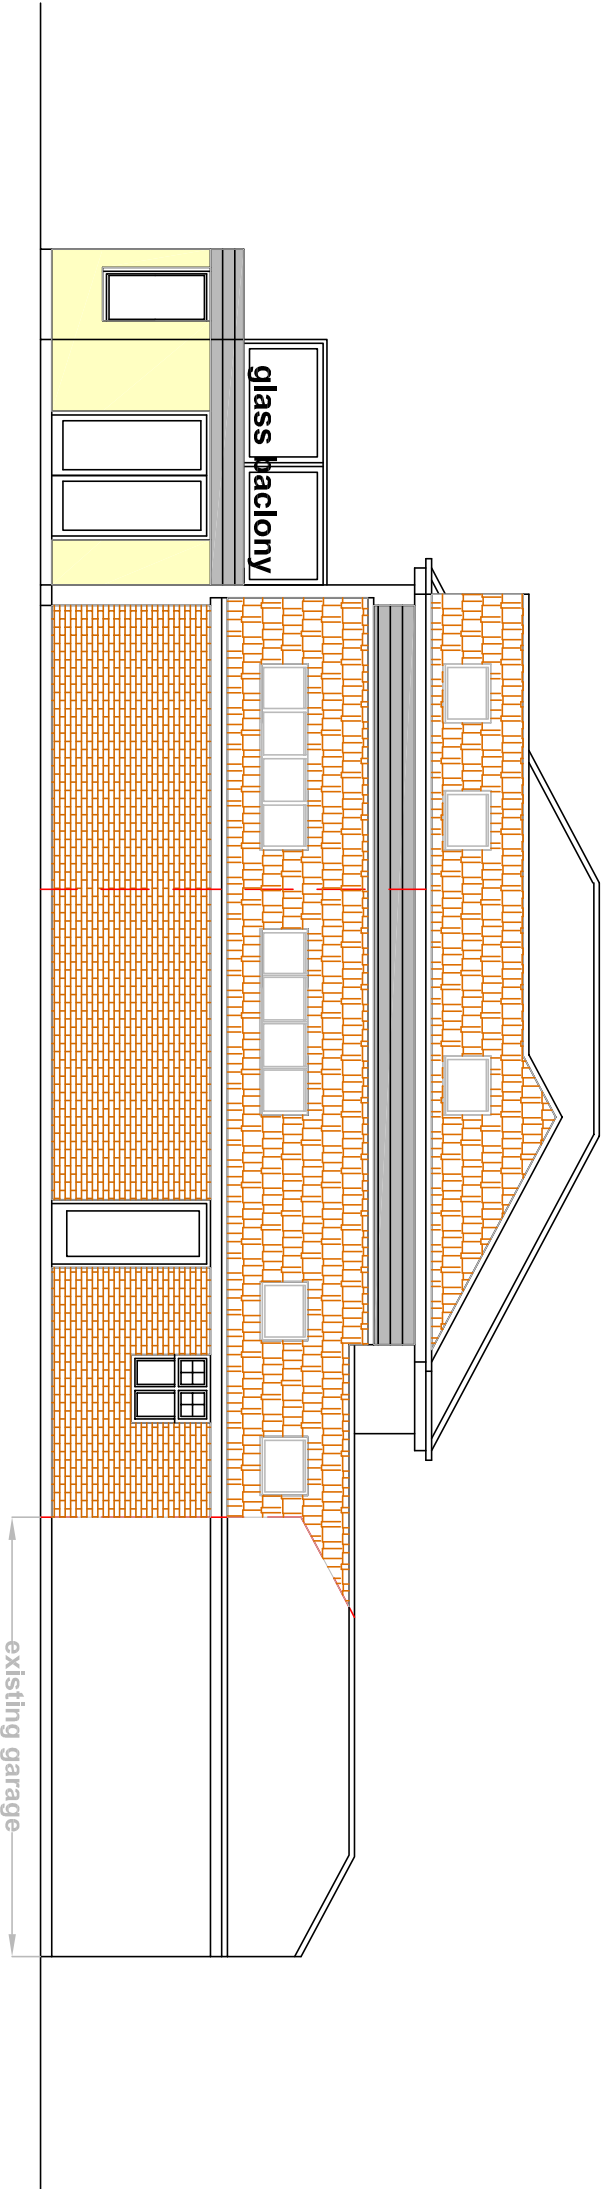


Side Elevation

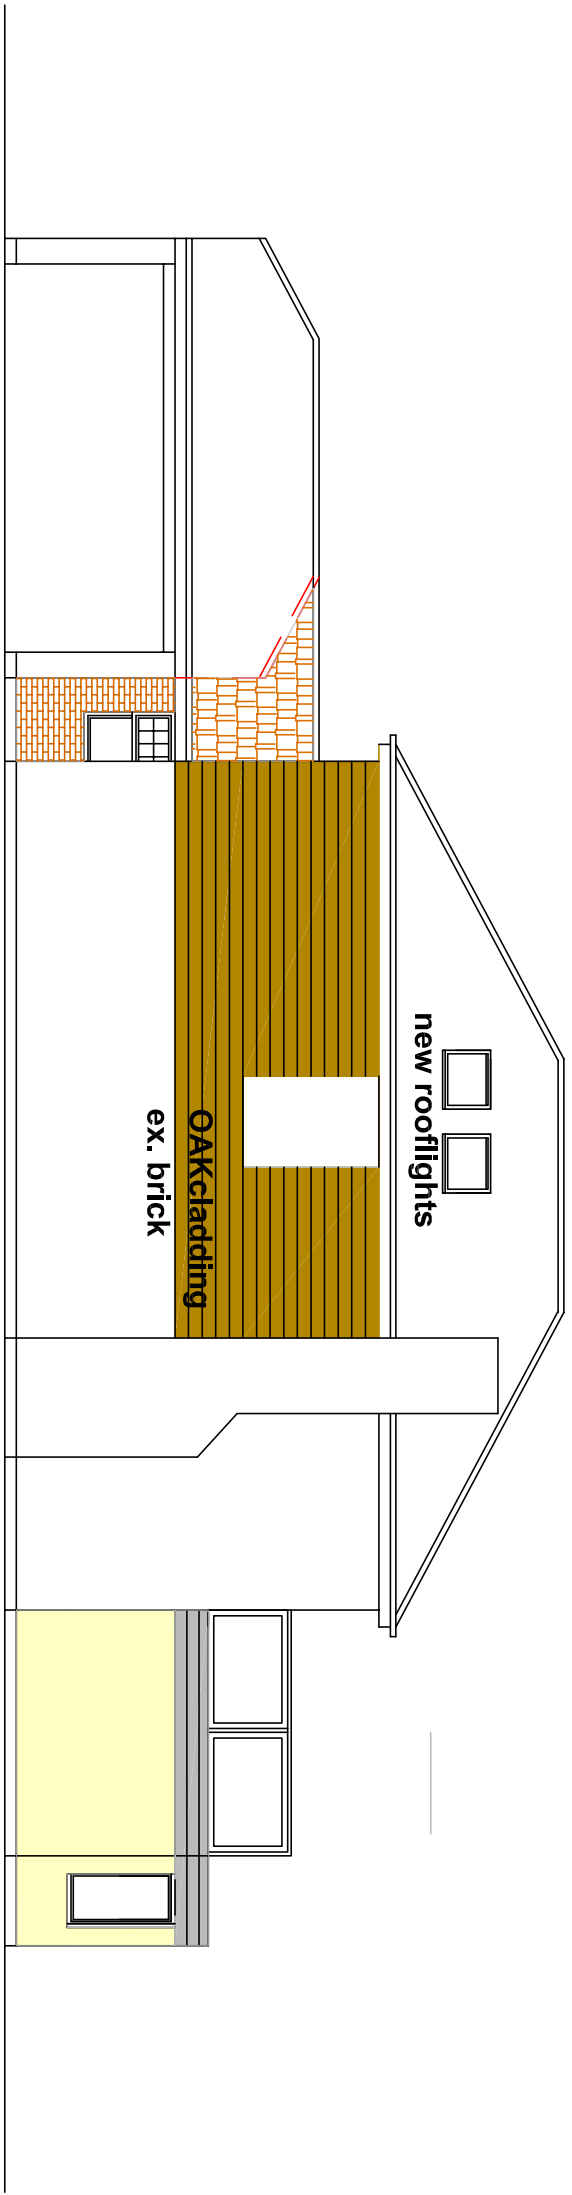


Side Elevation

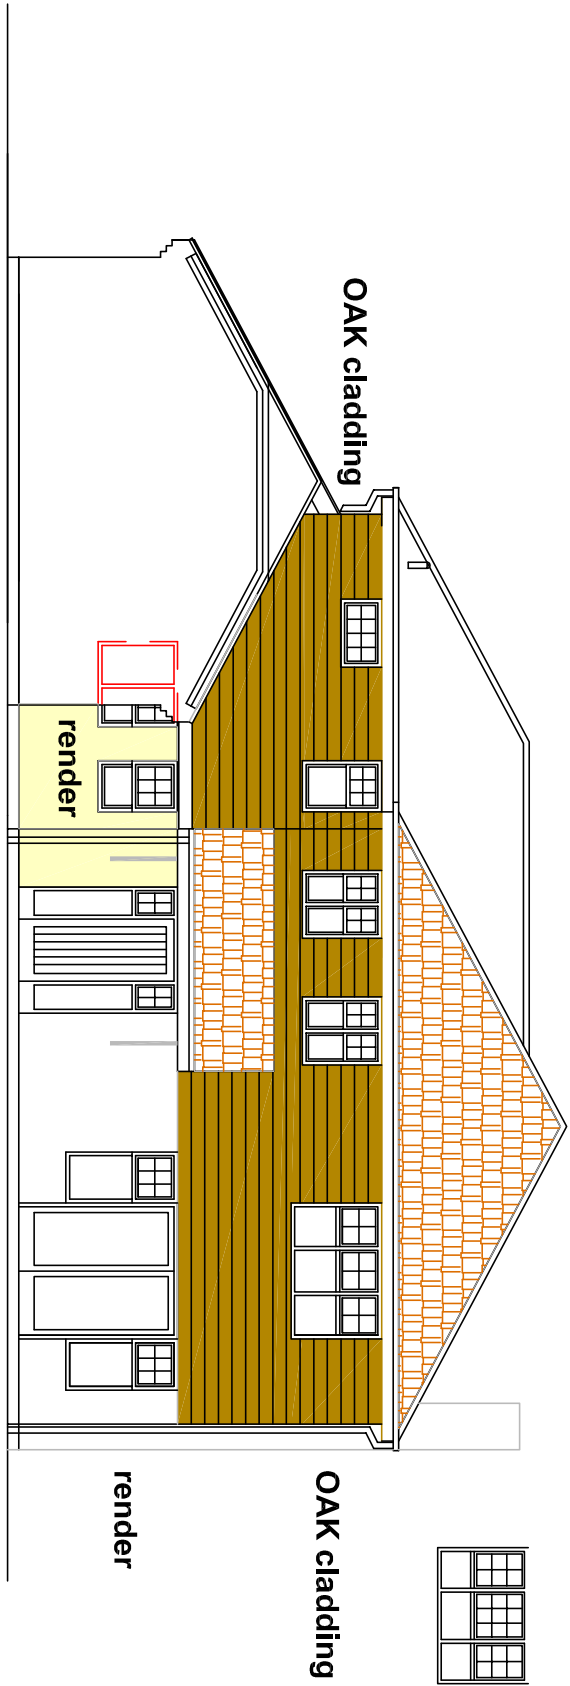



Front Elevation

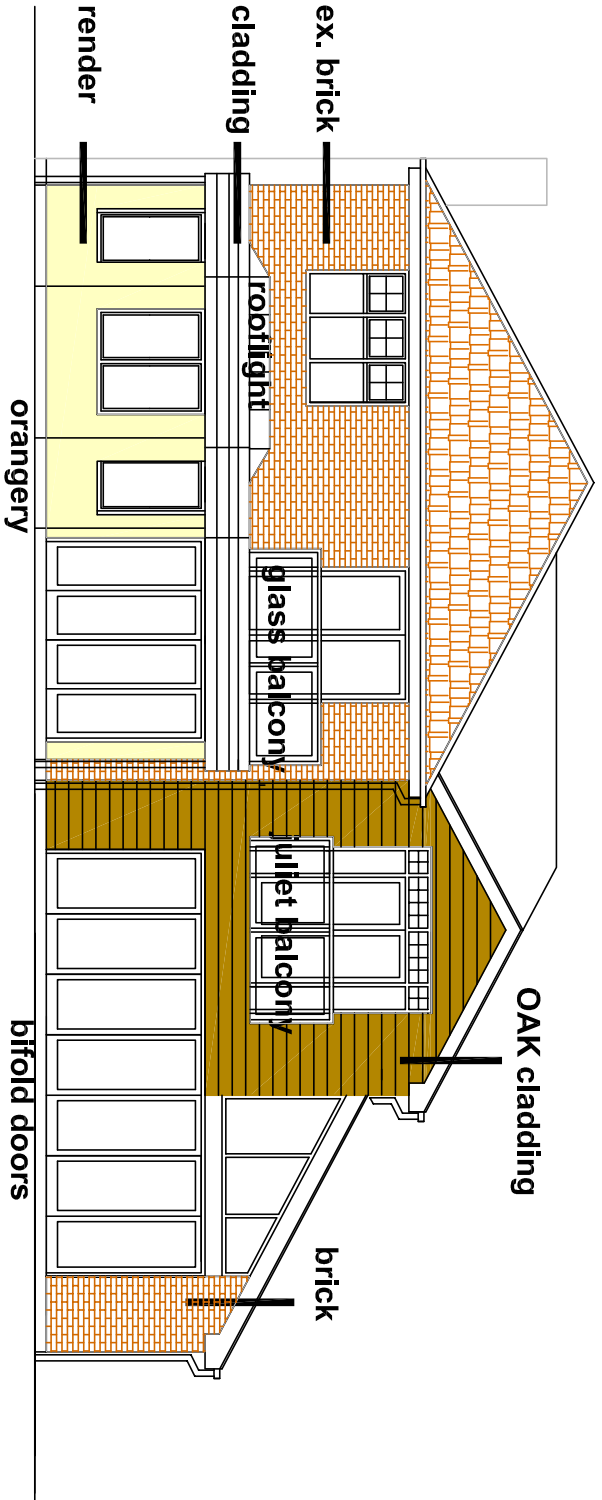

Rear Elevation

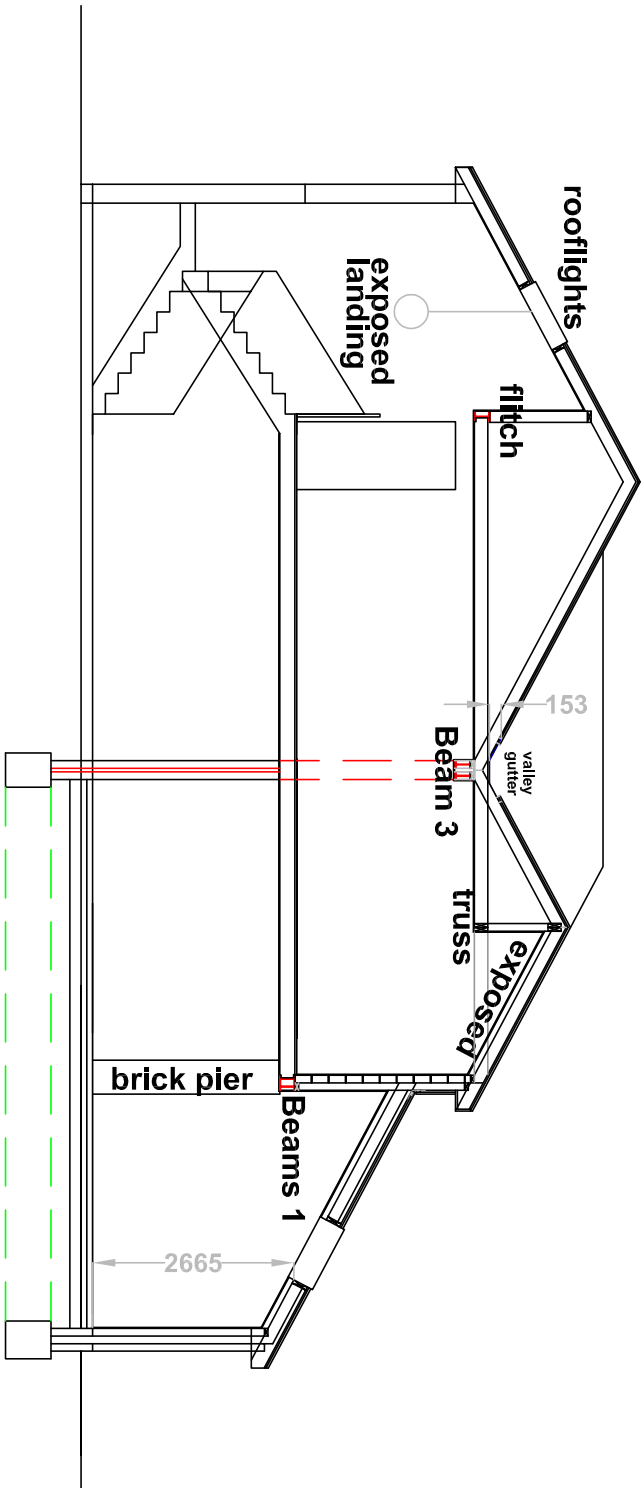

Section

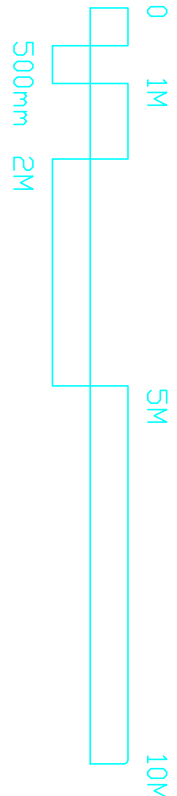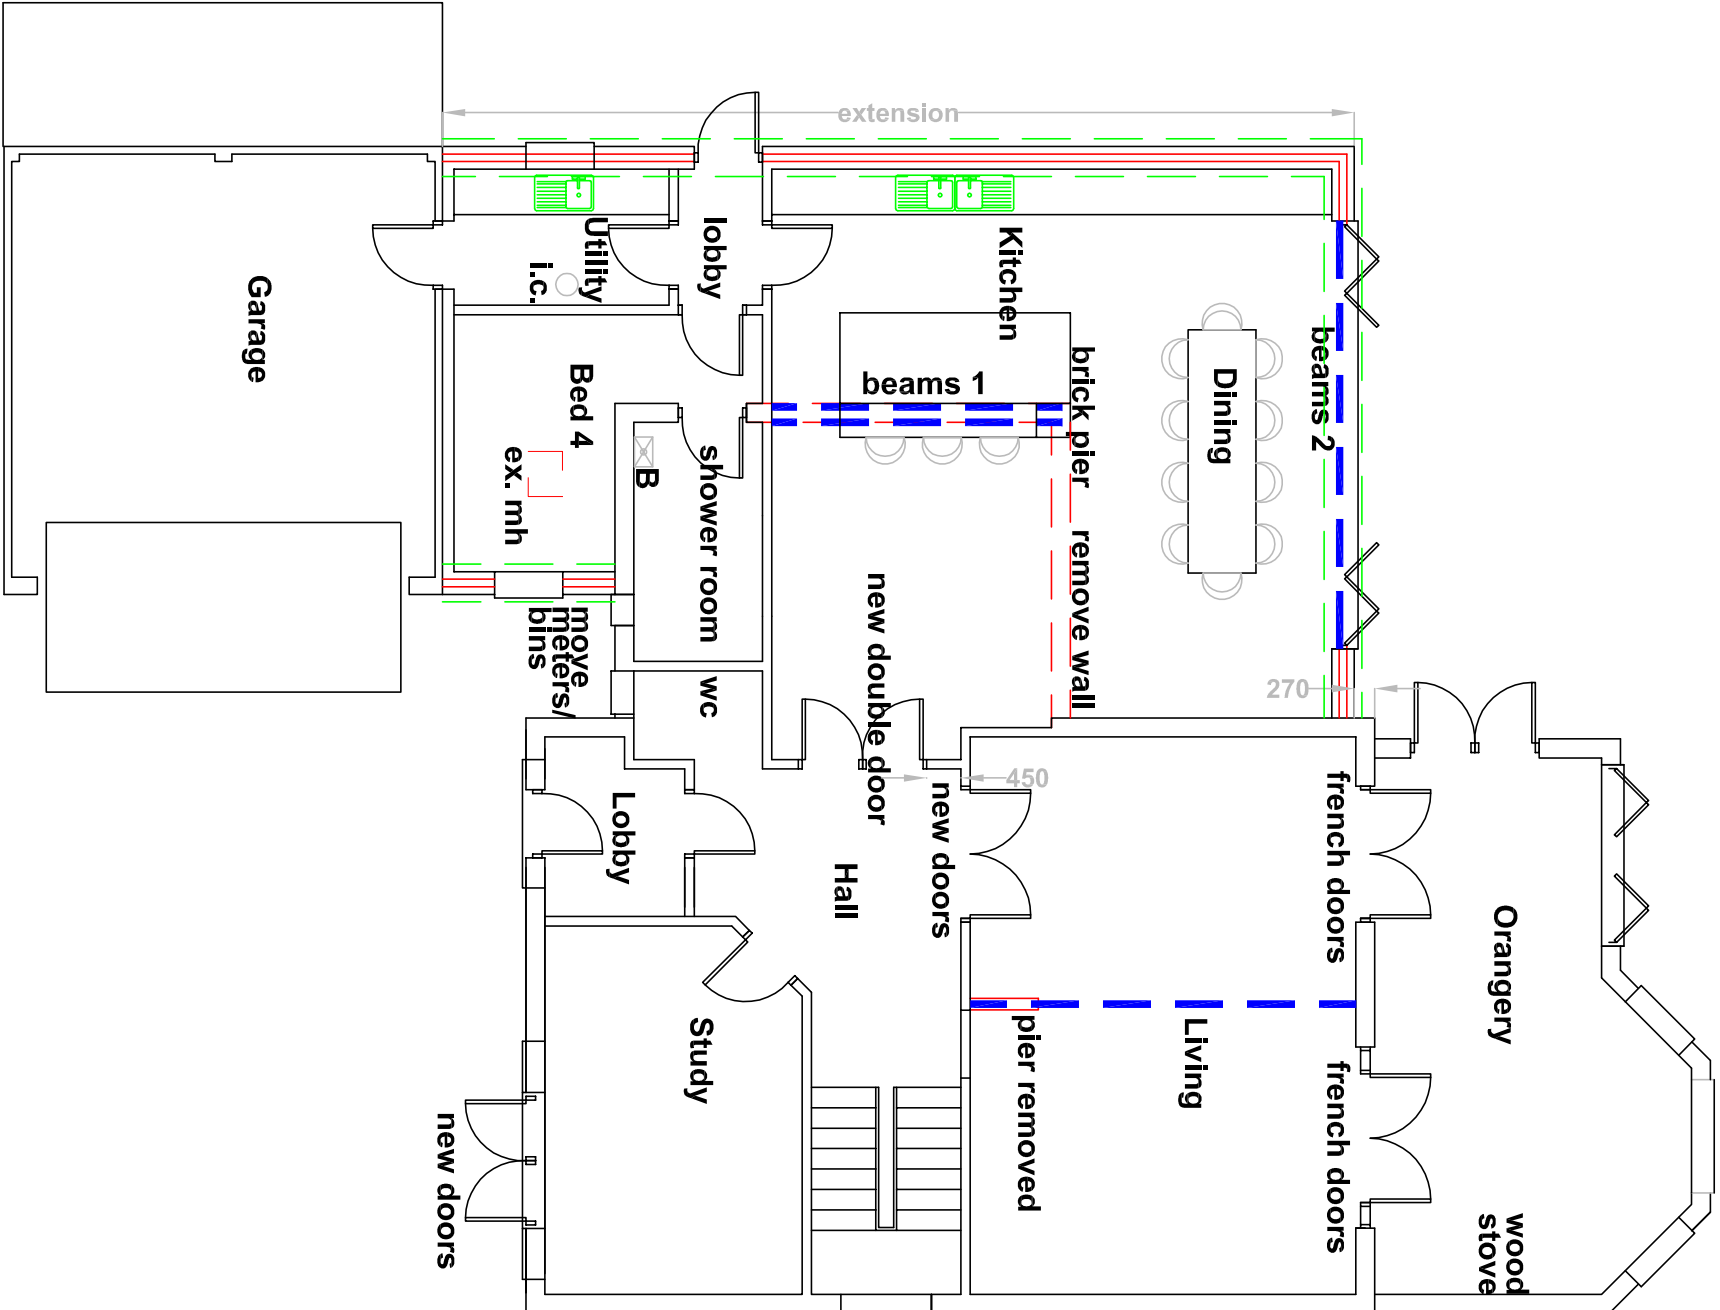

Foundation Plan

REVISION A CLADDING AMENDED - 08/03/19 - PG		PETER GALLOWAY ARCHITECT	
SCALE	TITLE		
1/100	Proposed Extensions		
DATE	5, Harbourside		
Nov. 2018	Langstone, Havant		
DETAIL			
Elevations			
AUTHOR	BRAYING NO		
PG	18/600/P02		
PETER GALLOWAY ARCHITECT		HAVANT, HAMPSHIRE PO9 1BA	
E-MAIL: peter@gpa architects.co.uk		TEL: 02392 483153	
		MID: 07808 483662	

