


# 18 Blossom Drive, Waterloo - 2213.18.CC

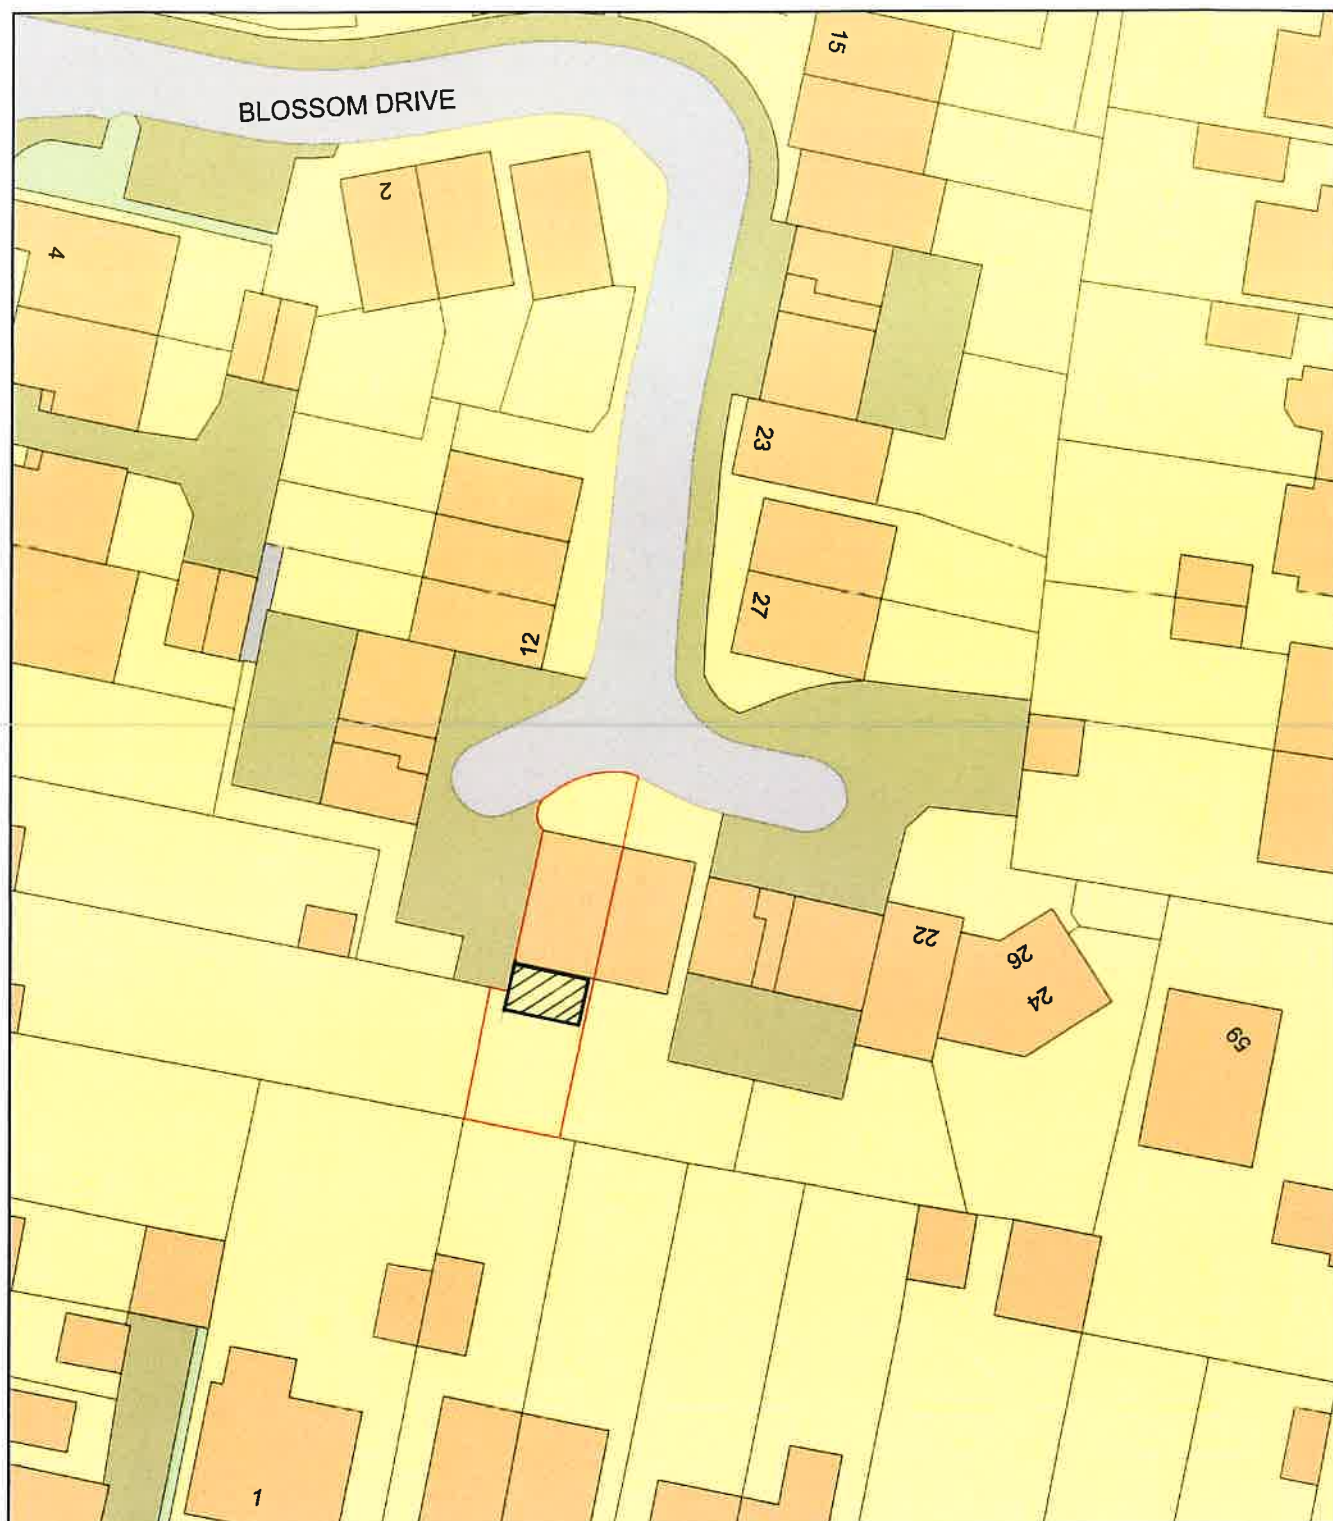

0 20  
Metres



Plan Produced for: Mr & Mrs Williams  
Date Produced: 11 Feb 2019  
Plan Number/Project ID: TQRQM19042101529535  
Scale: 1:500 @ A4