



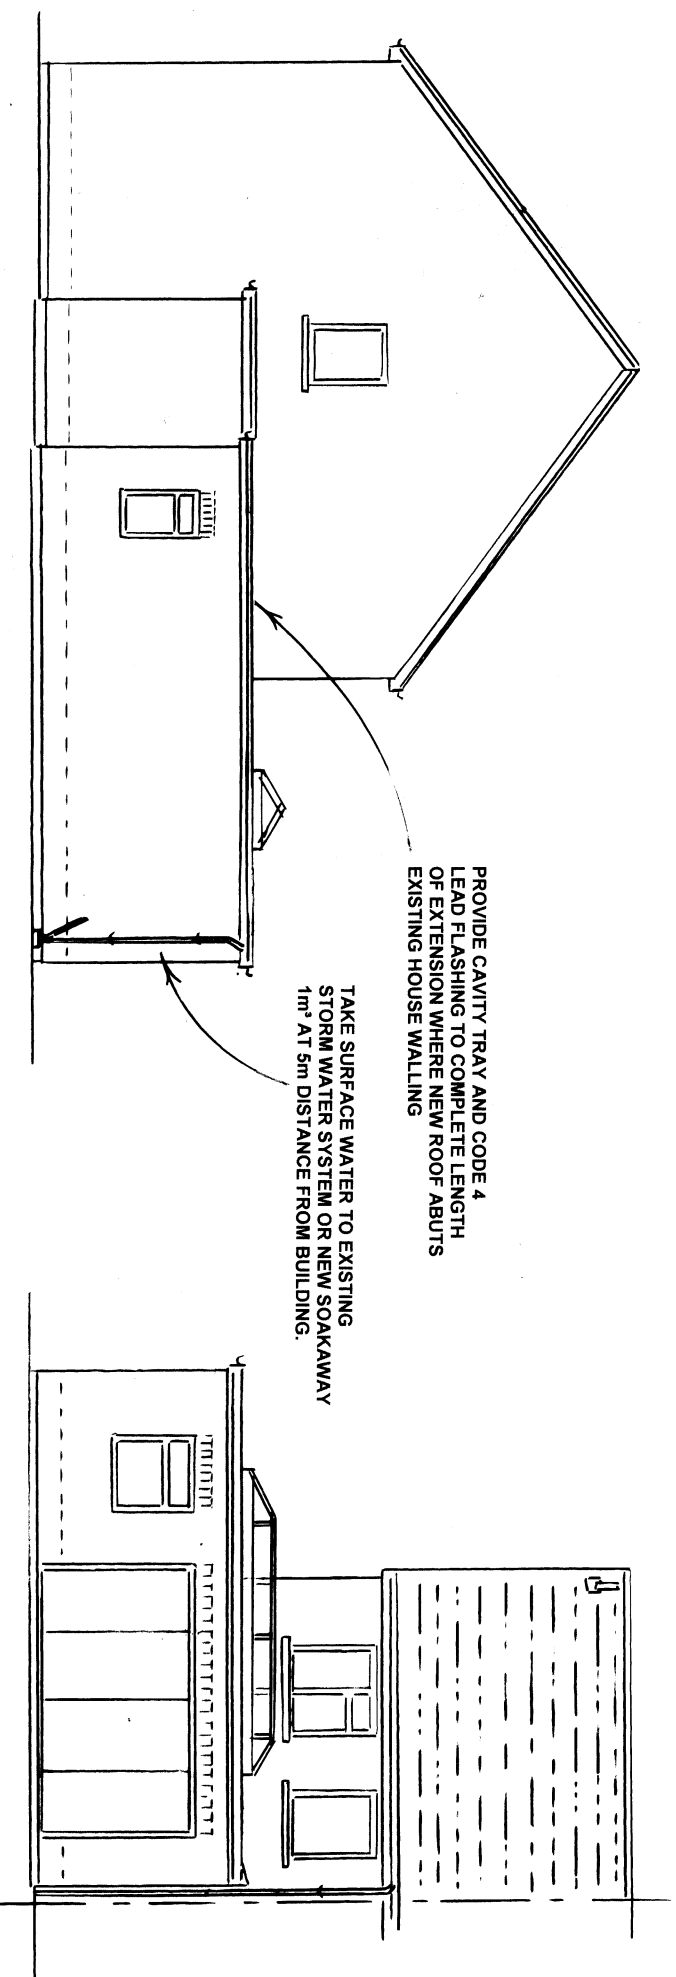

**SIDE ELEVATION (SOUTH)**

**REAR ELEVATION (EAST)**

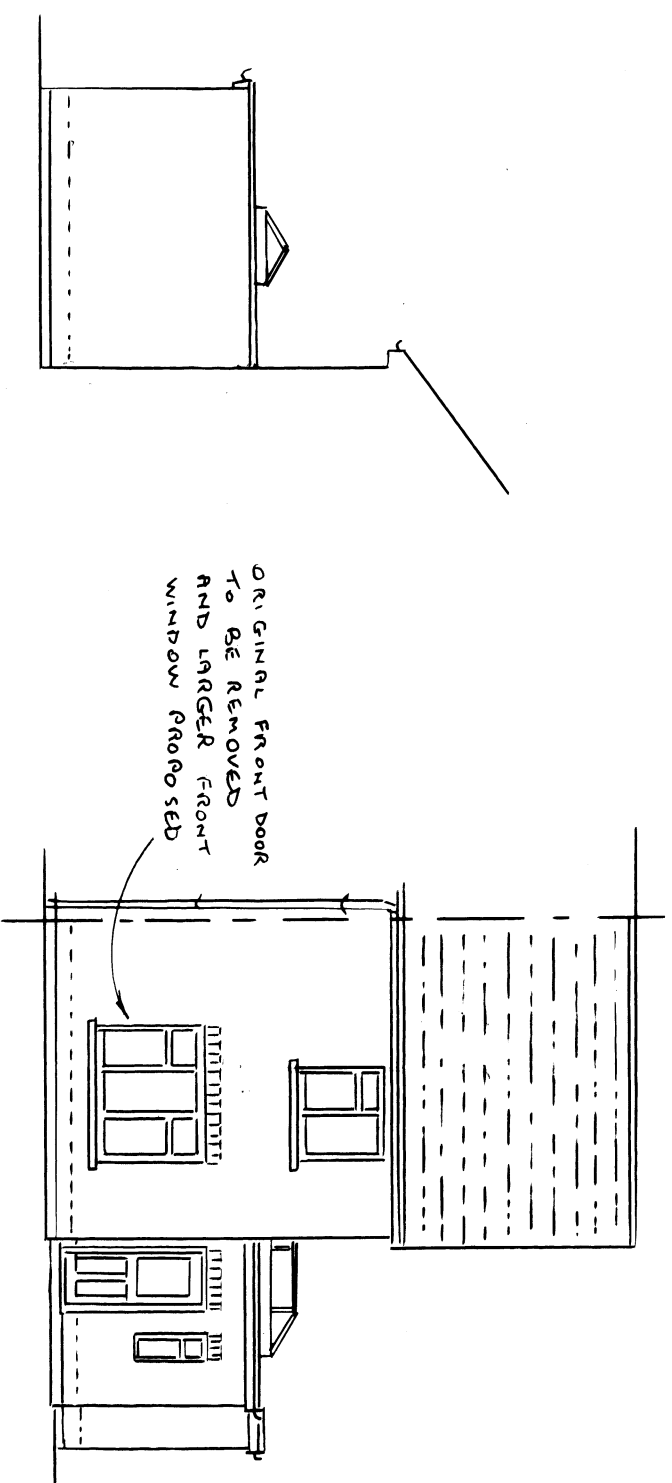

**SIDE ELEVATION (NORTH)**

**FRONT ELEVATION (WEST)**

**PROPOSED ELEVATIONS 1:100**

|                                             |            |
|---------------------------------------------|------------|
| <b>ROGER CLARK (ARCHITECTURAL SERVICES)</b> |            |
| Tel: 023 9237 3841                          |            |
| PLAN No:                                    | 24466 / 3  |
| Proposed Elevations                         | 1:100 @ A3 |
| Drawing:                                    | Scale:     |
| <b>PROPOSED EXTENSION</b>                   |            |
| <b>42 FLORENTINE WAY</b>                    |            |
| <b>WATERLOOVILLE</b>                        |            |