



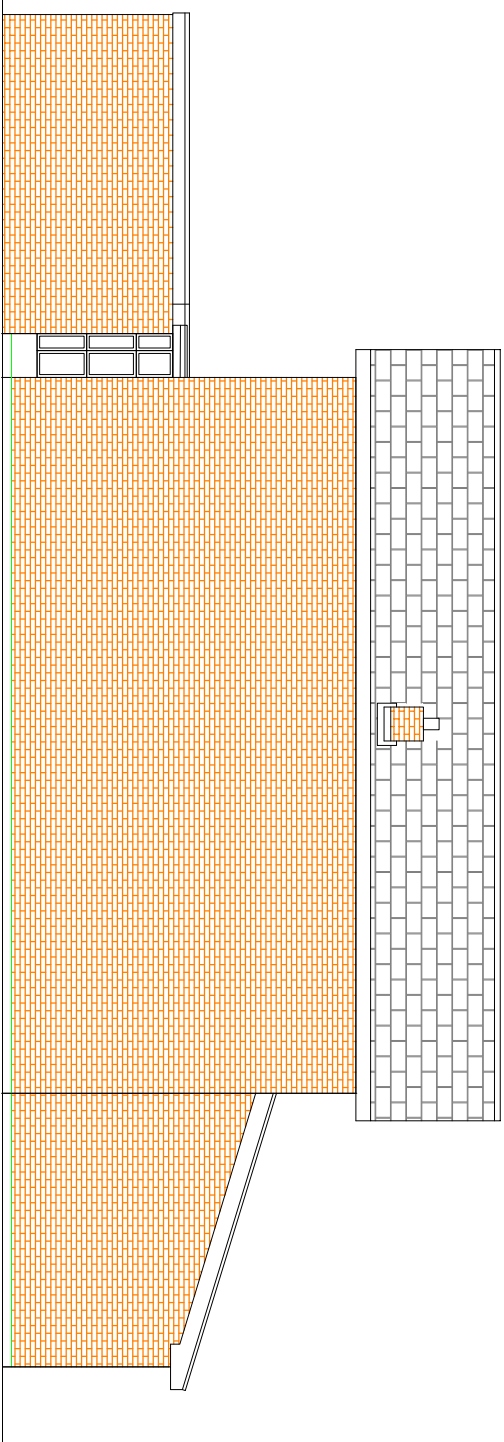


Existing Side Elevation

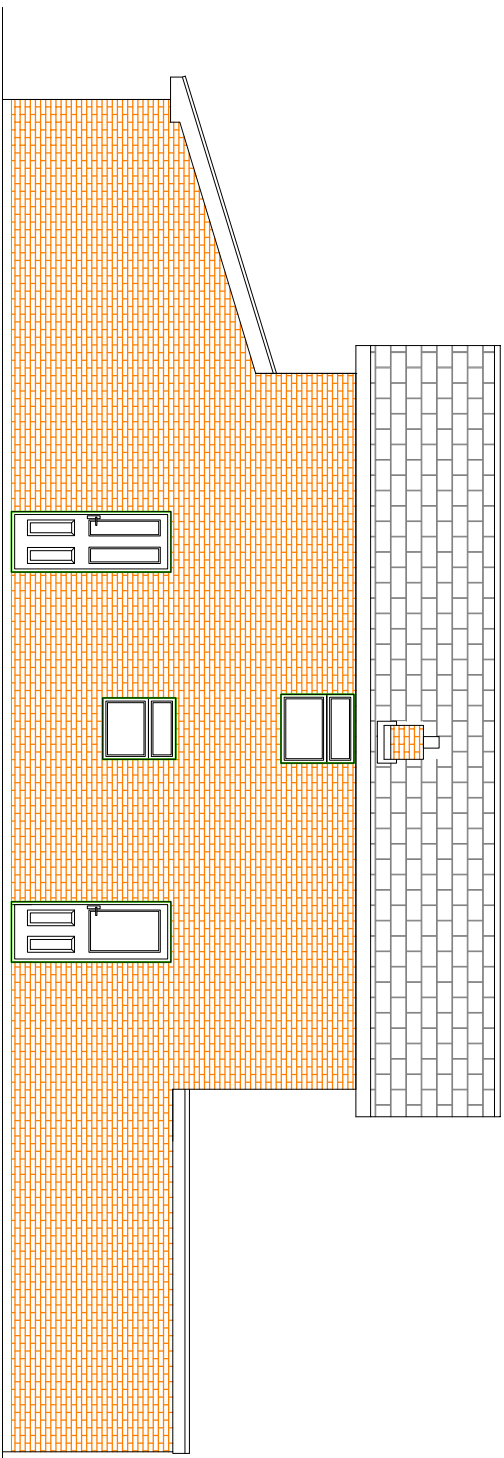


Existing Side Elevation

SCALE 1:100

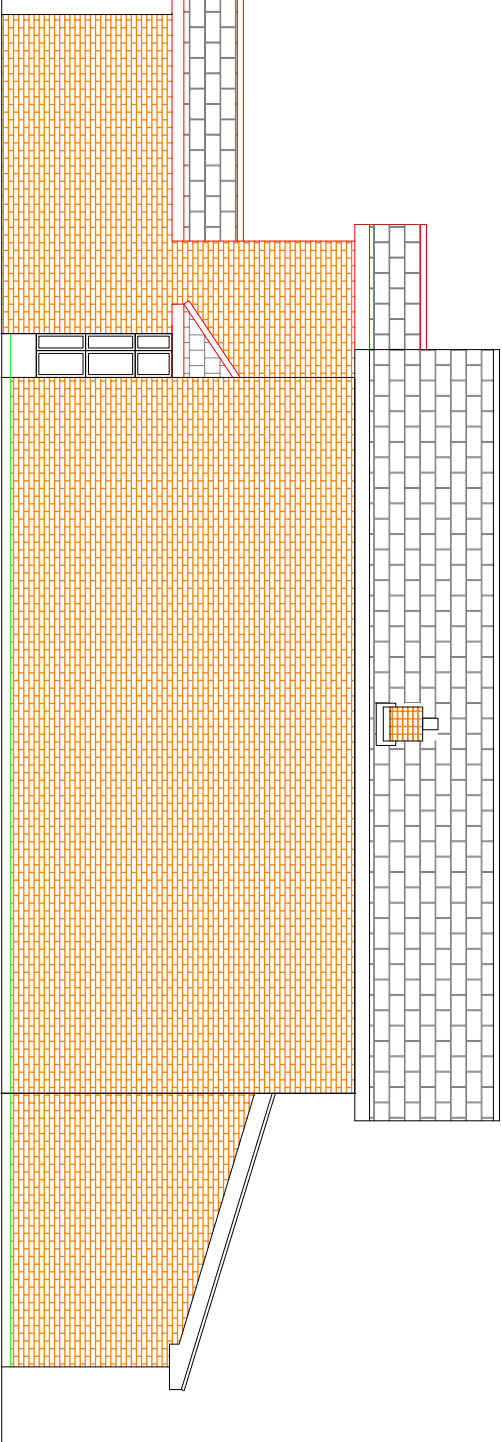


Approved Side Elevation

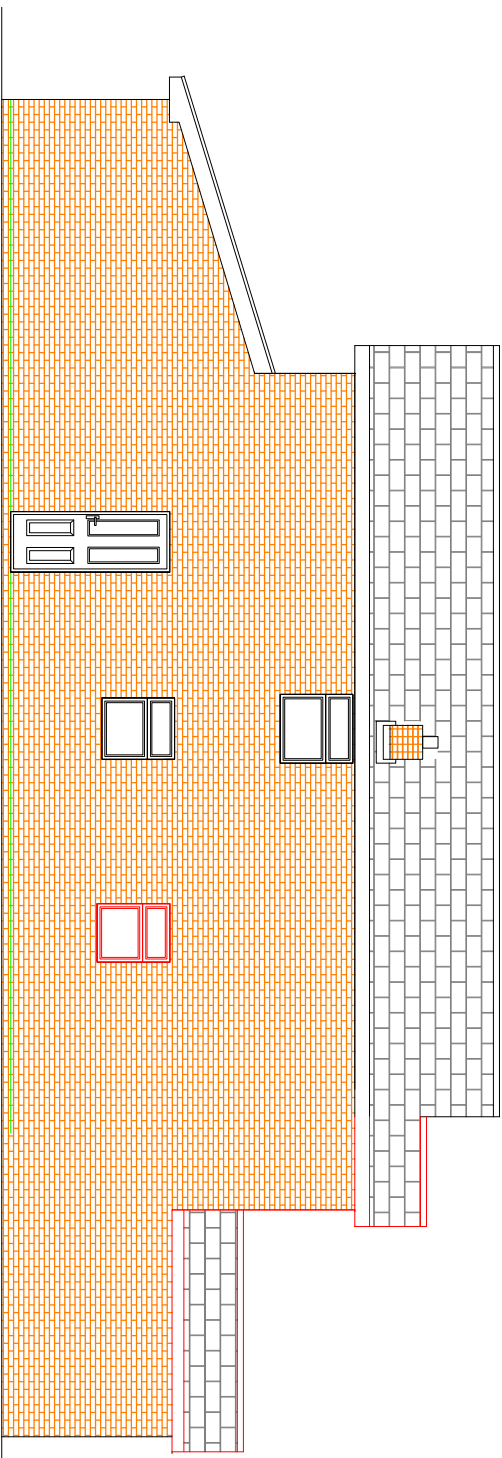


Approved Side Elevation

SCALE 1:100

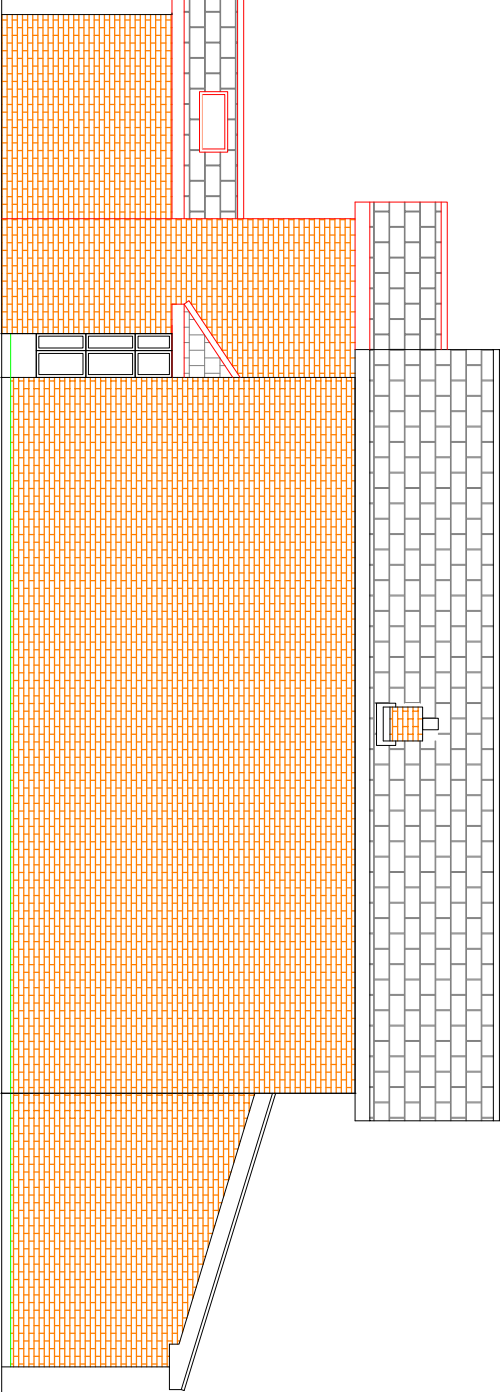

Amended Proposed Side Elevation

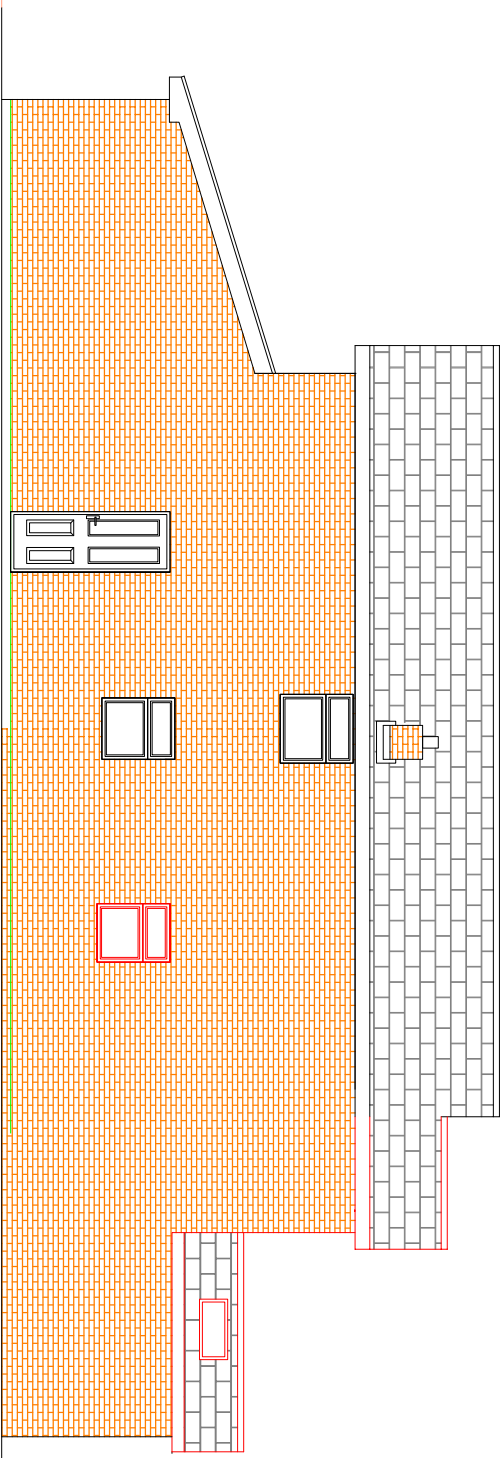

Amended Proposed Side Elevation