


KEY

- Existing properties subject to proposed door replacement scheme detailed within this planning application.
- Other properties owned by Client



SITE LOCATION PLAN 1-35 SPRINGWOOD AVENUE

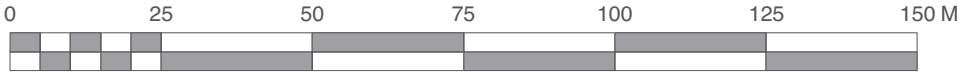

Scale 1:1250 @ A3



Chartered Architects
Chartered Building Surveyors
Interior Designers
CDM Services

3 GP Centre, Yeoman Road,
Ringwood, Hampshire, BH24 3FF

+44 (0)1425 472 833
www.kendallkingscott.co.uk

Project
Springwood Avenue
Door Replacement
Client
The Guinness Partnership

Scale	Paper Size	Filename
1:1250	A3	190029.vwx
© Copyright		Do not scale this drawing

Rev	Date	By	Ap	Note
Drawing Title				
Site Location Plan				
1-35 Springwood Avenue				
Project Number		Drawing Number		Revision
190029		1100		P1
Date	Drawn	Checked	Status	
22/01/19	AP	RP	PLANNING	
Check all dimensions and levels on site				

Only to be used on the site for which designed. The electronic transmission of designs/information contained in this drawing is carried out entirely at the User's risk and Kendall Kingscott Ltd. will have no liability for any errors or inaccuracies arising therefrom. The production of amended or updated information from the said designs/information by the User is entirely the responsibility of the User and Kendall Kingscott Ltd. shall have no responsibility in respect thereof whatsoever.