



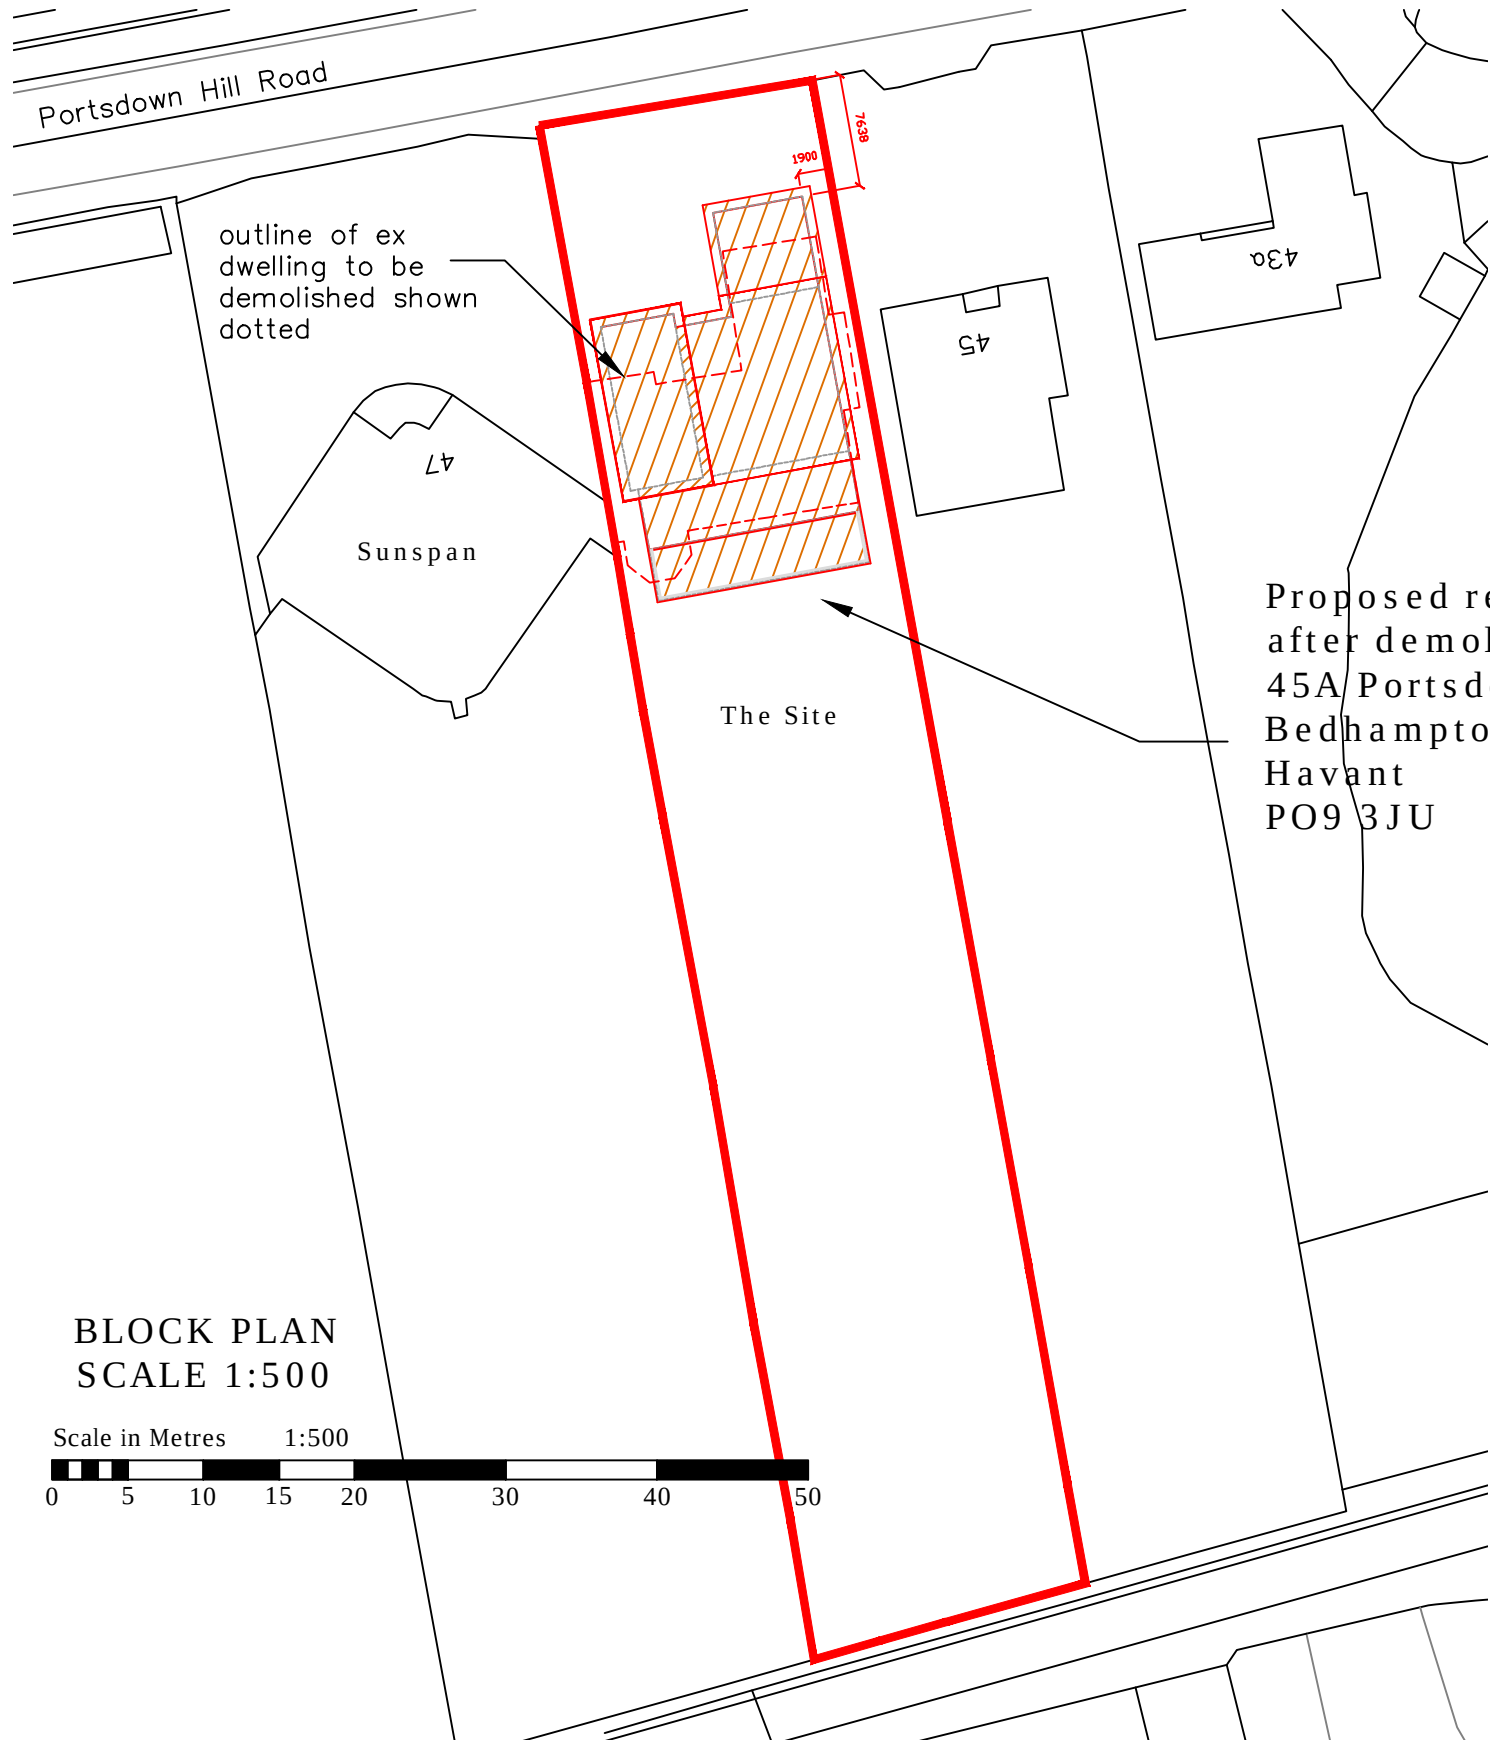

Proposed replacement dwelling
after demolition of existing at:
45A Portsdown Hill Road
Bedhampton
Havant
PO9 3JU

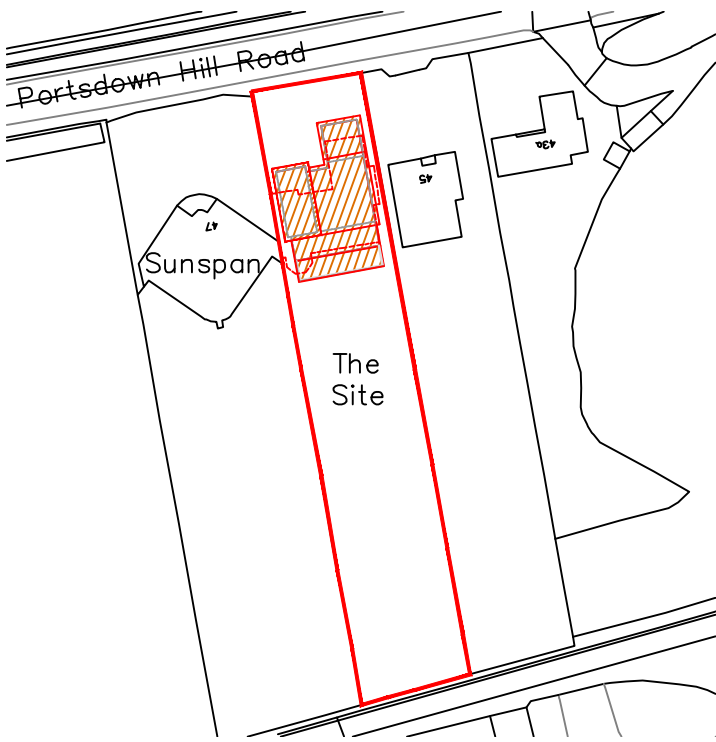

Notes: The design and construction of this project shall be in accordance with the current Building Regulations & NHBC Standards. These notes & drawings have been prepared solely for the purpose of Planning & Building Regulation approval. Do not scale from this drawing unless for Planning purposes. All dimensions to be checked on-site and any alterations to be approved by the Architect and/or client prior to any work commencing. Ordinance Survey Licence No: 100047591 This drawing to be copyright and to be read in conjunction with all other drawings	Revisions: Rev A : Existing dwelling to be demolished shown dotted – 30/01/19	Key:	Drawing Details: PLANNING DRAWING Block & Location Plans <table><tr><td>Project No:</td><td>903</td><td>Drawing No:</td><td>7</td><td>Rev No:</td><td>A</td></tr><tr><td>Scale:</td><td>1:500 1:1250 @ A3</td><td>Drawn:</td><td>BWH</td><td>Date:</td><td>10/01/19</td></tr></table>	Project No:	903	Drawing No:	7	Rev No:	A	Scale:	1:500 1:1250 @ A3	Drawn:	BWH	Date:	10/01/19	Client Name: Mr & Mrs J Deng 45A Portsdown Hill Road Bedhampton Havant PO9 3JU	Project Address: 45A Portsdown Hill Road Bedhampton Havant PO9 3JU	 B. H. ARCHITECTURE Ltd Heath Cottage Newlands Lane Purbrook Waterlooville Hants PO7 5SQ Tel: 023 9223 2322 Mob: 07747 771808 E-mail:bernard@bernardharding.com
Project No:	903	Drawing No:	7	Rev No:	A													
Scale:	1:500 1:1250 @ A3	Drawn:	BWH	Date:	10/01/19													