
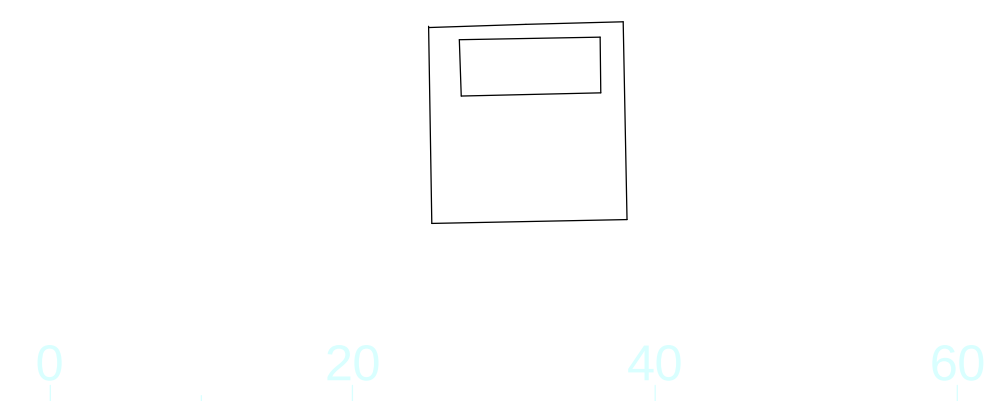
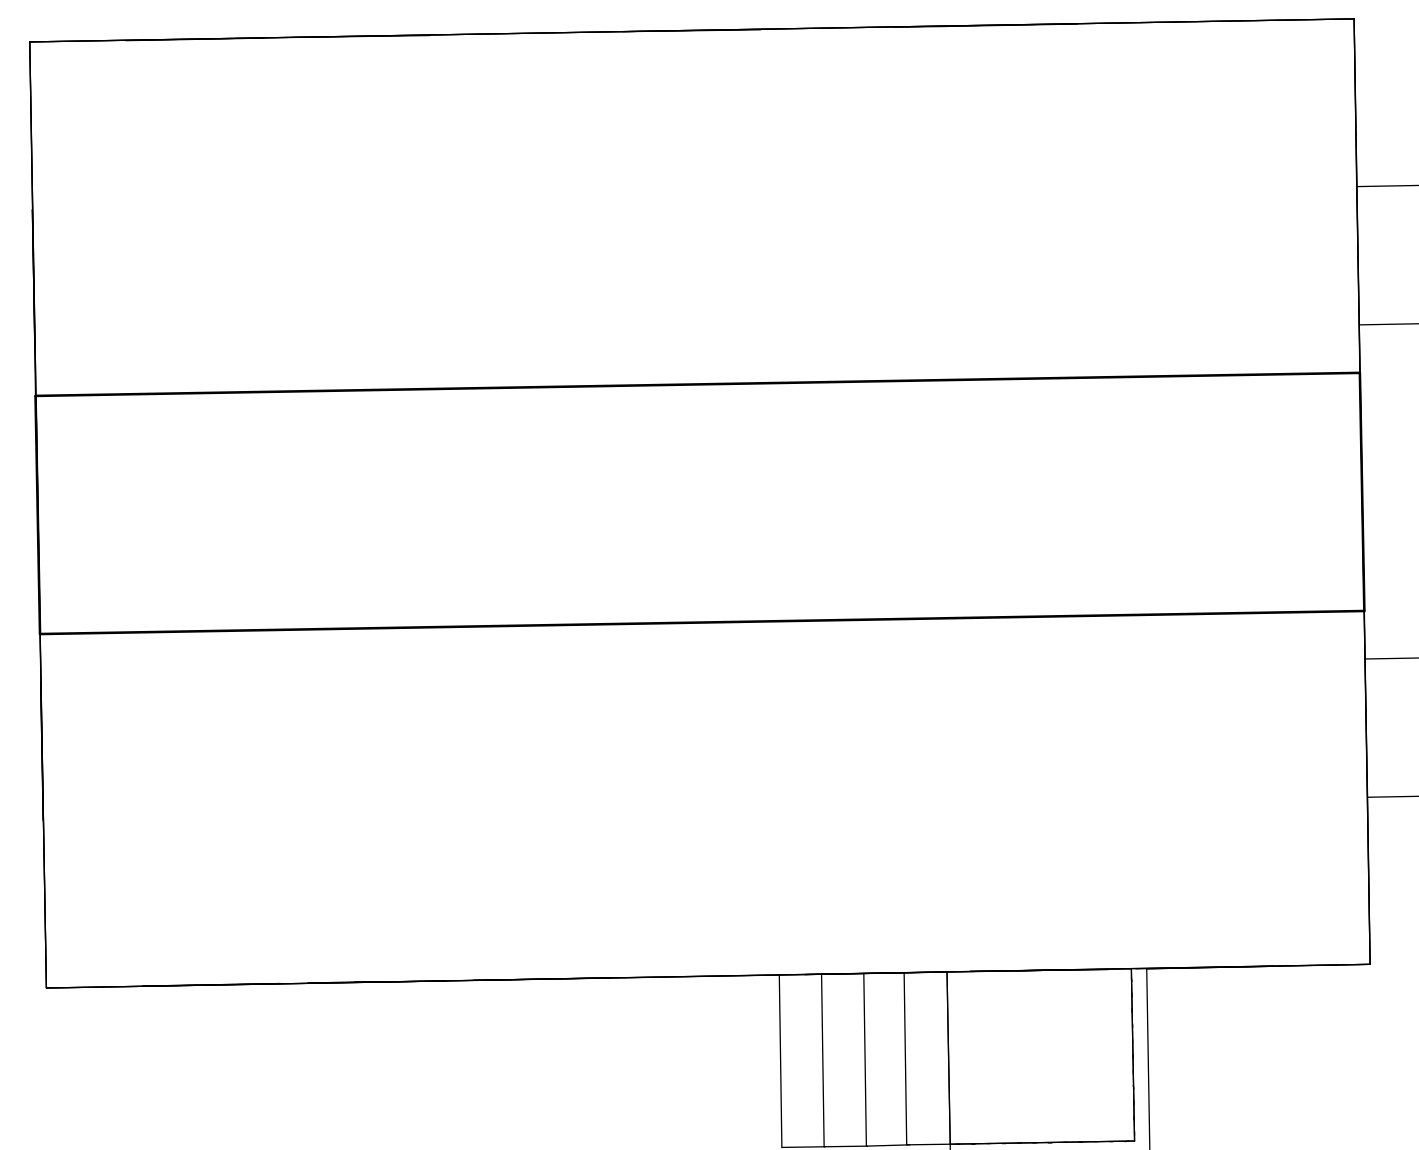
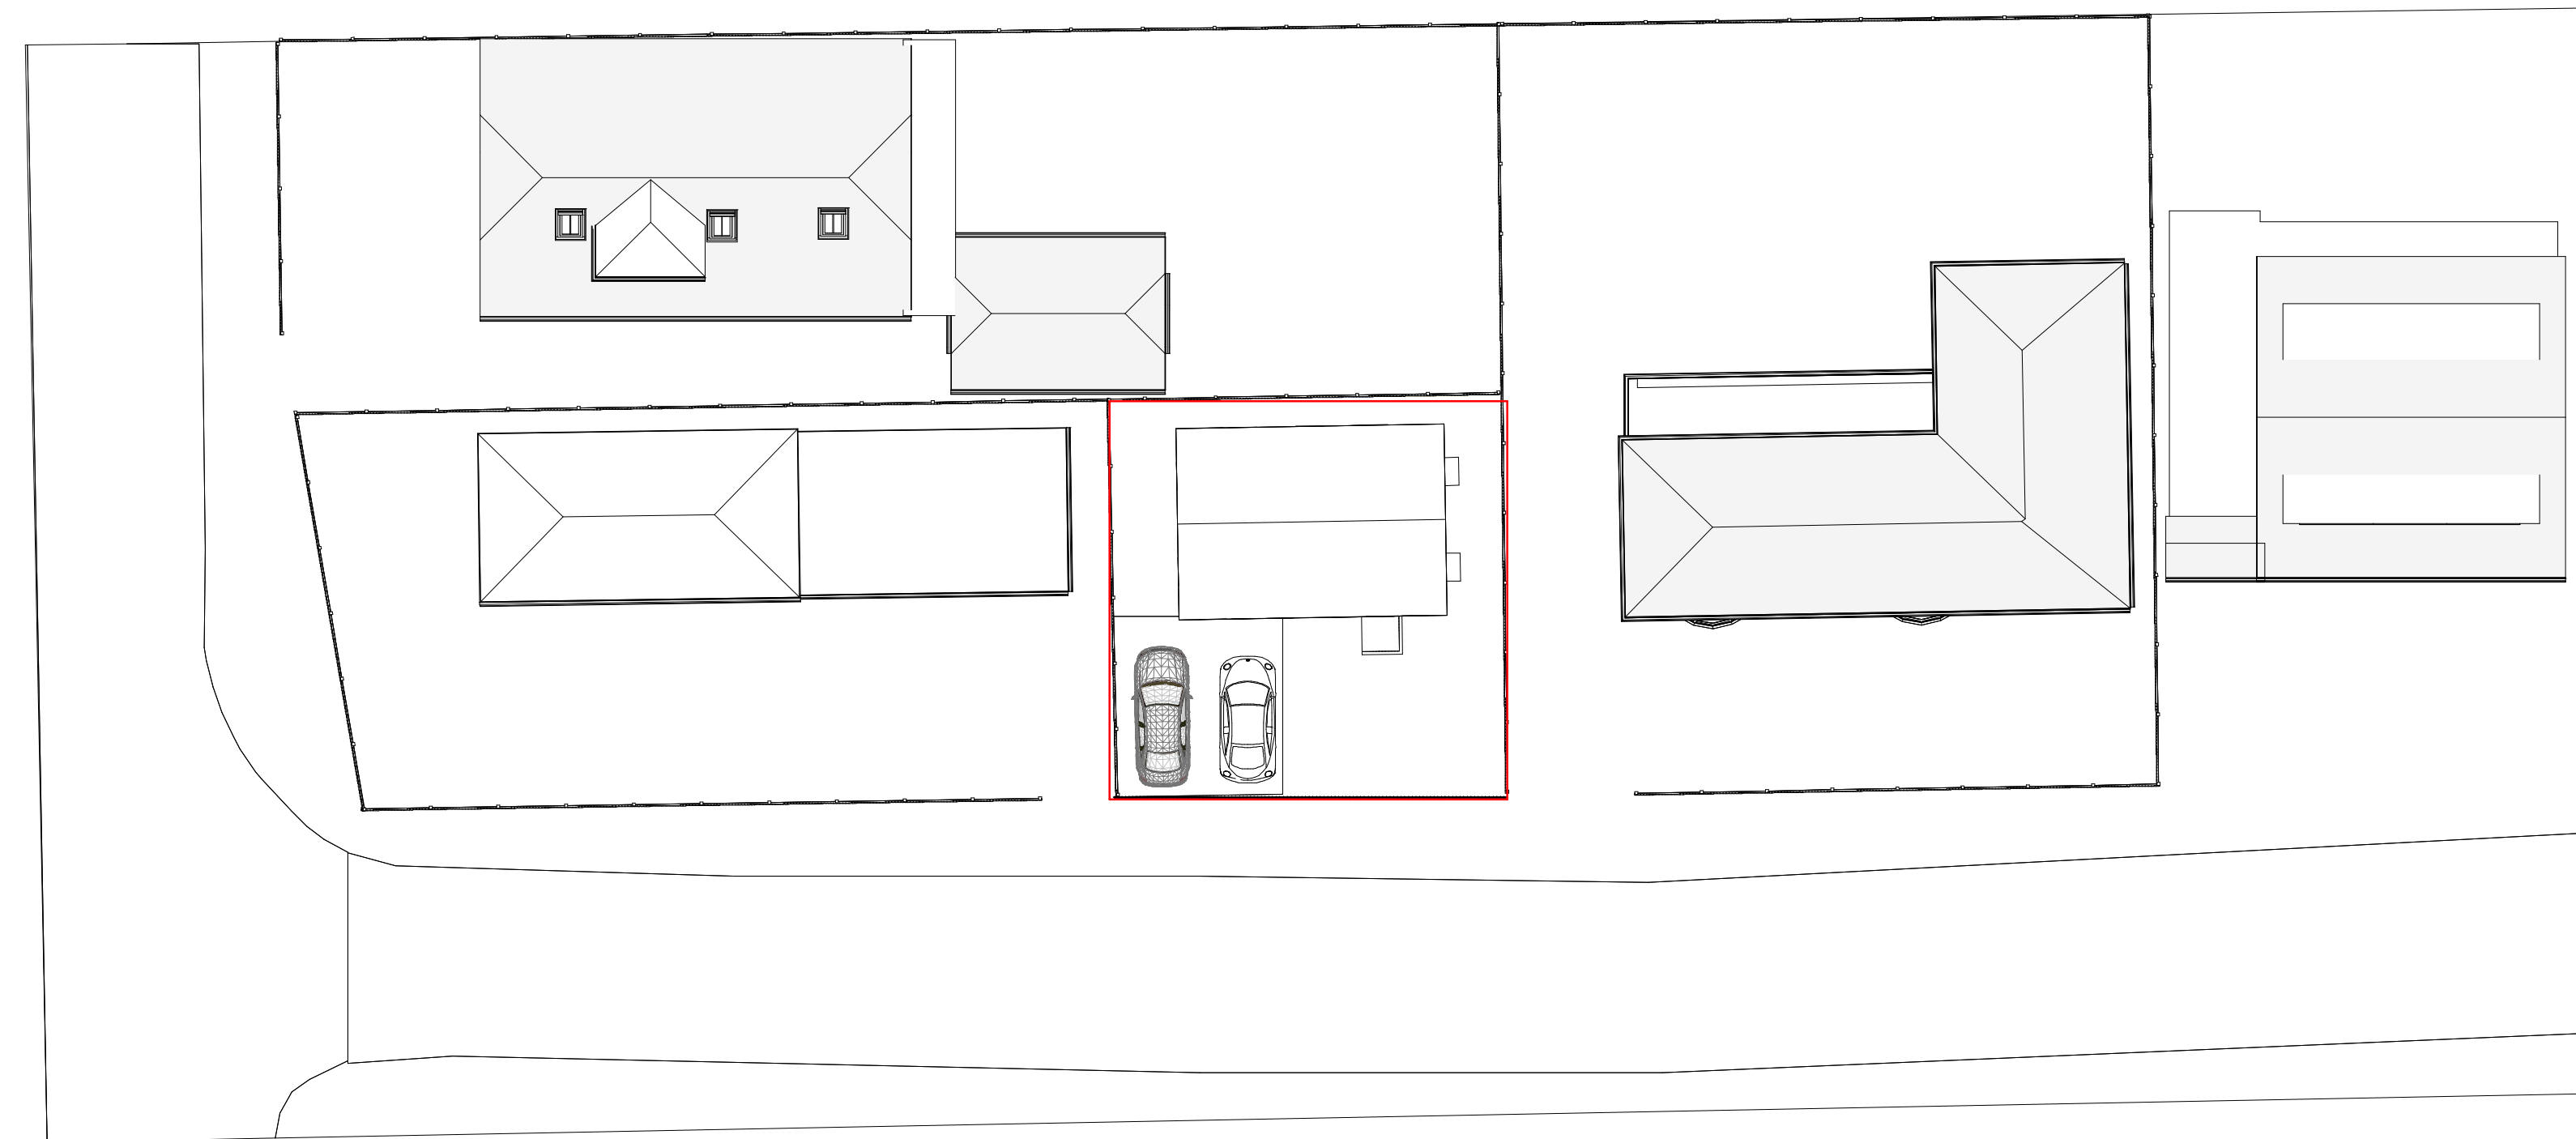


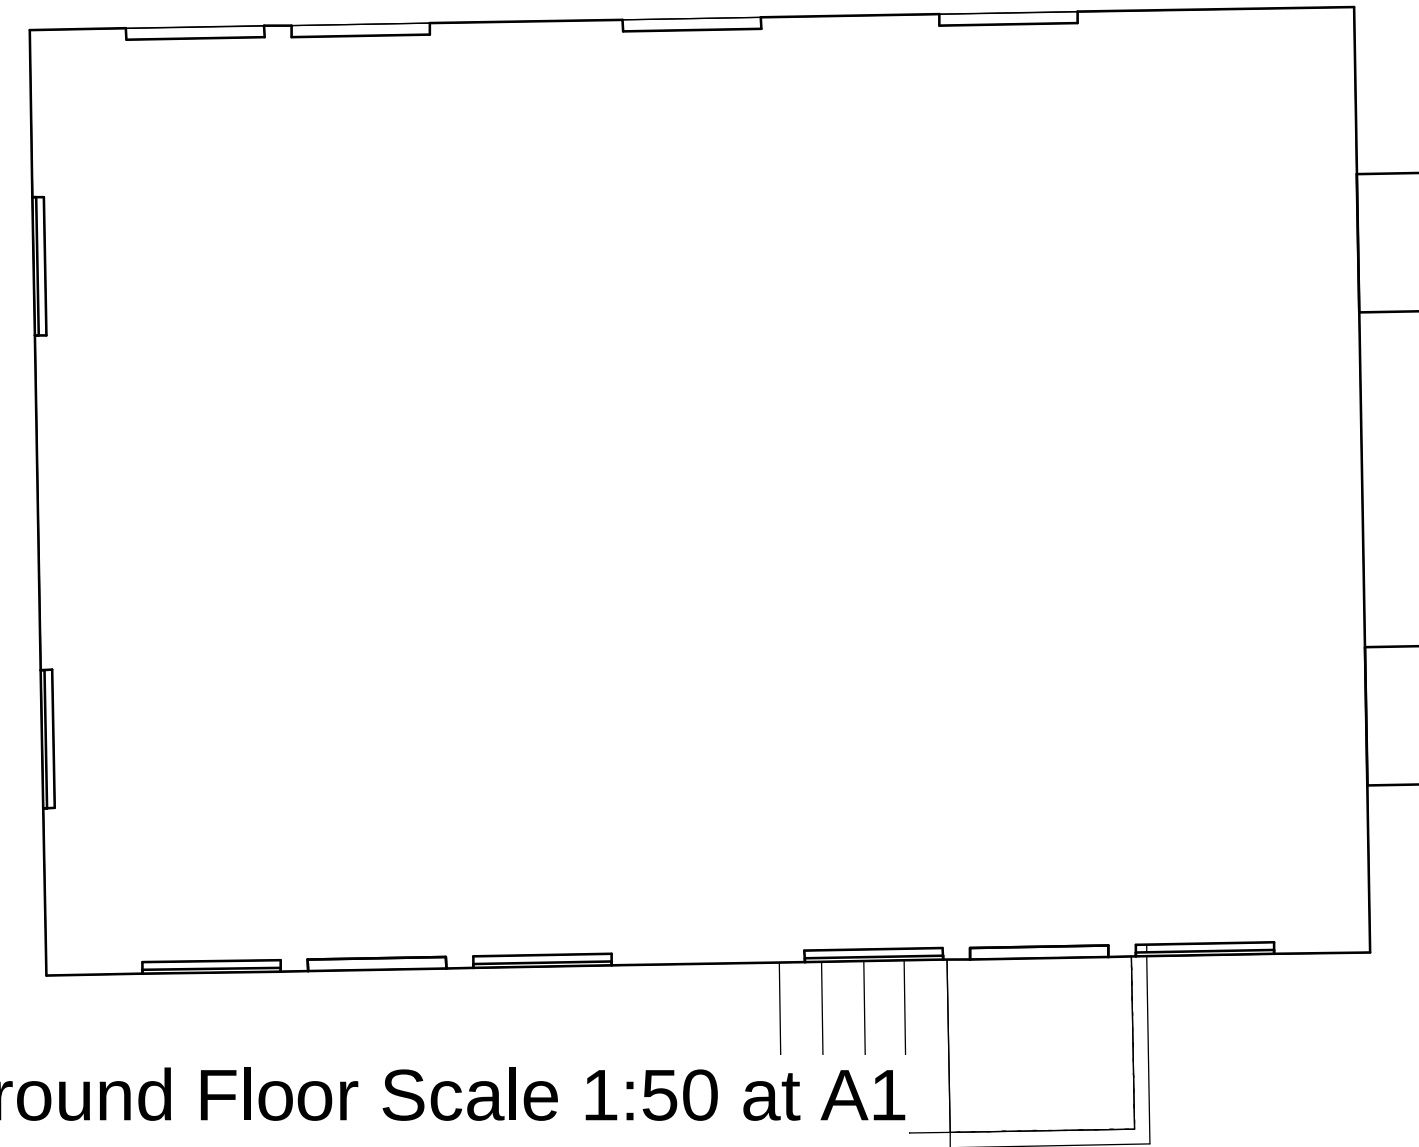

This OS plan was purchased from Reebrook printers
southampton licence number 001010017

IJ Murray
Associates

www.ijma.co.uk

IJ Murray Associates
173 Havant Road
Hayling Island
Hampshire
PO11 0LF
Phone 02392469004
Mob 07779 246915
e-mail ian@ijma.co.uk

[illegible]

1A Haven Road
HI Existing
possible

plans

Project number	Project Number
Date	Issue Date
Drawn by	Author
Checked by	Checker
A106	
Scale	As indicated