
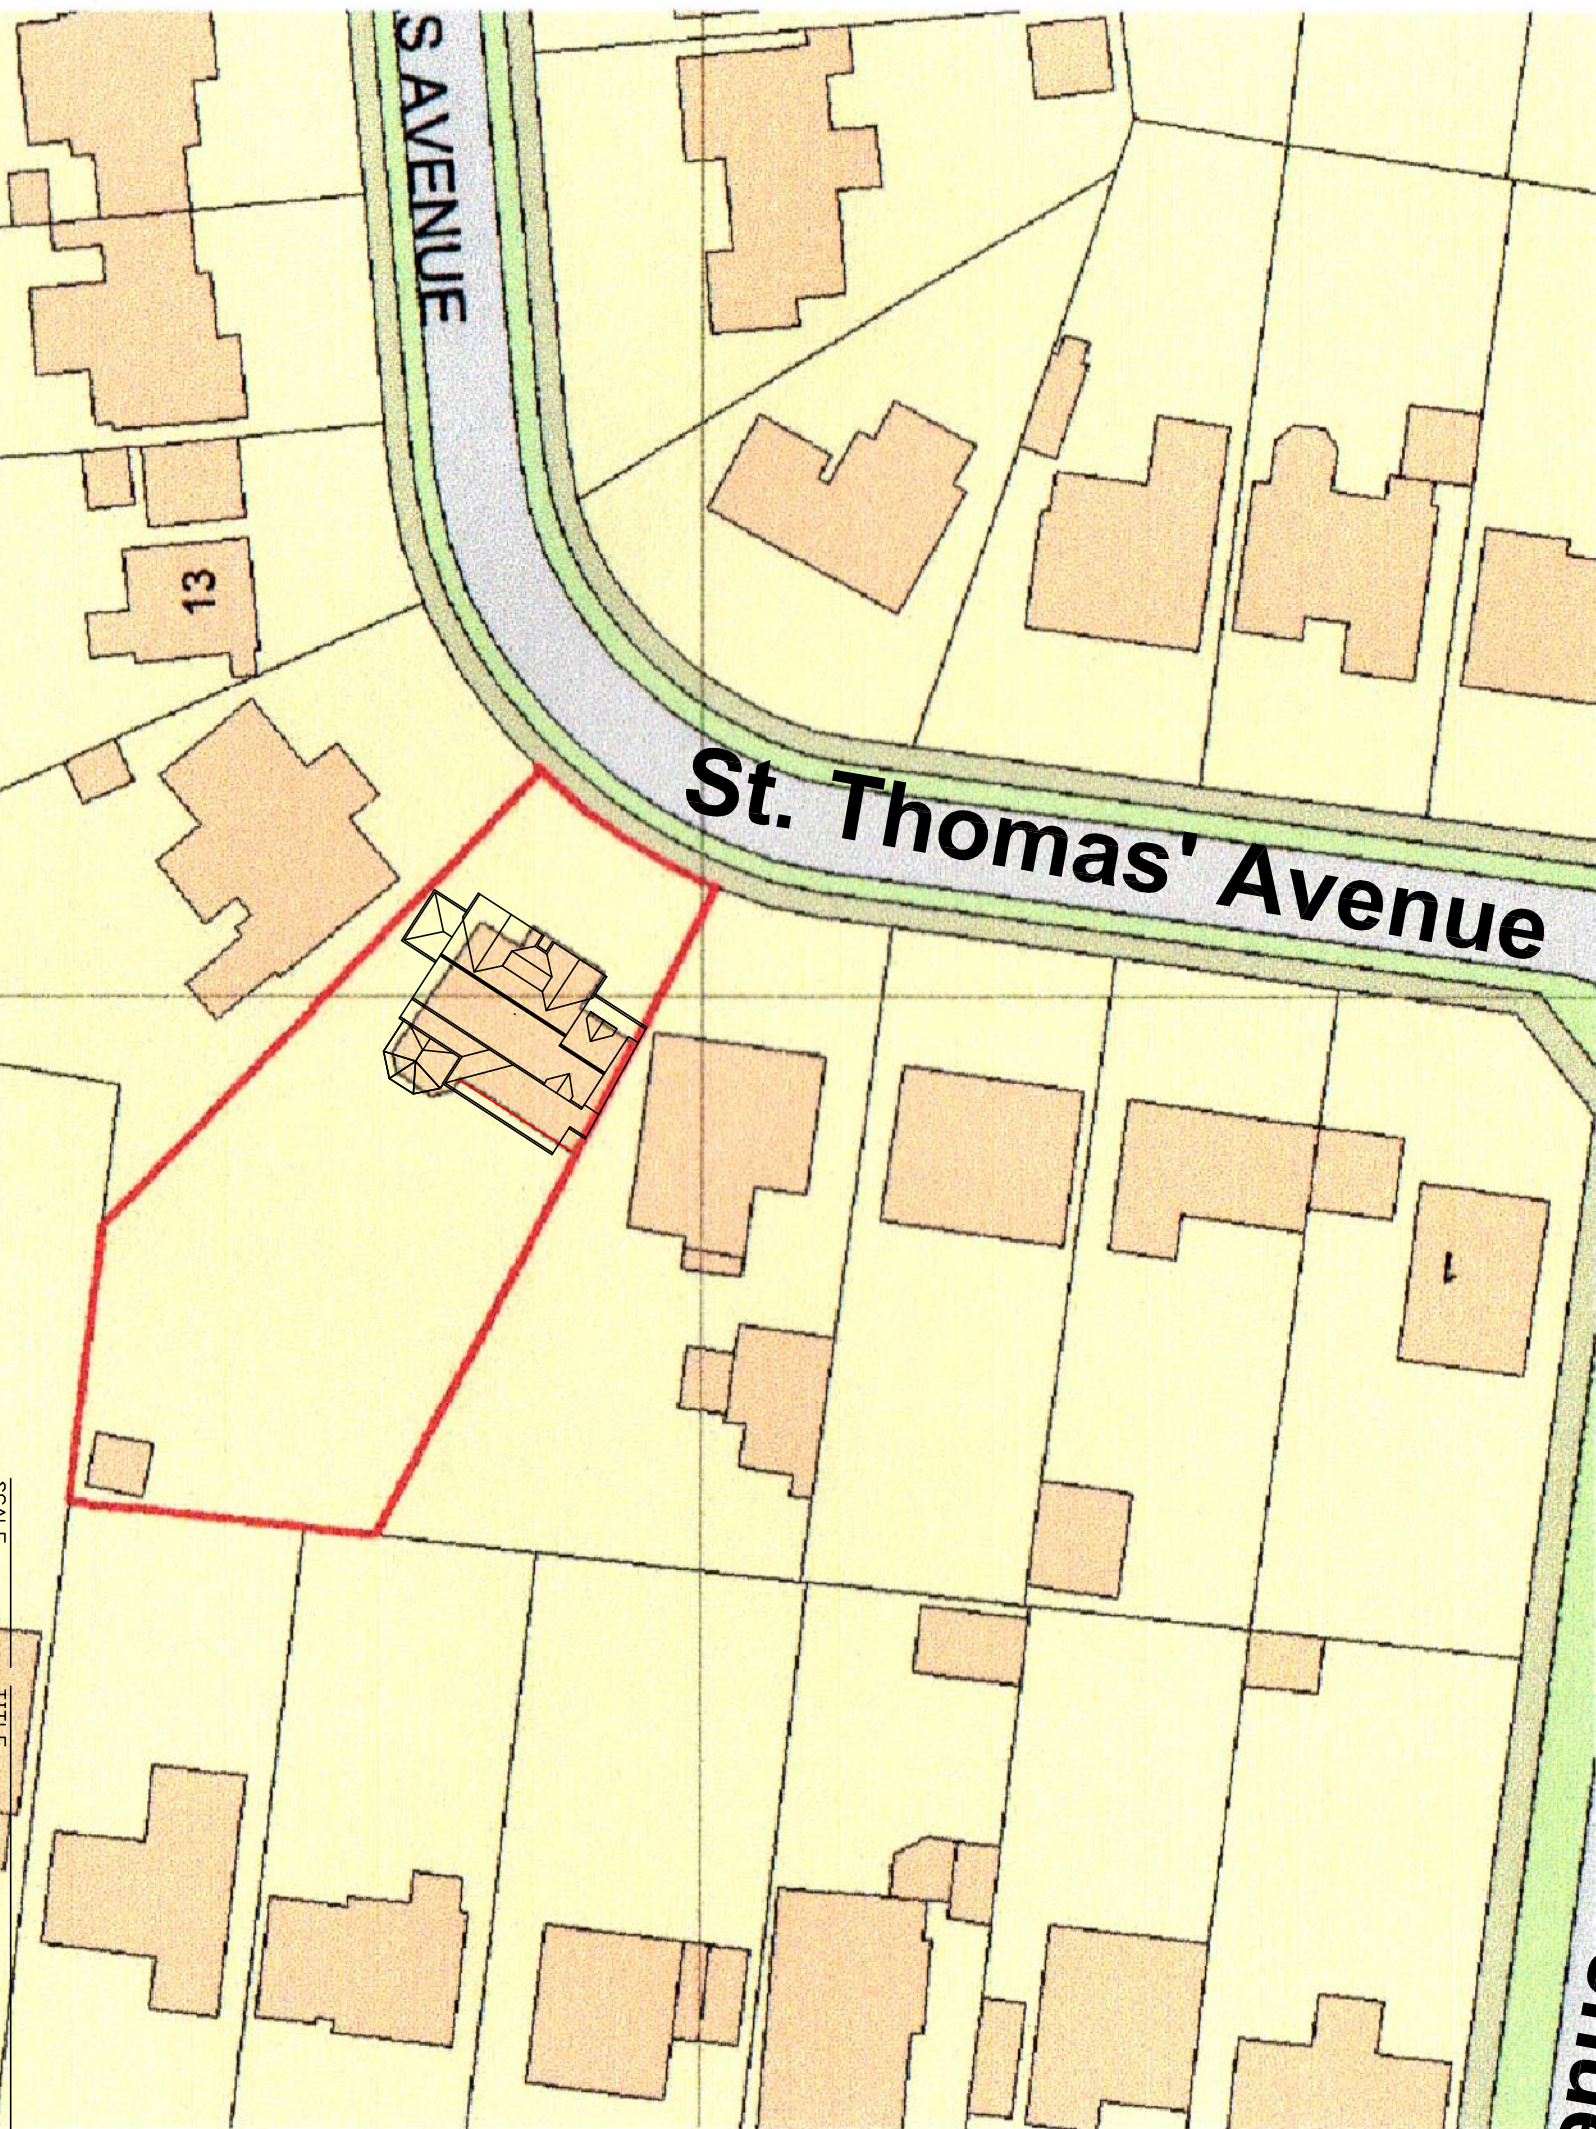


Staunton Avenue

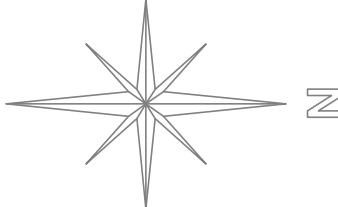

SCALE	TITLE
1/500	Proposed Extensions
DATE	
Mar. 2019	9 Thomas Avenue Hayling Island
AUTHOR	DETAIL
PG	Block Plan
	DRAWING No
	19/6019/B01

A	B	C	D	E	F	G	H
J	K	L	M	N	O	P	Q
S	T	U	V	W	X	Y	Z