
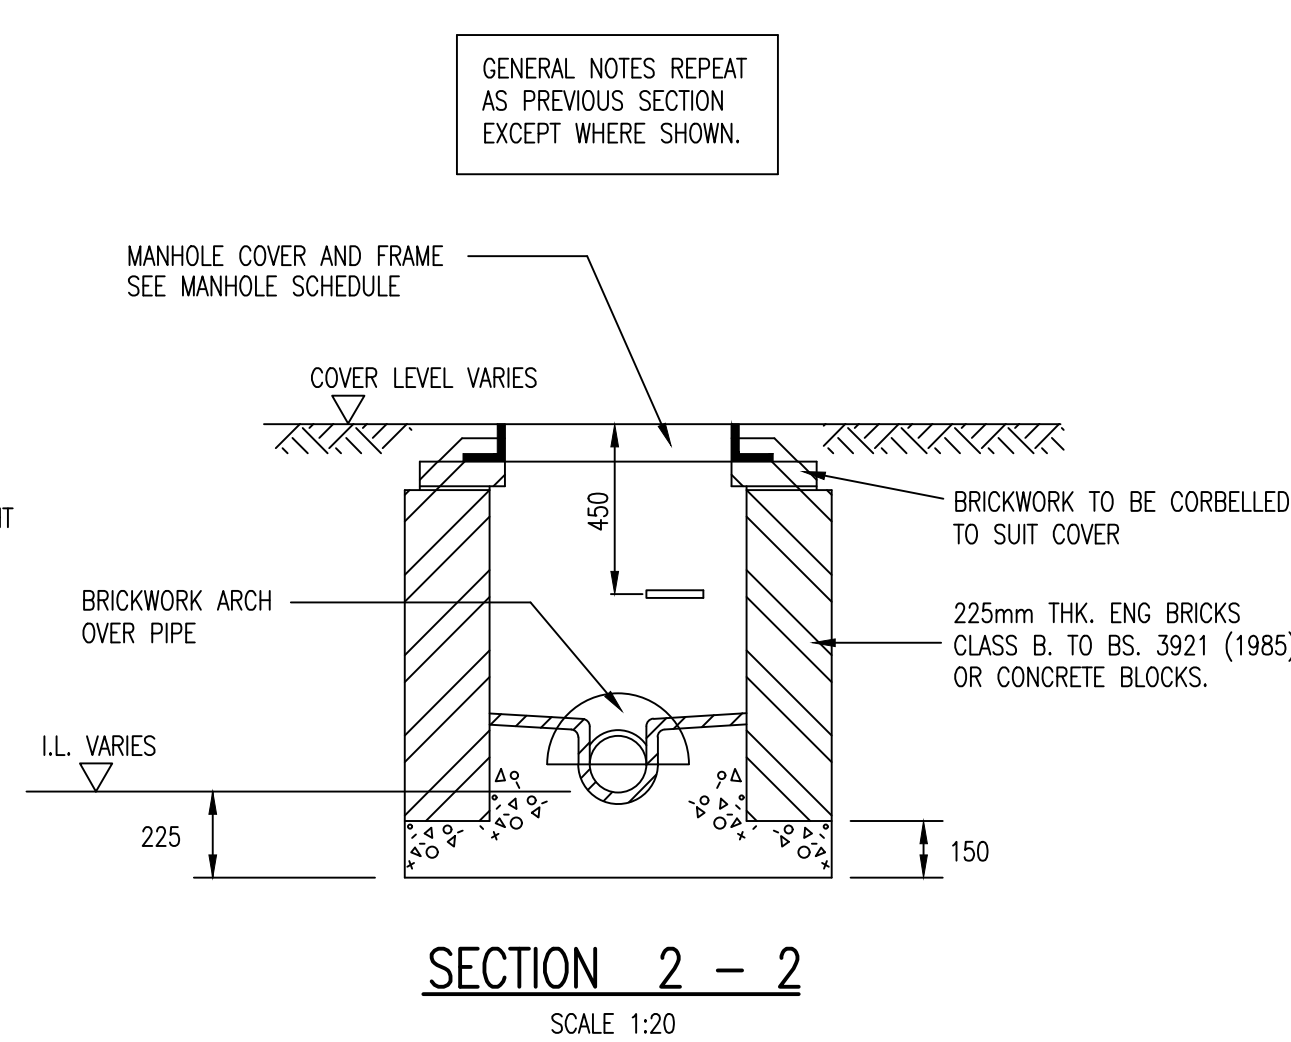
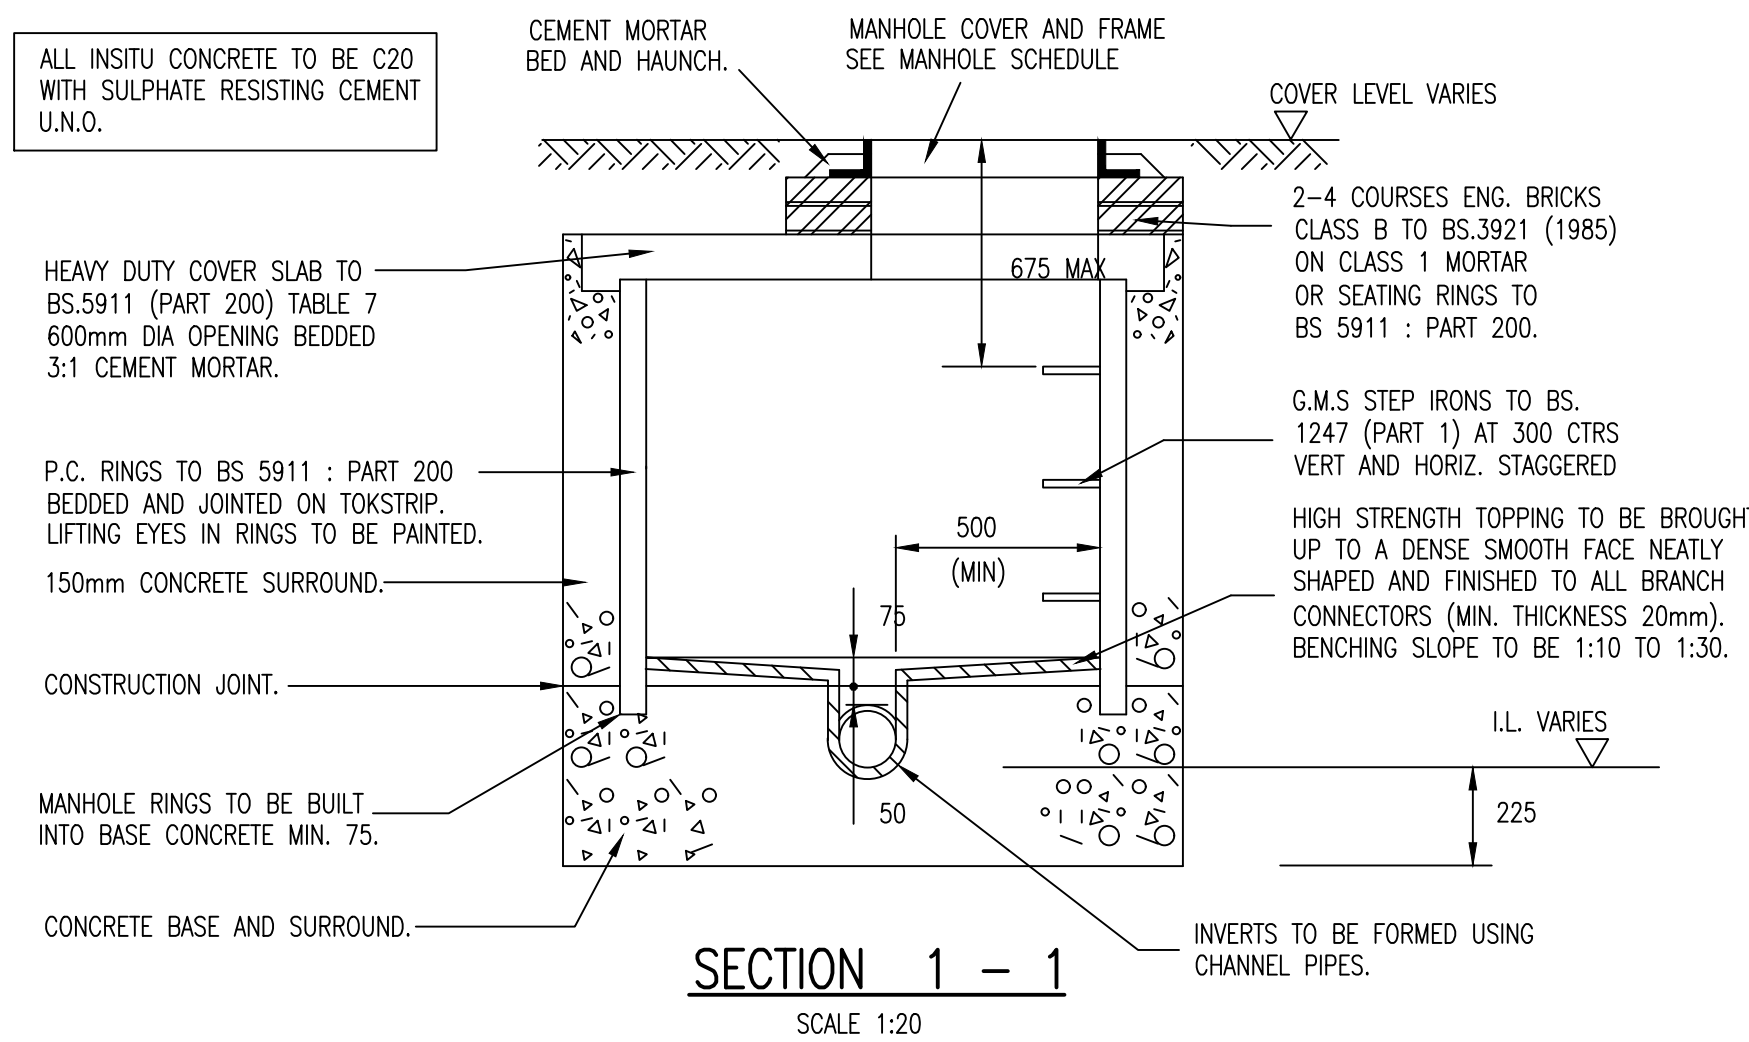
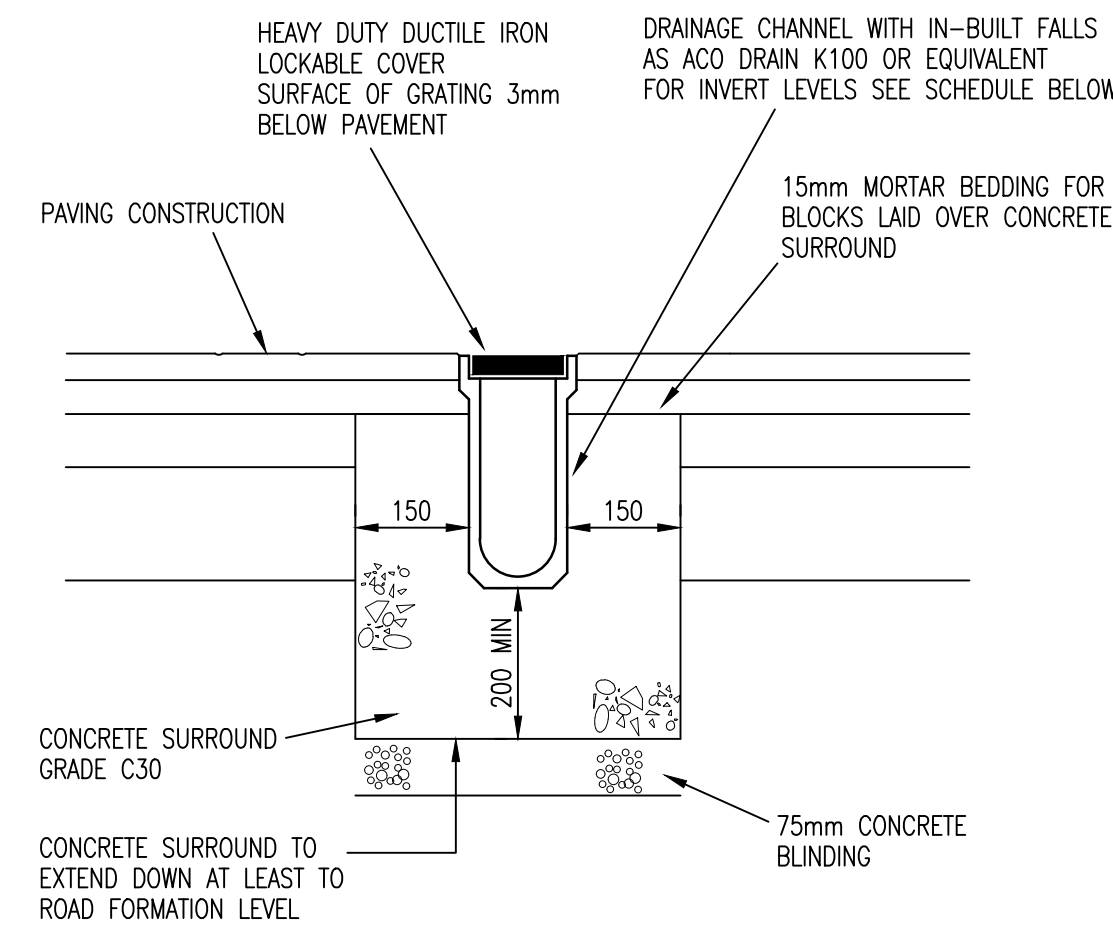
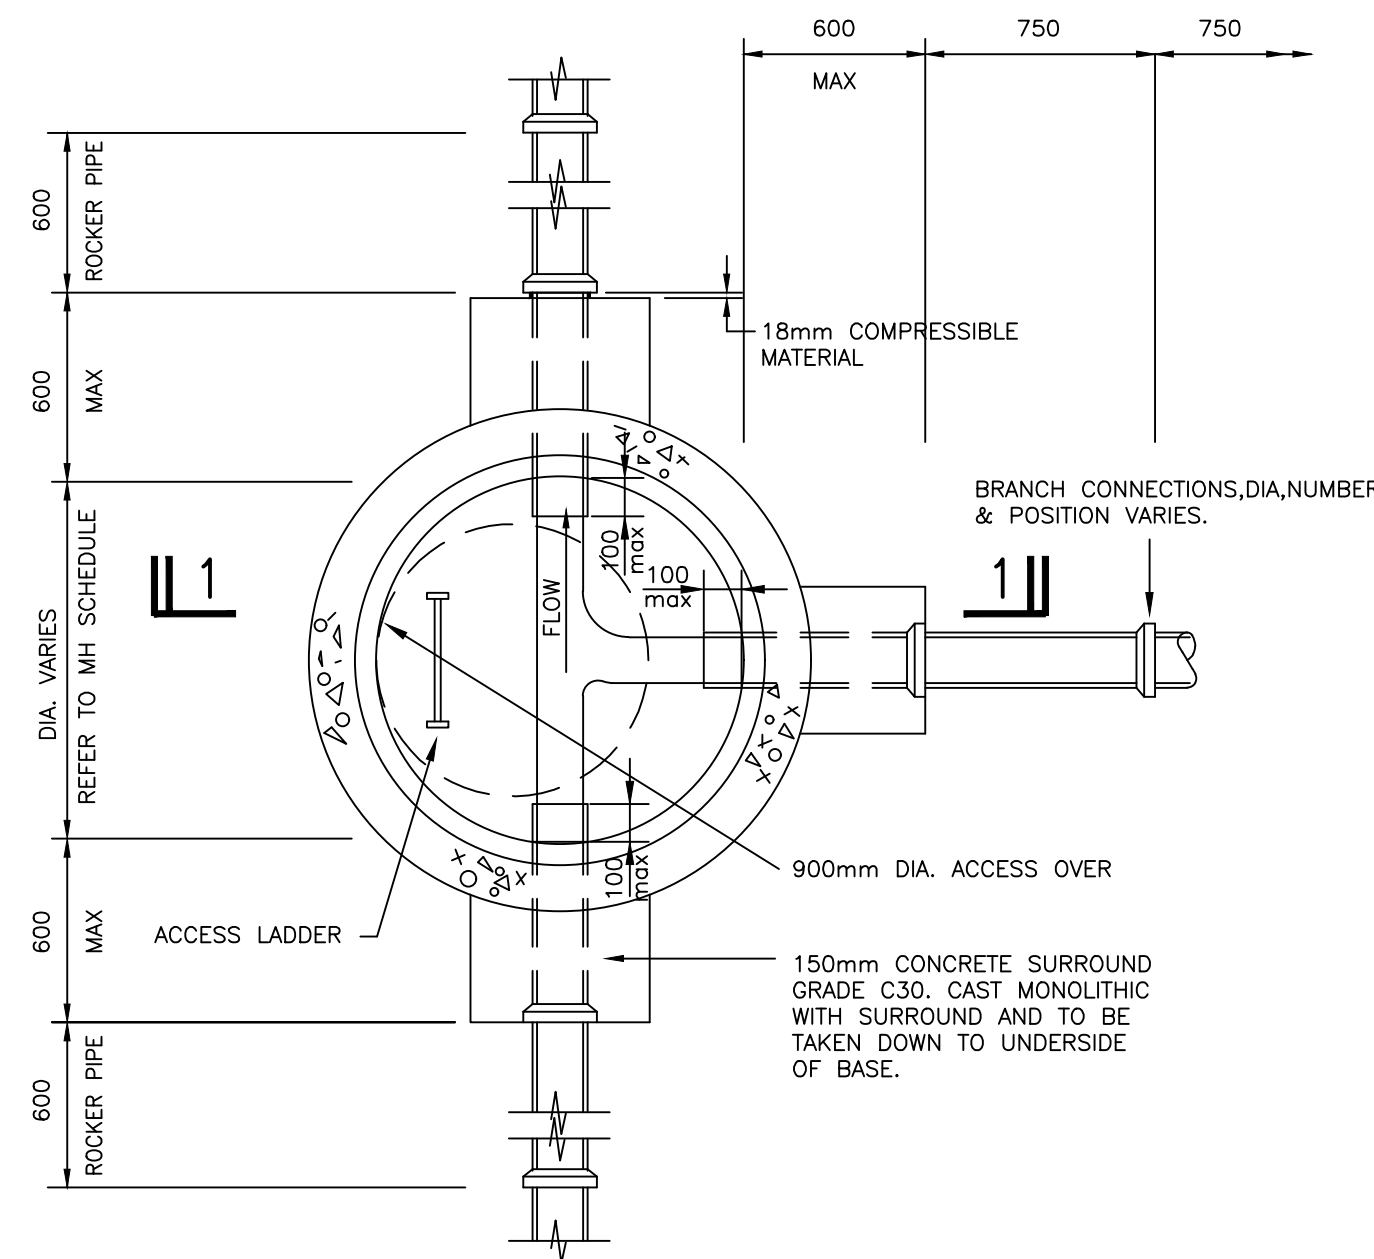
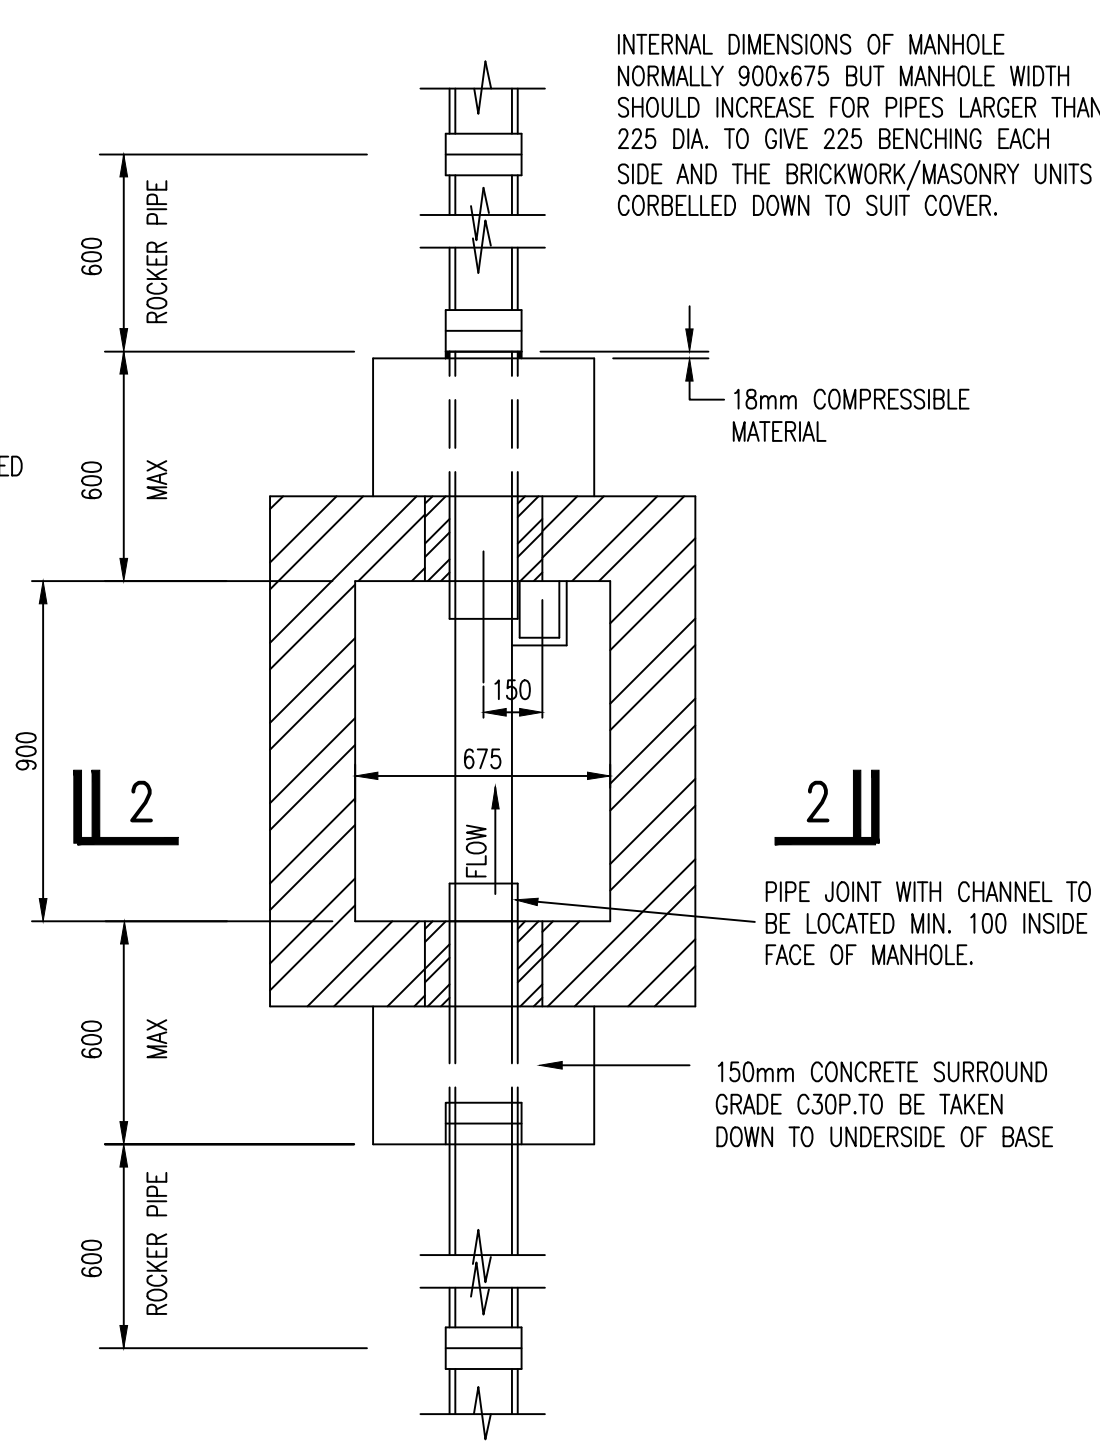


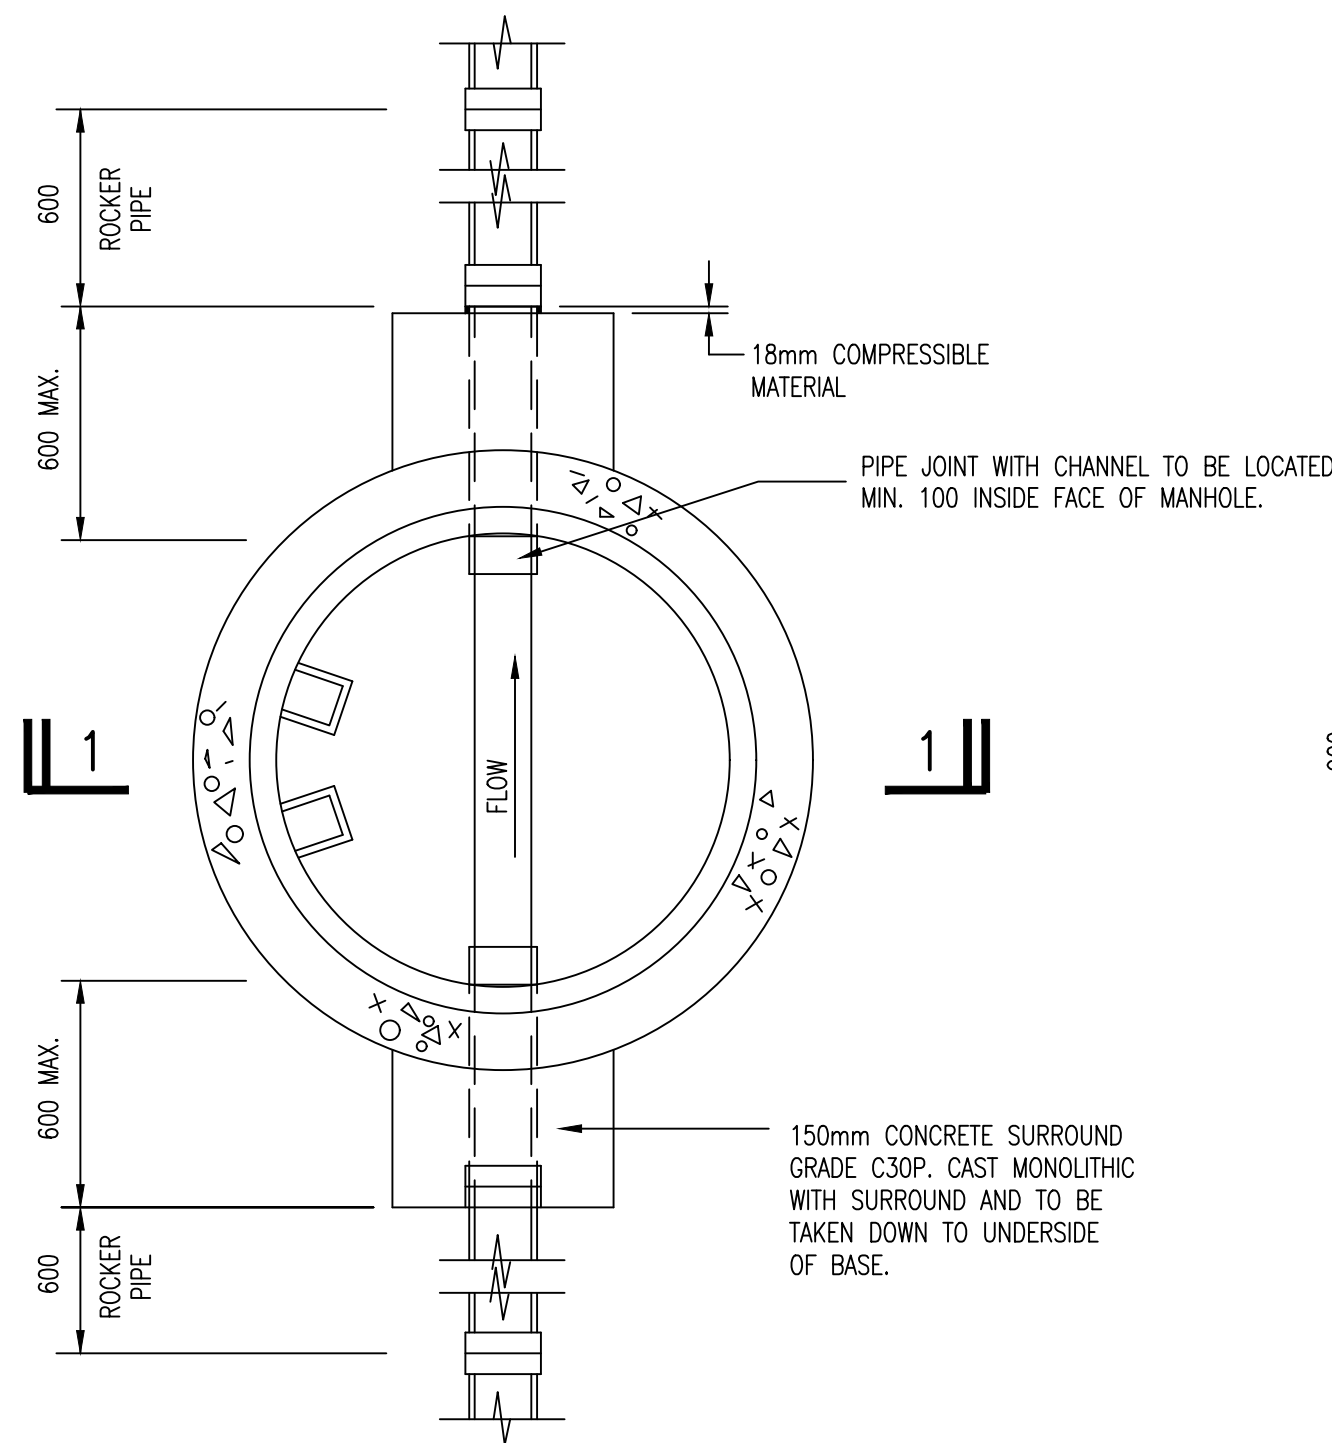

NOTES:

1. THIS DRAWING IS COPYRIGHT AND SHOULD NOT BE REPRODUCED WITHOUT APPROVAL.
2. THIS DRAWING TO BE READ IN CONJUNCTION WITH THE ARCHITECTS DRAWINGS. ANY DISCREPANCIES ARE TO BE BROUGHT TO THE ATTENTION OF BOTH PARTIES IMMEDIATELY.
3. ANY DIMENSIONS/LEVELS INDICATED 'ref.' REFER TO ASSUMED/EXISTING DIMENSIONS WHICH ARE TO BE SITE CHECKED PRIOR TO THE COMMENCEMENT OF ANY WORK.

FOR ADDITIONAL NOTES REFER TO DRG No 18-3209-501.

PRELIMINARY

P1	PRELIMINARY	HDL/01.19	HDL/01.19	HDL/01.19
Version	Amendment	Revised by and date	Checked by and date	Approved by and date
ORIGINAL DRAWING SIZE - A1		X-REFS: .		
CAD REF. -		.		

HAMILL DAVIES LIMITED Consulting Civil and Structural Engineers	Client	JEREMY SAMUELS		
	Project	DOLPHIN QUAY, EMSWORTH		
	Drawing Title	DRAINAGE/EXTERNAL WORKS DETAILS - 4		
	Purpose	PRELIMINARY	Drawn HDL	Scale AS SHOWN@A1
Issuing Office SWANMORE		Designed	Version	
Telephone 01489 893 596		Drawing Number	18-3130-554	P1