


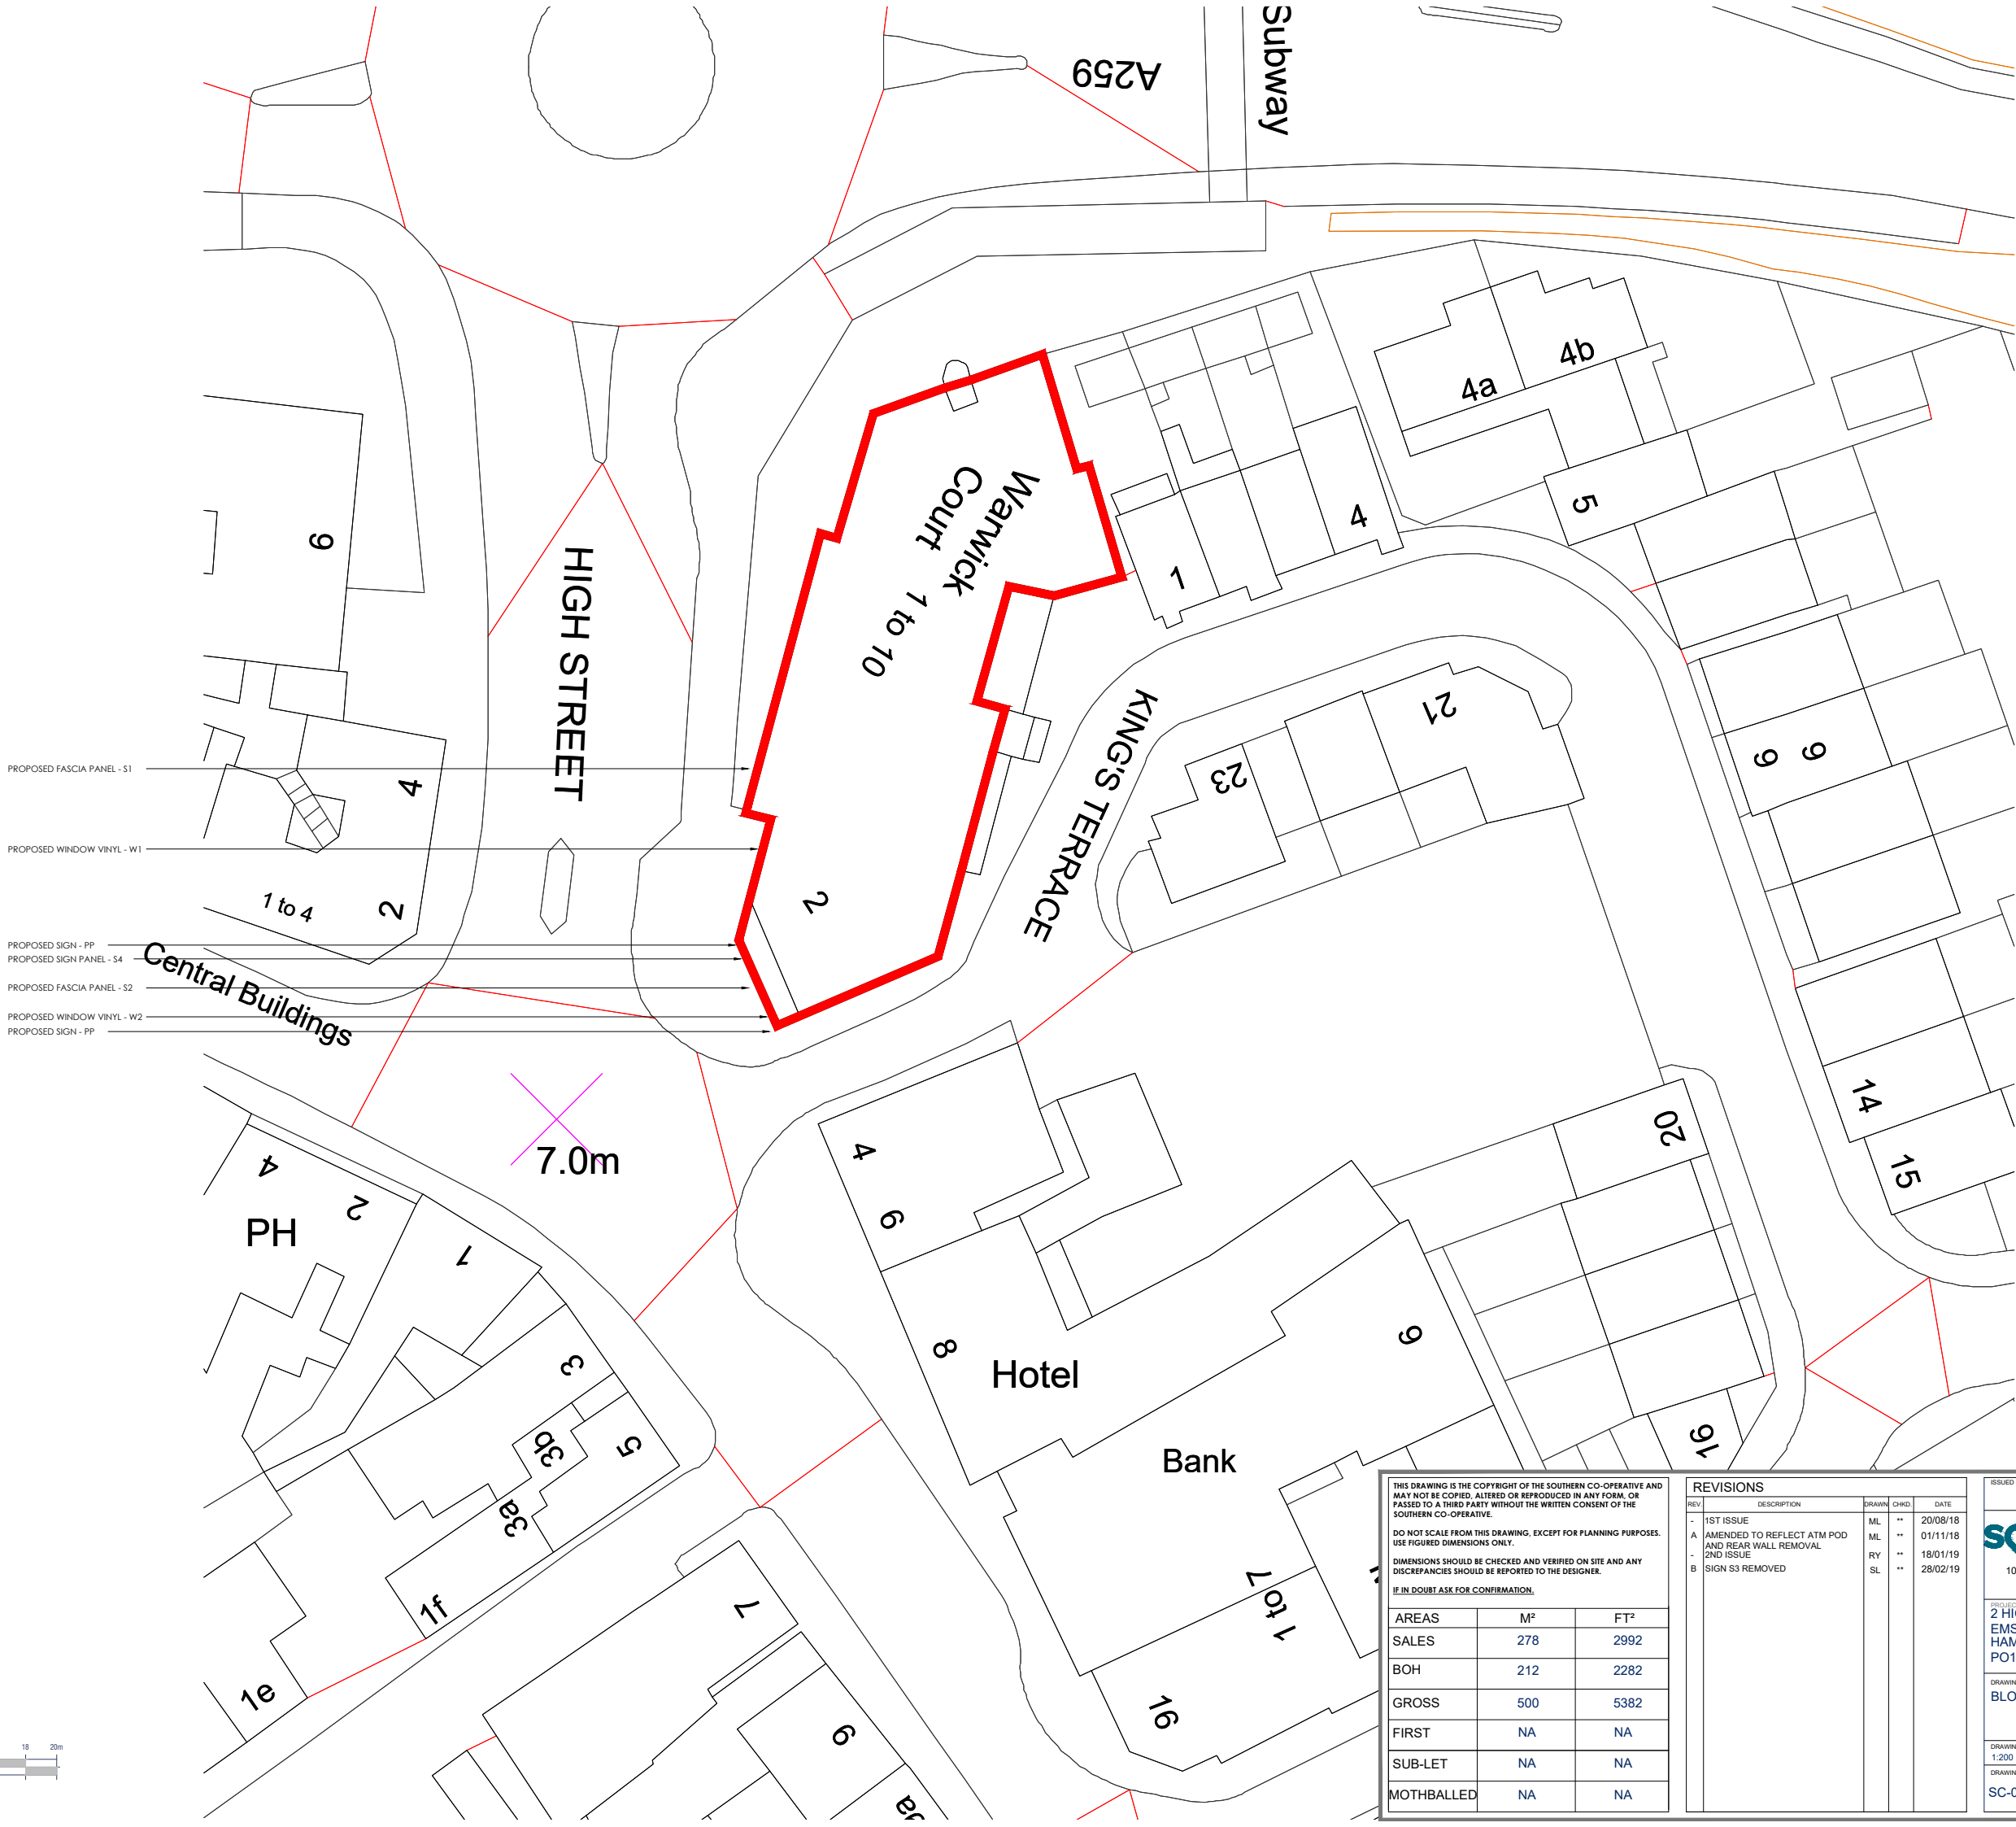

THIS DRAWING IS THE COPYRIGHT OF THE SOUTHERN CO-OPERATIVE AND MAY NOT BE COPIED, ALTERED OR REPRODUCED IN ANY FORM, OR PASSED TO A THIRD PARTY WITHOUT THE WRITTEN CONSENT OF THE SOUTHERN CO-OPERATIVE.

DO NOT SCALE FROM THIS DRAWING, EXCEPT FOR PLANNING PURPOSES. USE FIGURED DIMENSIONS ONLY.

DIMENSIONS SHOULD BE CHECKED AND VERIFIED ON SITE AND ANY DISCREPANCIES SHOULD BE REPORTED TO THE DESIGNER.

IF IN DOUBT ASK FOR CONFIRMATION.

AREAS	M ²	FT ²
SALES	278	2992
BOH	212	2282
GROSS	500	5382
FIRST	NA	NA
SUB-LET	NA	NA
MOTHBALLED	NA	NA

REVISIONS			
REV.	DESCRIPTION	DRAWN	CHKD. DATE
-	1ST ISSUE	ML	** 20/08/18
A	AMENDED TO REFLECT ATM POD AND REAR WALL REMOVAL	ML	** 01/11/18
-	2ND ISSUE	RY	** 18/01/19
B	SIGN S3 REMOVED	SL	** 28/02/19

ISSUED FOR

DESIGN INTENT

southern coop

Property Department

1000 Lakeside, Western Road, Portsmouth. PO6 3FE

T: 023 9222 2500 | F: 023 9222 2650

PROJECT

2 HIGH STREET

EMSWORTH

HAMPSHIRE

PO10 7AW

DRAWING TITLE

BLOCK PLAN

DRAWING SCALE	SHEET SIZE	SHEET No.	DRAWN	CHKD.	DATE
1:200	A1	1 of 1	ML	ML	20/08/18

DRAWING NUMBER	REVISION
SC-079-V1-GF-DR-K-0014	B