




EXISTING LAYOUTS
SCALE 1:100



GROUND FLOOR

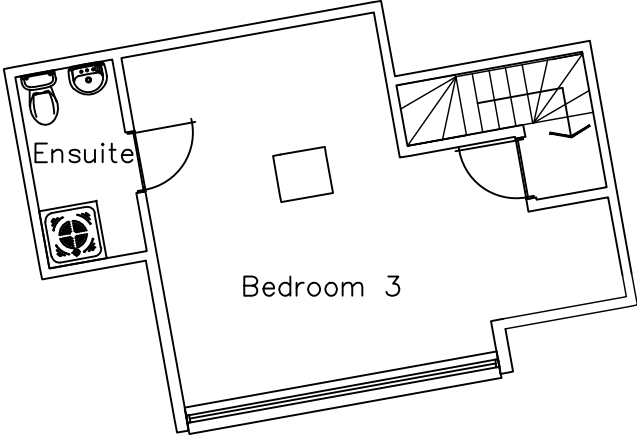

FIRST FLOOR

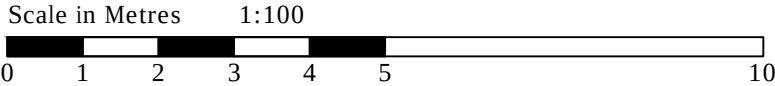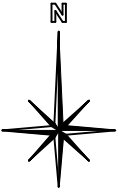

Notes:
The design and construction of this project shall be in accordance with the current Building Regulations & NHBC Standards. These notes & drawings have been prepared solely for the purpose of Planning & Building Regulation approval.
Do not scale from this drawing unless for Planning purposes. All dimensions to be checked on-site and any alterations to be approved by the Architect and/or client prior to any work commencing.
Ordinance Survey Licence No: 100047591
This drawing to be copyright and to be read in conjunction with all other drawings

Drawing Details: PLANNING DRAWING Existing Floor Layouts of Dwelling			Client Name: Mr & Mrs J Deng 45A Portsdown Hill Road Bedhampton Havant PO9 3JU	Project Address: 45A Portsdown Hill Road Bedhampton Havant PO9 3JU	 B. H. ARCHITECTURE Ltd Heath Cottage Newlands Lane Purbrook Waterlooville Hants PO7 5SQ Tel: 023 9223 2322 Mob: 07747 771808 E-mail:bernard@bernardharding.com
Project No: 903	Drawing No: 8	Rev No:			
Scale: 1:100 @ A3	Drawn: BWH	Date: 31/01/19			