



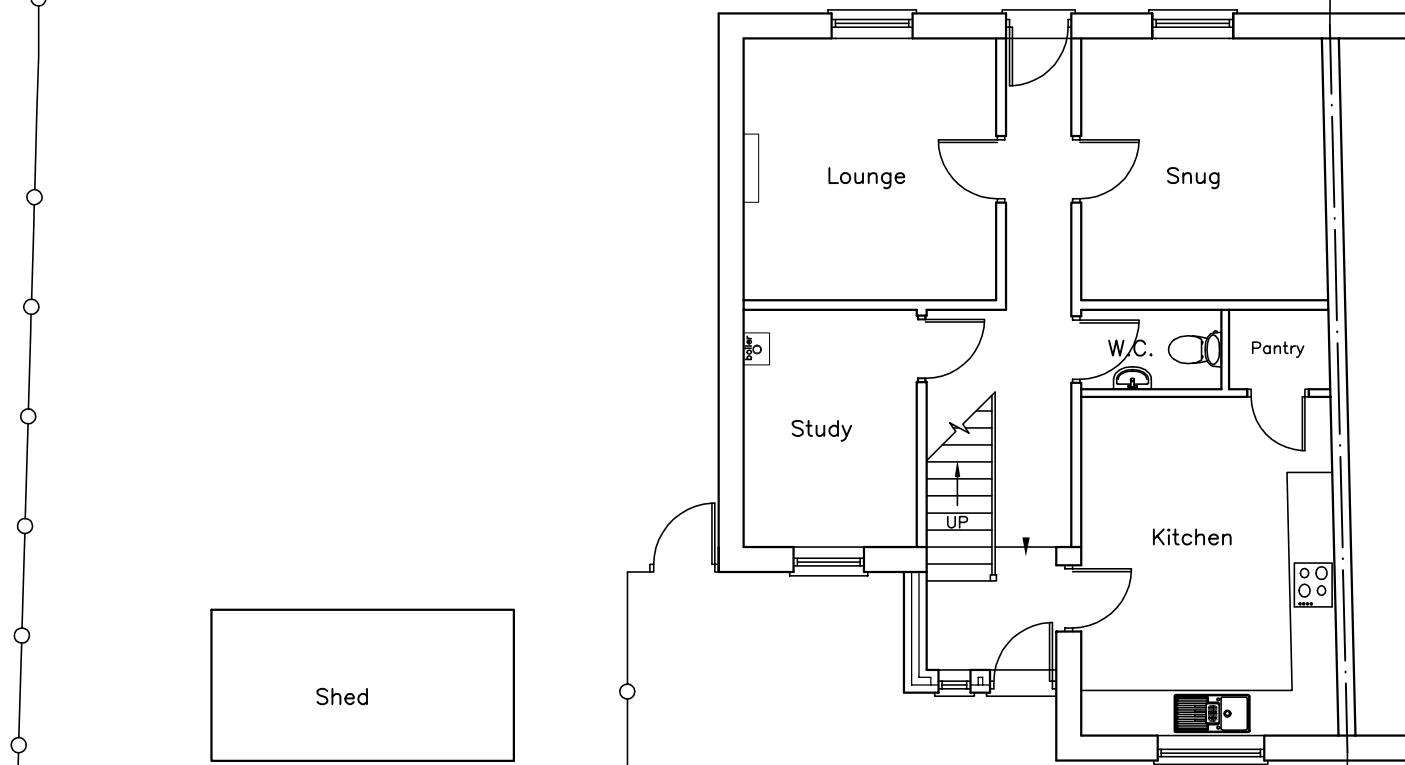

GROUND FLOOR

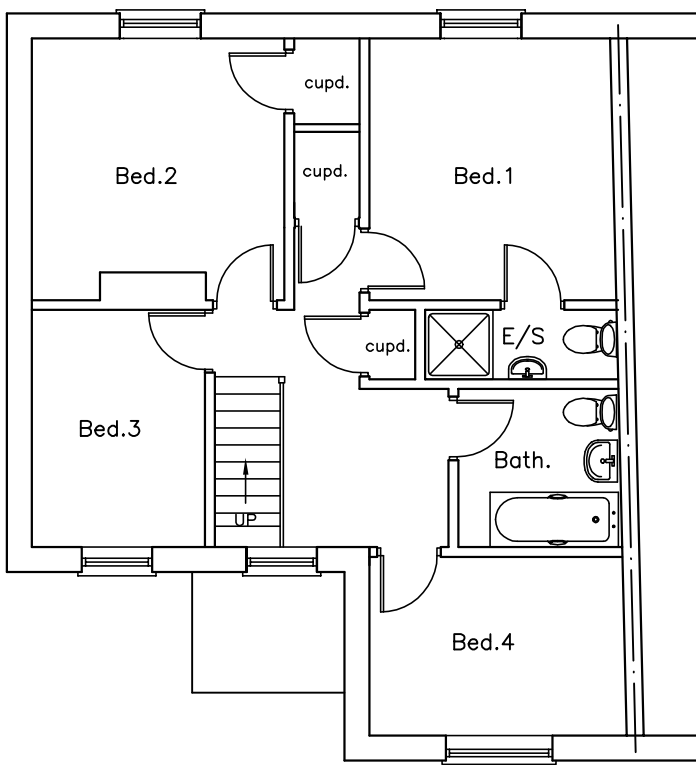

FIRST FLOOR

6 Denn Fields,
Denvilles,
Havant,
PO9 2QZ

EXISTING PLANS

Revisions	a) Note/Date/Initial
b)	
c)	
d)	

CAD

Critchley Architecture And Design Ltd.
Contact: 02392 474 919 | info@caad.online

The Old Brewery, 15E South Street, Havant, PO9 1BU



Scale A1=1: 50, A3=1:100
Drawn JHL
Date 17/01/19

19001-201⁰

10m

20m

30m

40m