


0m 0.5m 1m 1.5m 2m 2.5m
VISUAL SCALE 1:50 @ A3

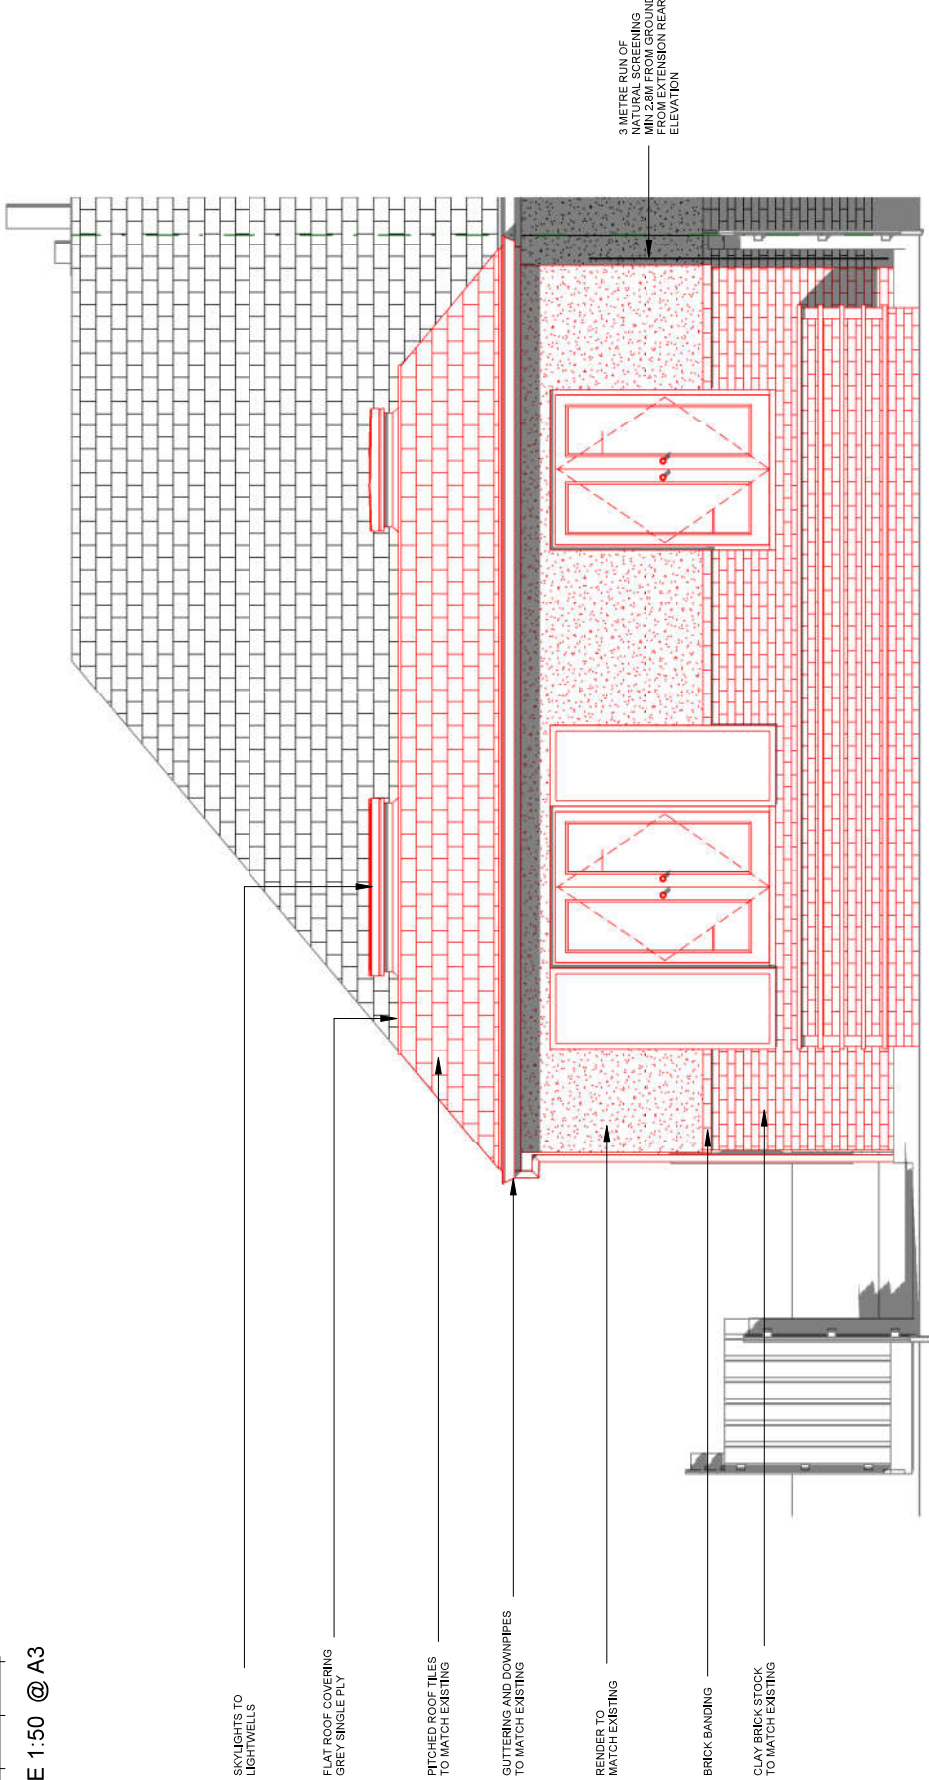

DETAILED ELEVATION EAST (REAR)

1 : 50

David Mellish

56 Lone Valley Waterlooville
Hampshire PO7 5EB

PROPOSED DETAILED ELEVATION REAR
(EAST)

Project number	0224
Date	20/03/2019
Drawn by	JJ
Status	Stage 1
Scale	100% @ A3
	1 : 50

P004