
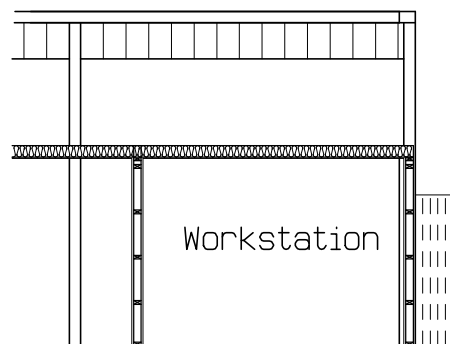
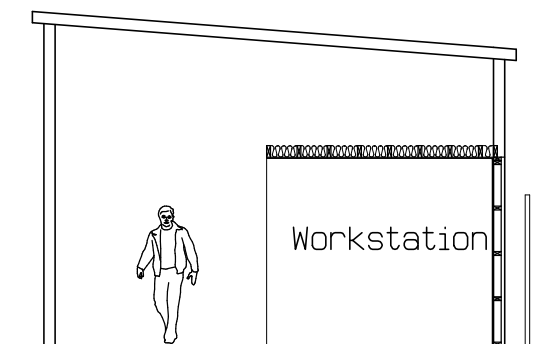
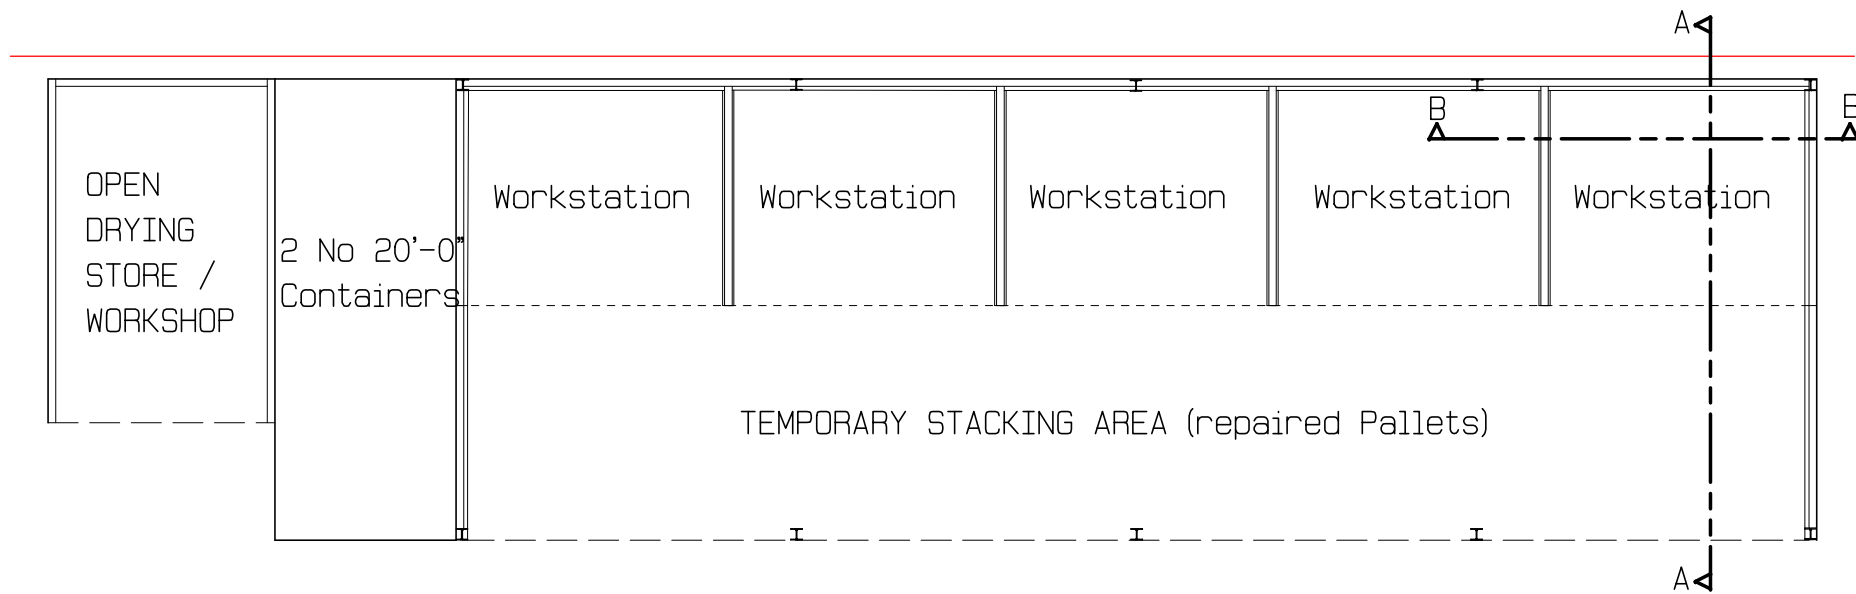


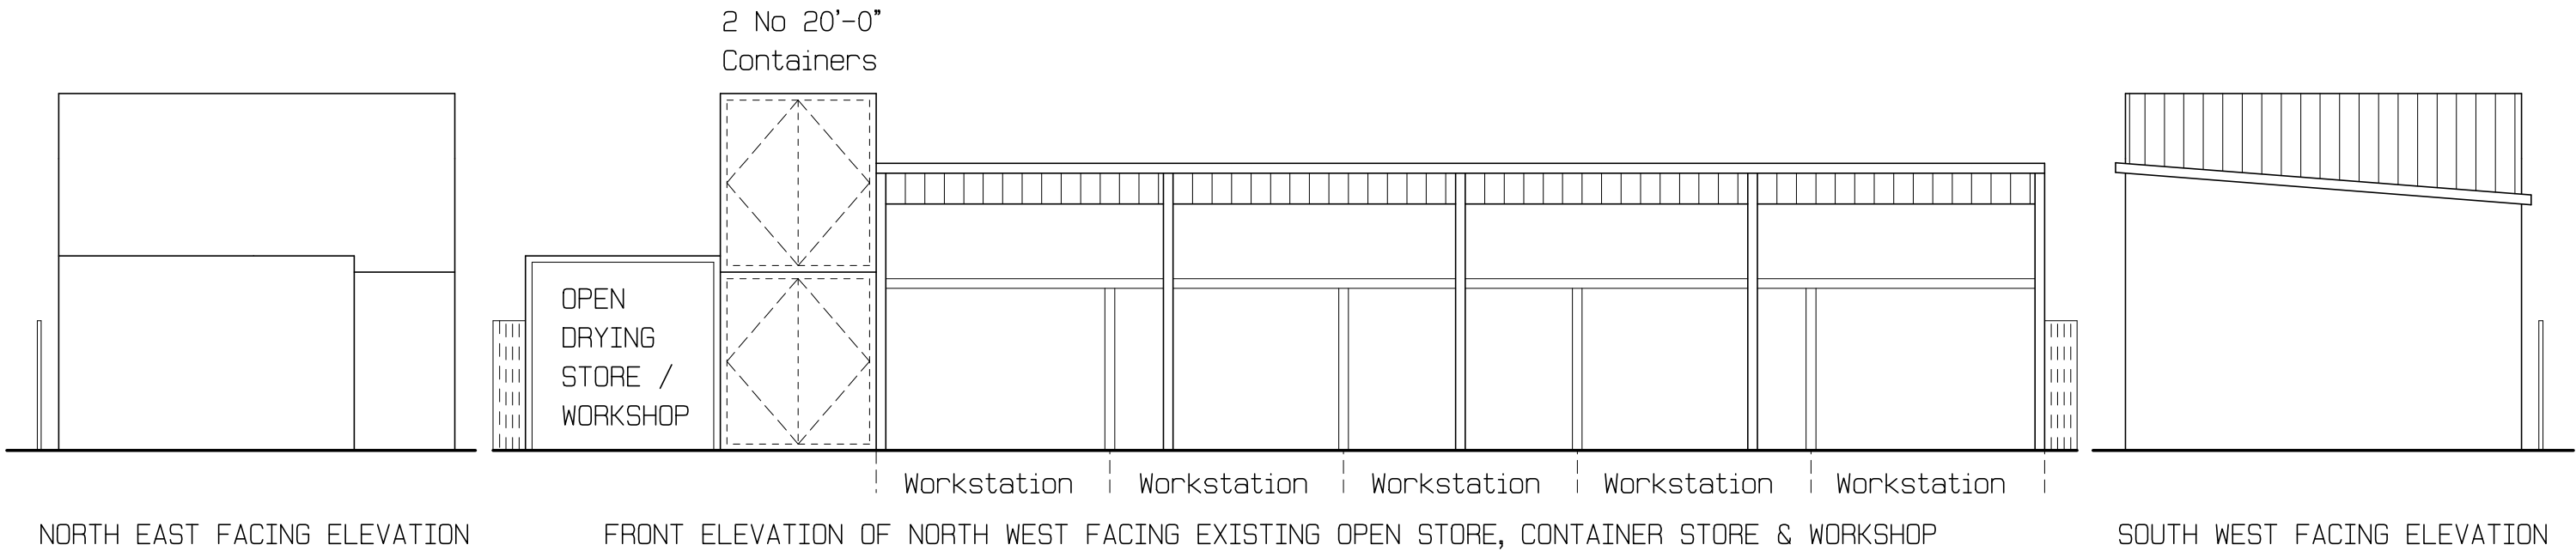

HAVANT BOROUGH COUNCIL
REF No - 18/00102/CMP

Title
WORKSHOP & adjacent STORAGE STRUCTURES

Project
RETENTION OF EXISTING MIXED USE B2
INDUSTRIAL PROCESING & B8 STORAGE &
DISTRIBUTION OF PALLETS WITH PROPOSED
FORMATION OF 5 NOISE INSULATING WORK
STATIONS WITHIN EXISTING OPEN FRONTED
WORKSHOP BUILDING
THE PALLET YARD
PALK ROAD
HAVANT HANTS
PO9 1NL

Client
PREMIER PALLET SUPPLIES LTD

Drawn by R Hollands
(GROVE DESIGN UK)
Date March 2019
Scale 1 : 100 @ A3
Drawing No 19-03-GD-224-02B
Amendments (A) Workstation amends
(B) Notes, description amend