
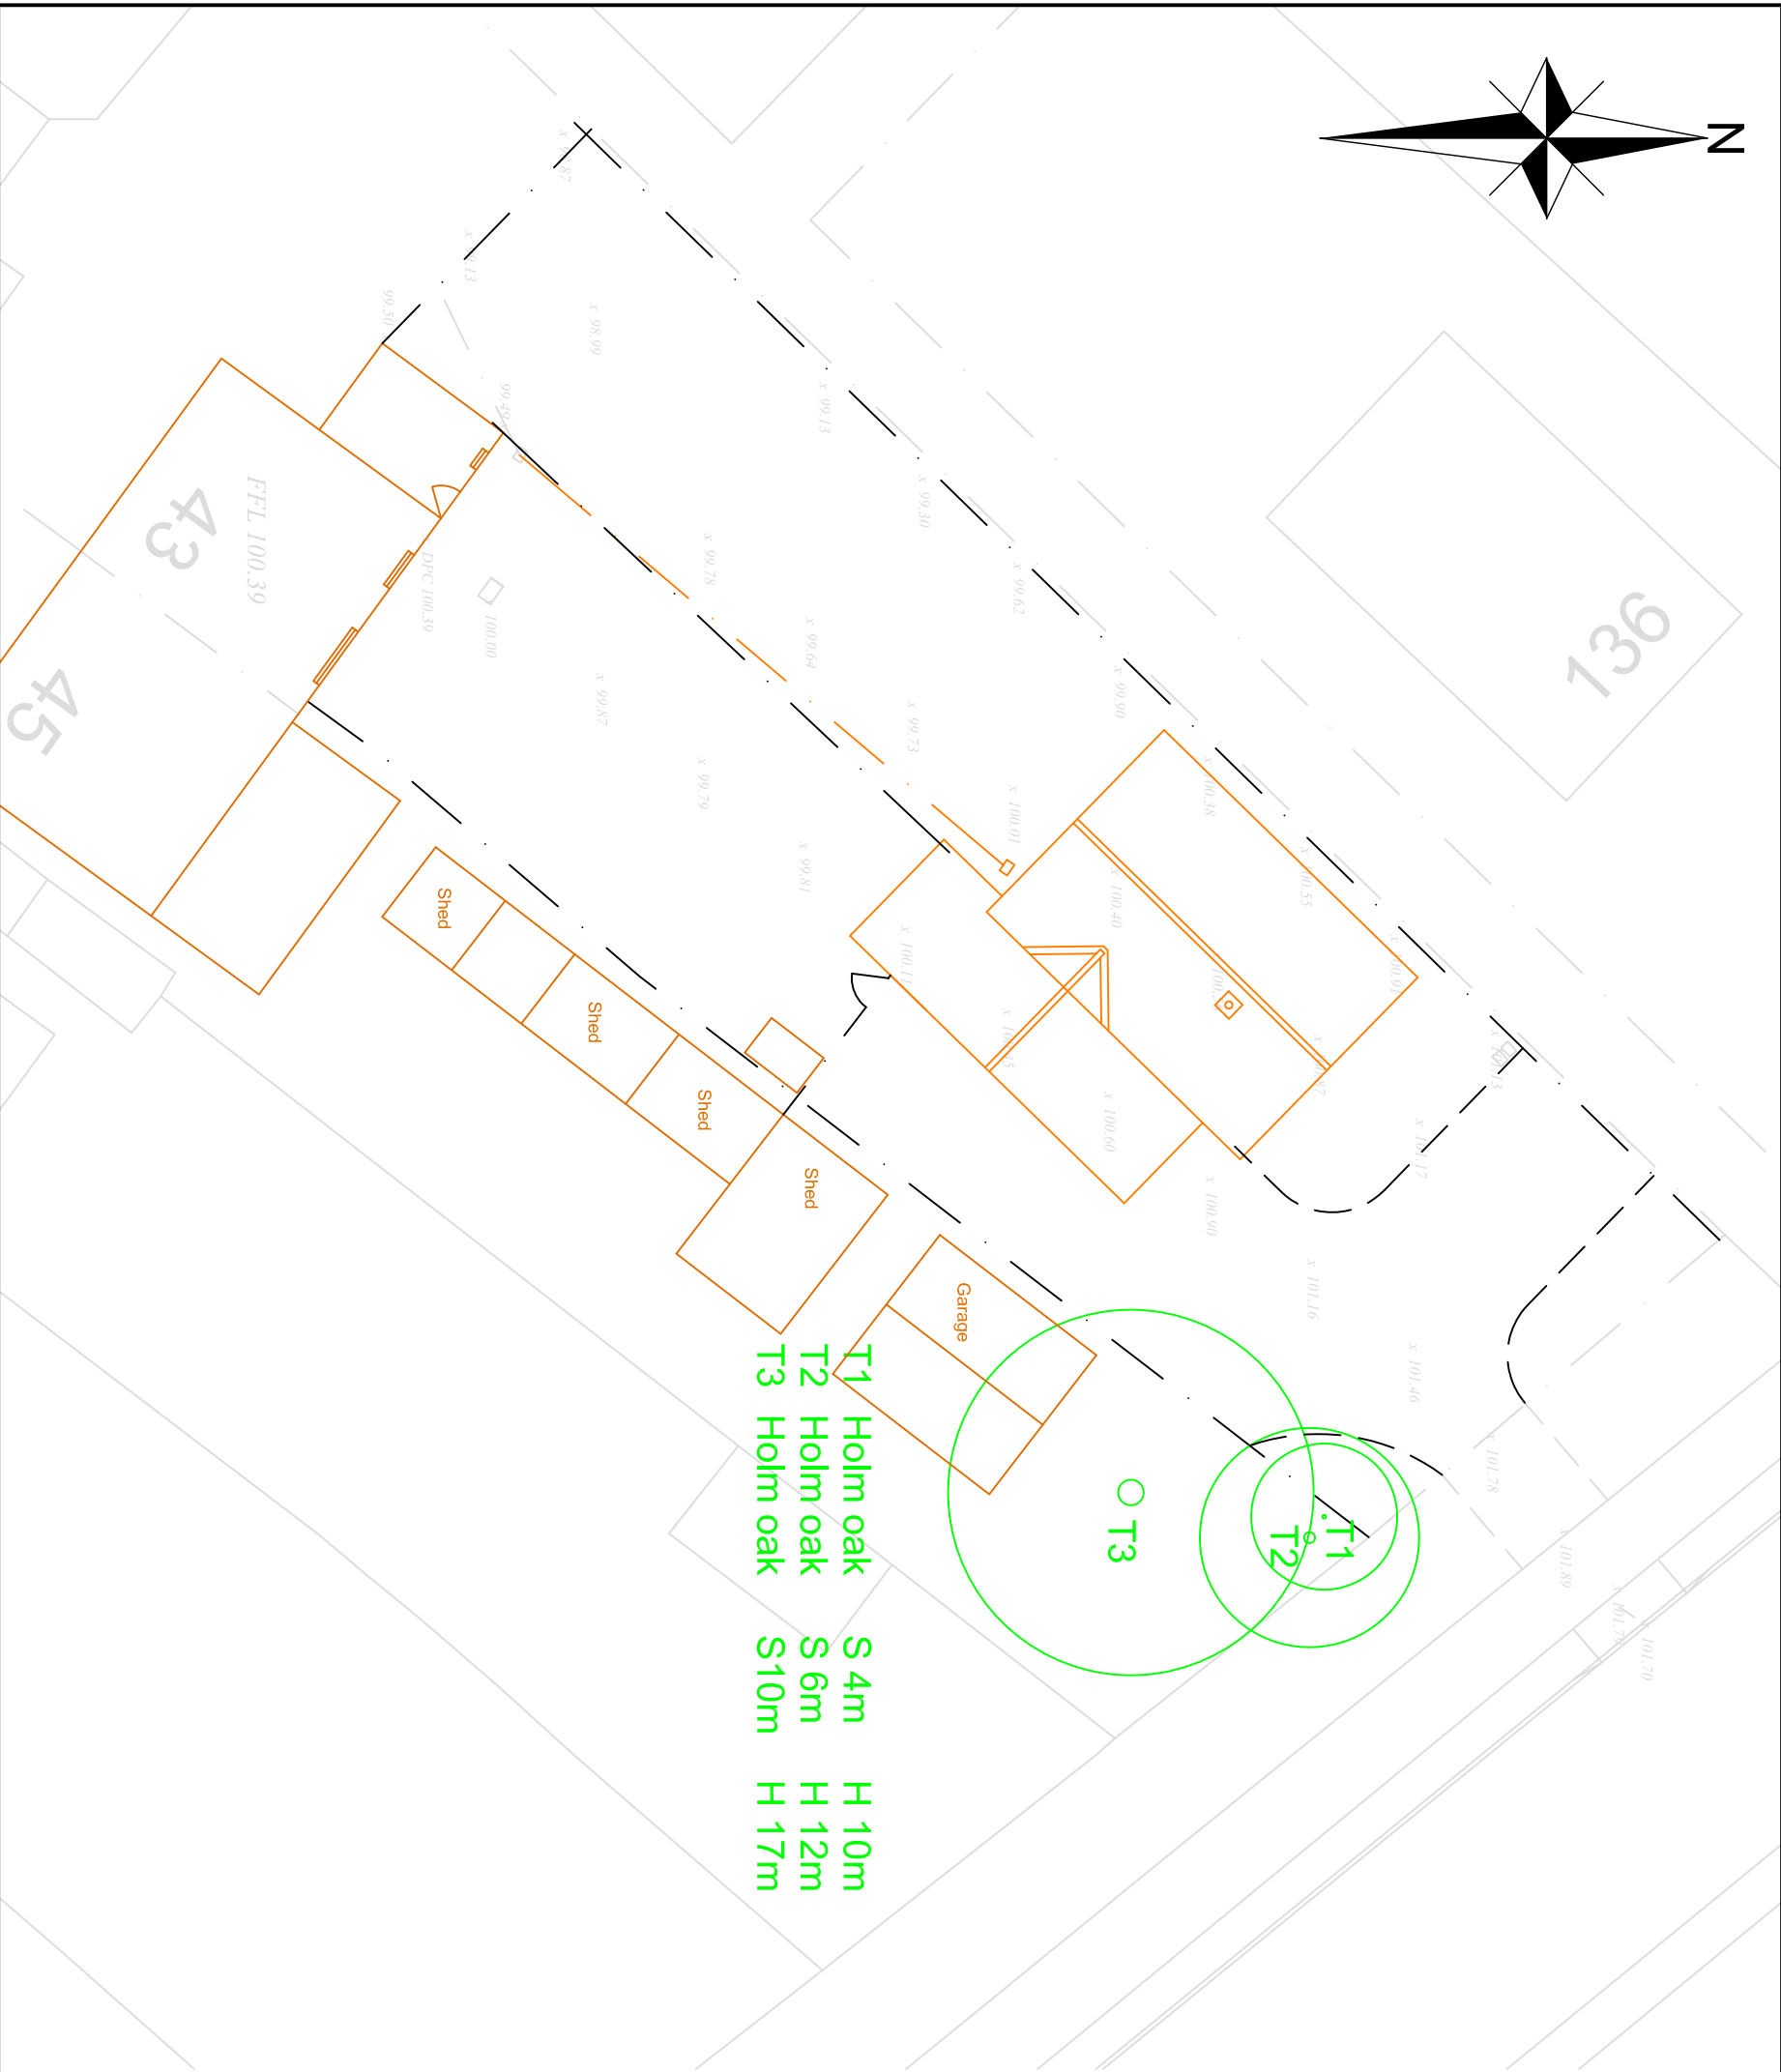


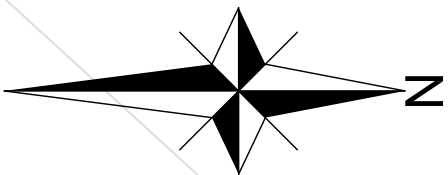

Arboricultural Statement

All three tree shown on the plan are located within the neighbouring property and are all "Holm Oaks" of varying sizes.

The proposed extension sits outside of the root area and we propose to install root protection measures during the construction of the property and have no hard landscaping on or over the root area of the trees.

OS Licence No 100045733

ACE DESIGNS Architectural & Civil Engineering Design 143 Station Road, Liss, Hants. GU33 7AJ Tel 01730 894988 Fax 01730 891165 e-mail: enquiries@acedesigns-ltd.co.uk www.ace-designs.co.uk			Job Title Proposed New Dwelling rear of 43 Elizabeth Road, Waterloooville		Client Mr J G Gill	
Drawing Title Arboricultural Plan			Scale 1:200 @ A3	Date Mar 19	Designed GG	
			Drawn EV	Checked GG	Approved	
Job No 190306			Drawing No 190306 / 17		Rev	