




Existing Site/Block Plan
1:200

Site Area 1121m²




© Crown Copyright 2007. All rights reserved. Licence number 100020449


Existing Location Plan
1:1250

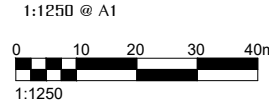

Site Boundary

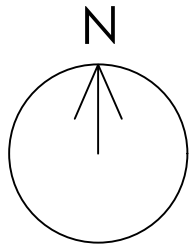

notes: revisions: A | 19.03.2019 SCR | General Update

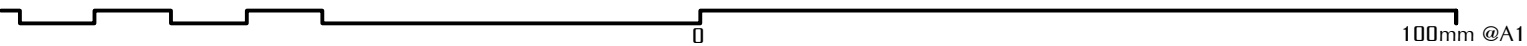

NOTE: The contractor is responsible for checking all site dimensions and levels. These should be checked prior to the ordering of any components and before the commencement of the works. All discrepancies should be brought to the attention of the Contract Administrator

Mr Eyre
200 Park Avenue
Purbrook, Waterlooville



drawing information title: Existing Site, Block & Location Plans
status: Planning
dates: May 2018
scale: 1:200/1:250@A1
drawn: SCR
chk'd: GR

job: 1040 dwg: 1000 rev: A