

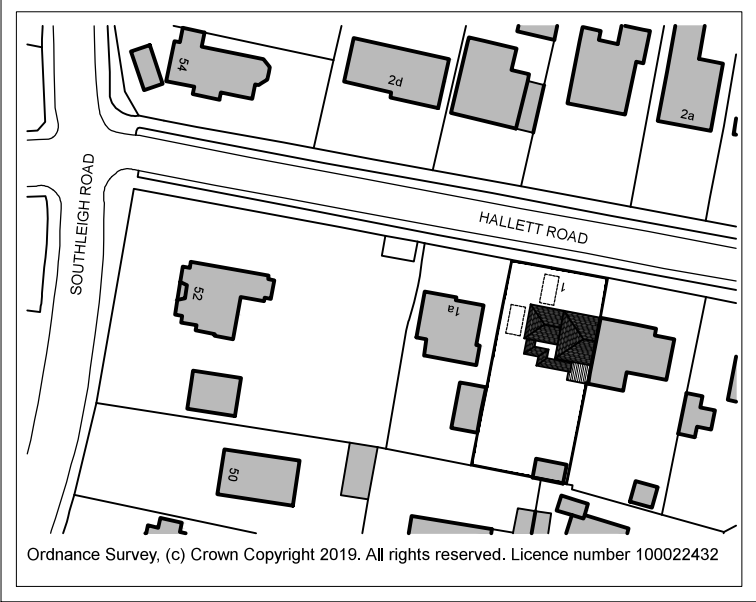
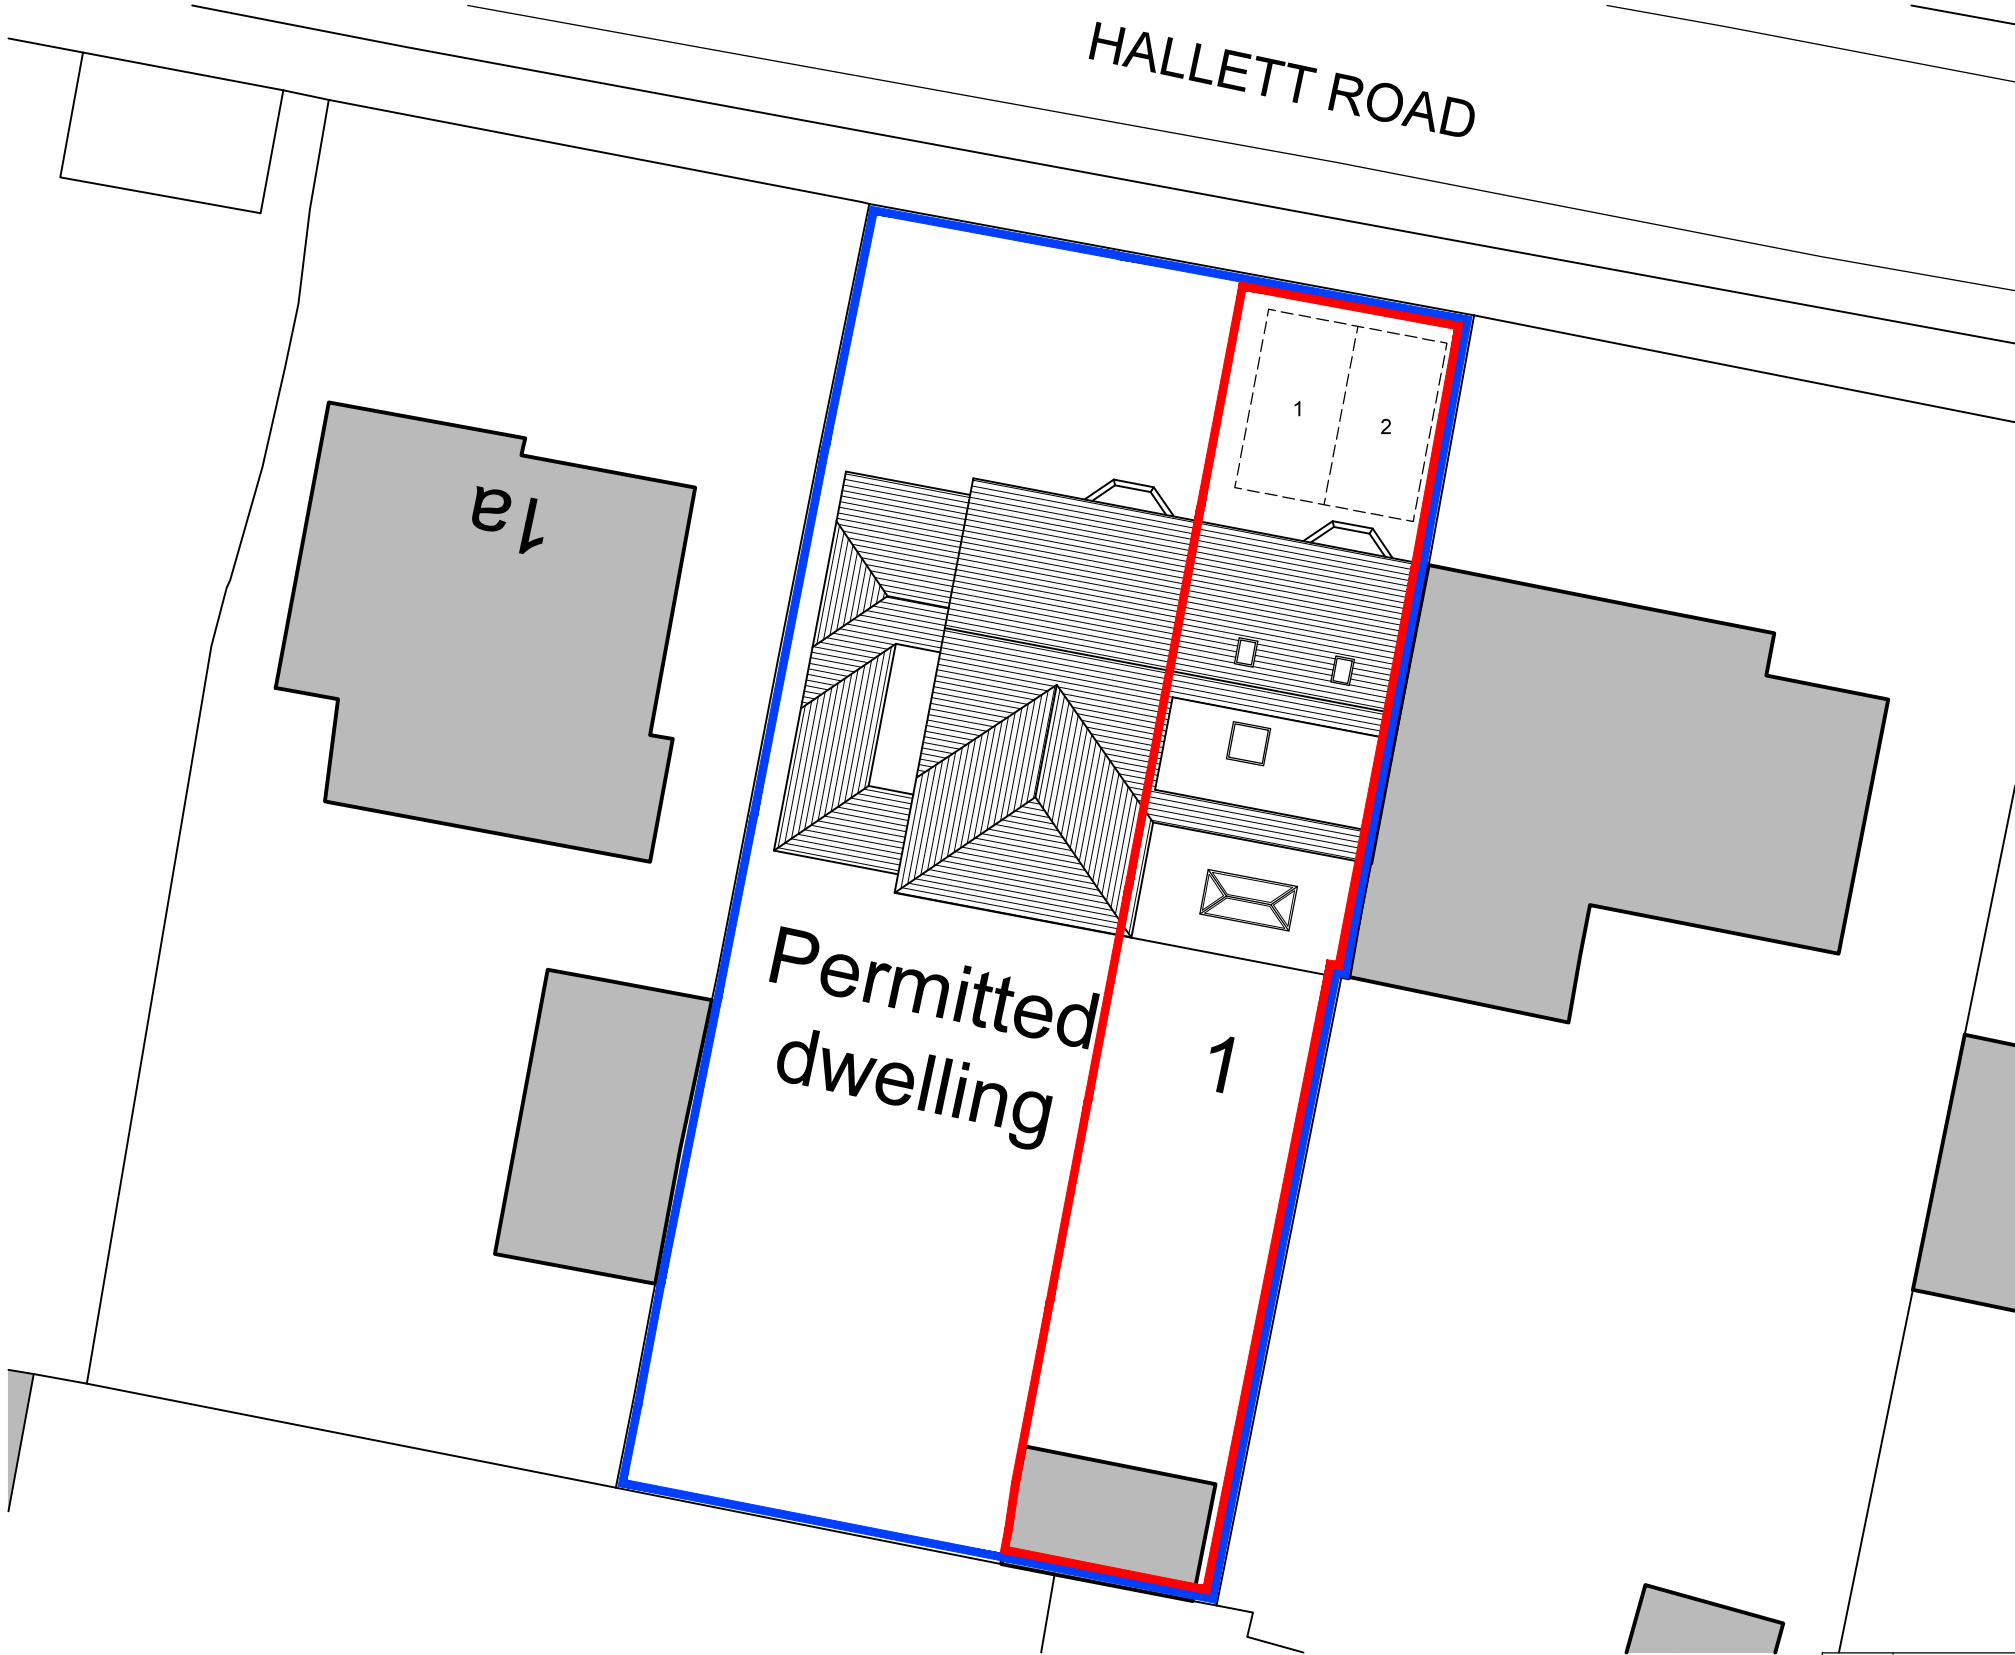


This drawing may be scaled with reference to the scale bar for planning application purposes only. Do not scale for any other purpose, use only annotated dimensions. All dimensions are to be checked by parties using the drawing, and any errors or omissions are to be reported to James Potter Associates Ltd.

Rev.	Date	Note	Author	Checked


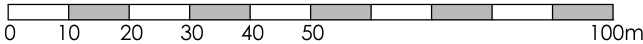


LOCATION PLAN
SCALE 1:1250

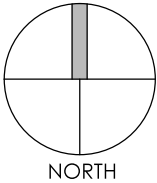

Proposed parking spaces: 2

BLOCK PLAN
SCALE 1:200

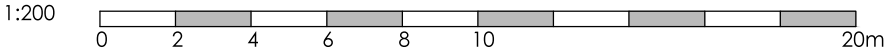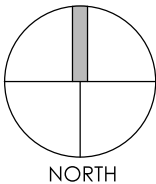

Project	CONSTRUCTION OF NEW DWELLING & ALTERATIONS TO EXISTING DWELLING 1 HALLETT ROAD, HAVANT PO9 2PJ					Drawing	BLOCK AND LOCATION PLAN		
						Job-Dwg Number	17087-PL-101		Rev.
Client	MR REDFERN					 	www.jpa.design JPA - PORTSMOUTH Suite 1, Winter Works, Rear of 119 Winter Road, Southsea, Portsmouth, PO4 8DS t. +44(0)2393 871 000		
Status	PLANNING								
Scale	1:200/1:1250		Sheet Size A3						
Author	PW	Checked	JP	Date	18/04/18				