


NOTES:

Proposed First Floor

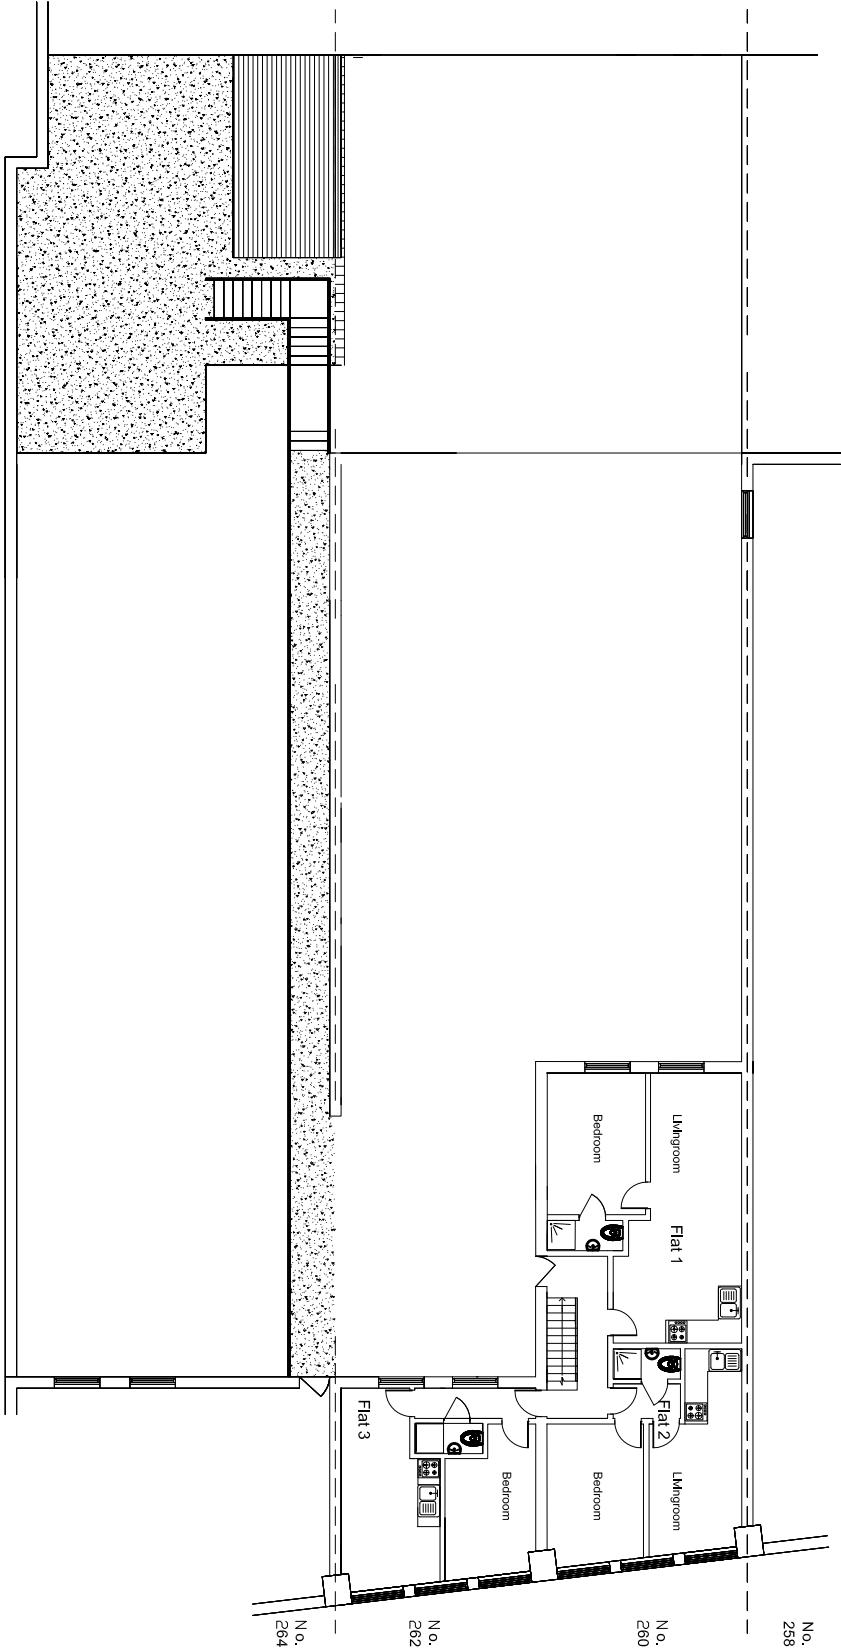


Location:

260-262
London Road
Waterbooville
O7 7HG

P

Scale: 1:100 @ A2
Scale: 1:200 @ A4

0 2M

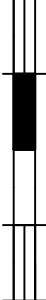

Date:

28.11.18.

Drawn By:

Drawing No:

LR.260-262.PR.03

Rev: