




1 East Elevation - GA  
1 : 150

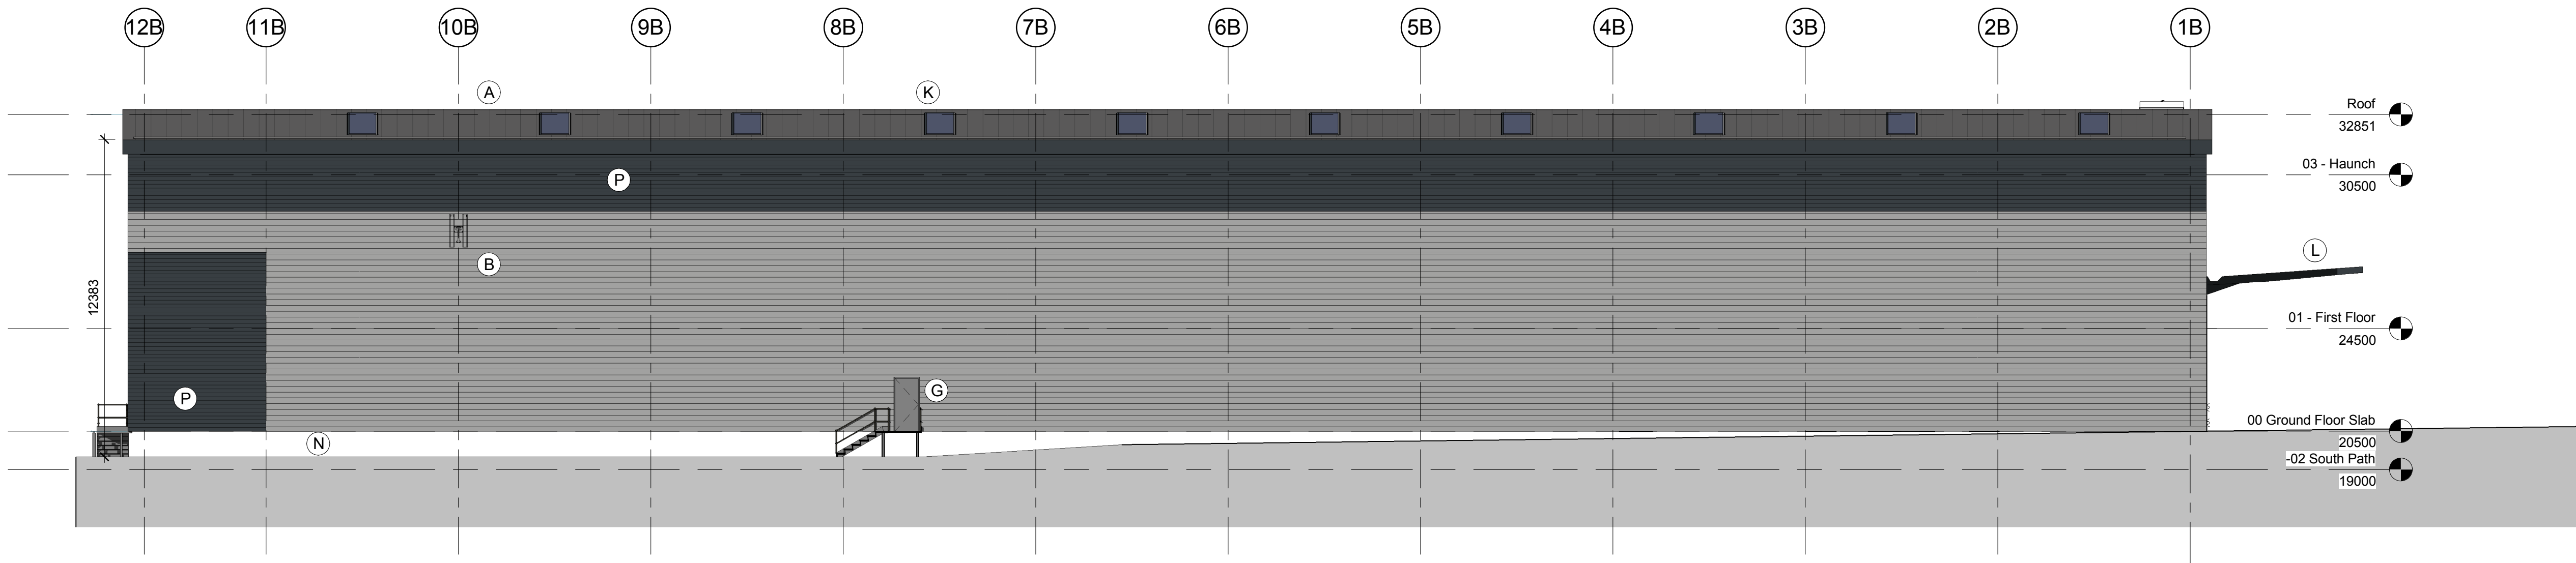

2 North Elevation - GA  
1 : 150

#### Material Legend

- (A) Trapezoidal Profiled Metal Roof Cladding [Goosewing Grey RAL 7038] Fascia - RAL 7016
- (B) Twintherm CA Arc 50 930 or similar approved built up metal cladding system. Half-round Profile [White RAL 9006]
- (C) Kingspan KS1000 FL AWP Horizontal Cladding [White Aluminium RAL 9006]
- (D) Kingspan KS1000 FL AWP Horizontal Cladding [Antracite Grey RAL 7016]
- (E) Loading Bay Doors [Cornflower Blue BS 185ES]
- (F) Powder Coated Aluminium Louvre Panel Units [Grey Aluminium RAL 9007]
- (G) Solid Core Steel Door [Grey Aluminium RAL 9007]
- (H) PPC Aluminium Cassette Panel/ Curtain Wall [Anthracite Grey RAL 7016]
- (I) PPC Aluminium Curtain Wall Stick System [Anthracite Grey RAL 7016]
- (J) Glazed Spandrel 'Lookalike' Panel [Anthracite Grey RAL 7016]
- (K) Rooflight
- (L) Canopy
- (M) Glazed Entrance Doors [Anthracite Grey RAL 7016]
- (N) Precast Concrete Retaining Wall
- (P) Twintherm CA Arc 50 930 or similar approved built up metal cladding system. Half-round Profile [Antracite Grey RAL 7016]

#### Suitability Code (as defined in BS1192)

##### Work in Progress (WIP)

S0 - Work In Progress

##### Shared (Non-Contractual)

S1 - Suitable for Co-ordination  
S3 - Suitable for Review & comment  
S5 - Not Used  
S7 - Suitable for AIM Authorisation

##### WIP to Published (Non-Contractual)

D1 - Suitable for Costing  
D3 - Suitable for Contractor Design

S2 - Suitable for Information  
S4 - Suitable for Stage Approval  
S6 - Suitable for PIM Authorisation

D2 - Suitable for Tender  
D4 - Suitable for manufacture/procurement


##### Published Documentation (Contractual)

A1, A2, A3, Etc - Approved and accepted as stage complete  
B1, B2, B3, Etc - Partially signed off with minor comments from the Client

##### Published for AIM Acceptance

CR - As Construction Record Documentation

|     |    |     |        |                                                                                           |
|-----|----|-----|--------|-------------------------------------------------------------------------------------------|
| P12 | AR | SL  | 220219 | New loading doors shown. Cladding around doors revised. New canopy to loading doors shown |
| P11 | AR | SL  | 230718 | Revised to Planners Comments                                                              |
| rev | by | chd | date   | description                                                                               |

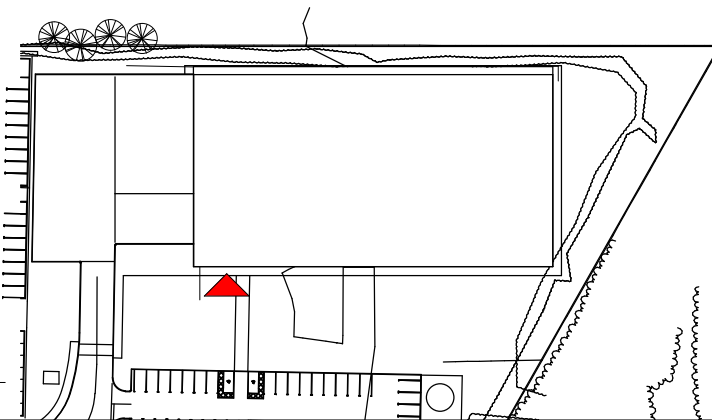

project Dunsbury Park - Plot 3B

title Elevations - GA - Sheet 1 of 2

|                  |                |            |        |             |                  |
|------------------|----------------|------------|--------|-------------|------------------|
| scale            | As indicated @ | drawn      | DB     | BAM job no. | purpose of issue |
| date             | 03/08/18       | checked    | SL     | 4330        | PLANNING         |
| project code     | DHF-           | originator | volume | level       | type             |
| 01727 894200     |                |            |        |             |                  |
| design@bam.co.uk |                |            |        |             |                  |
| www.bam.co.uk    |                |            |        |             |                  |
| role             | number         | rev.       |        |             |                  |
| 12051            | P12            |            |        |             |                  |