



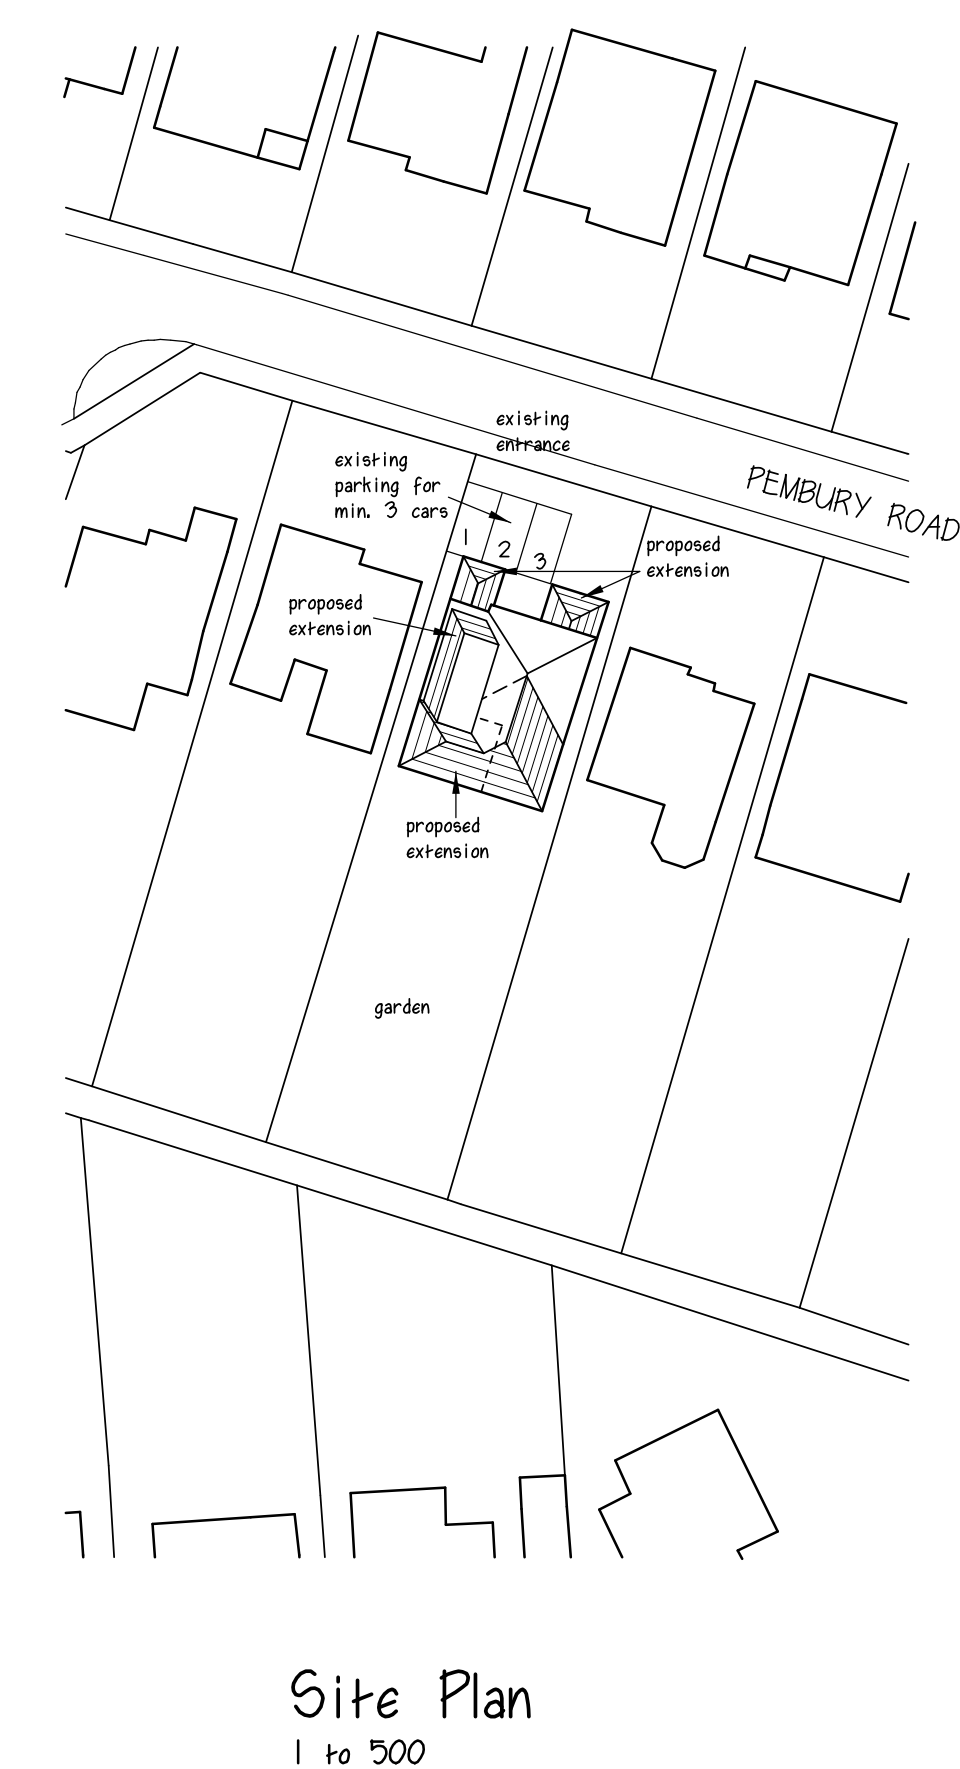

Location Plan
1 to 1250

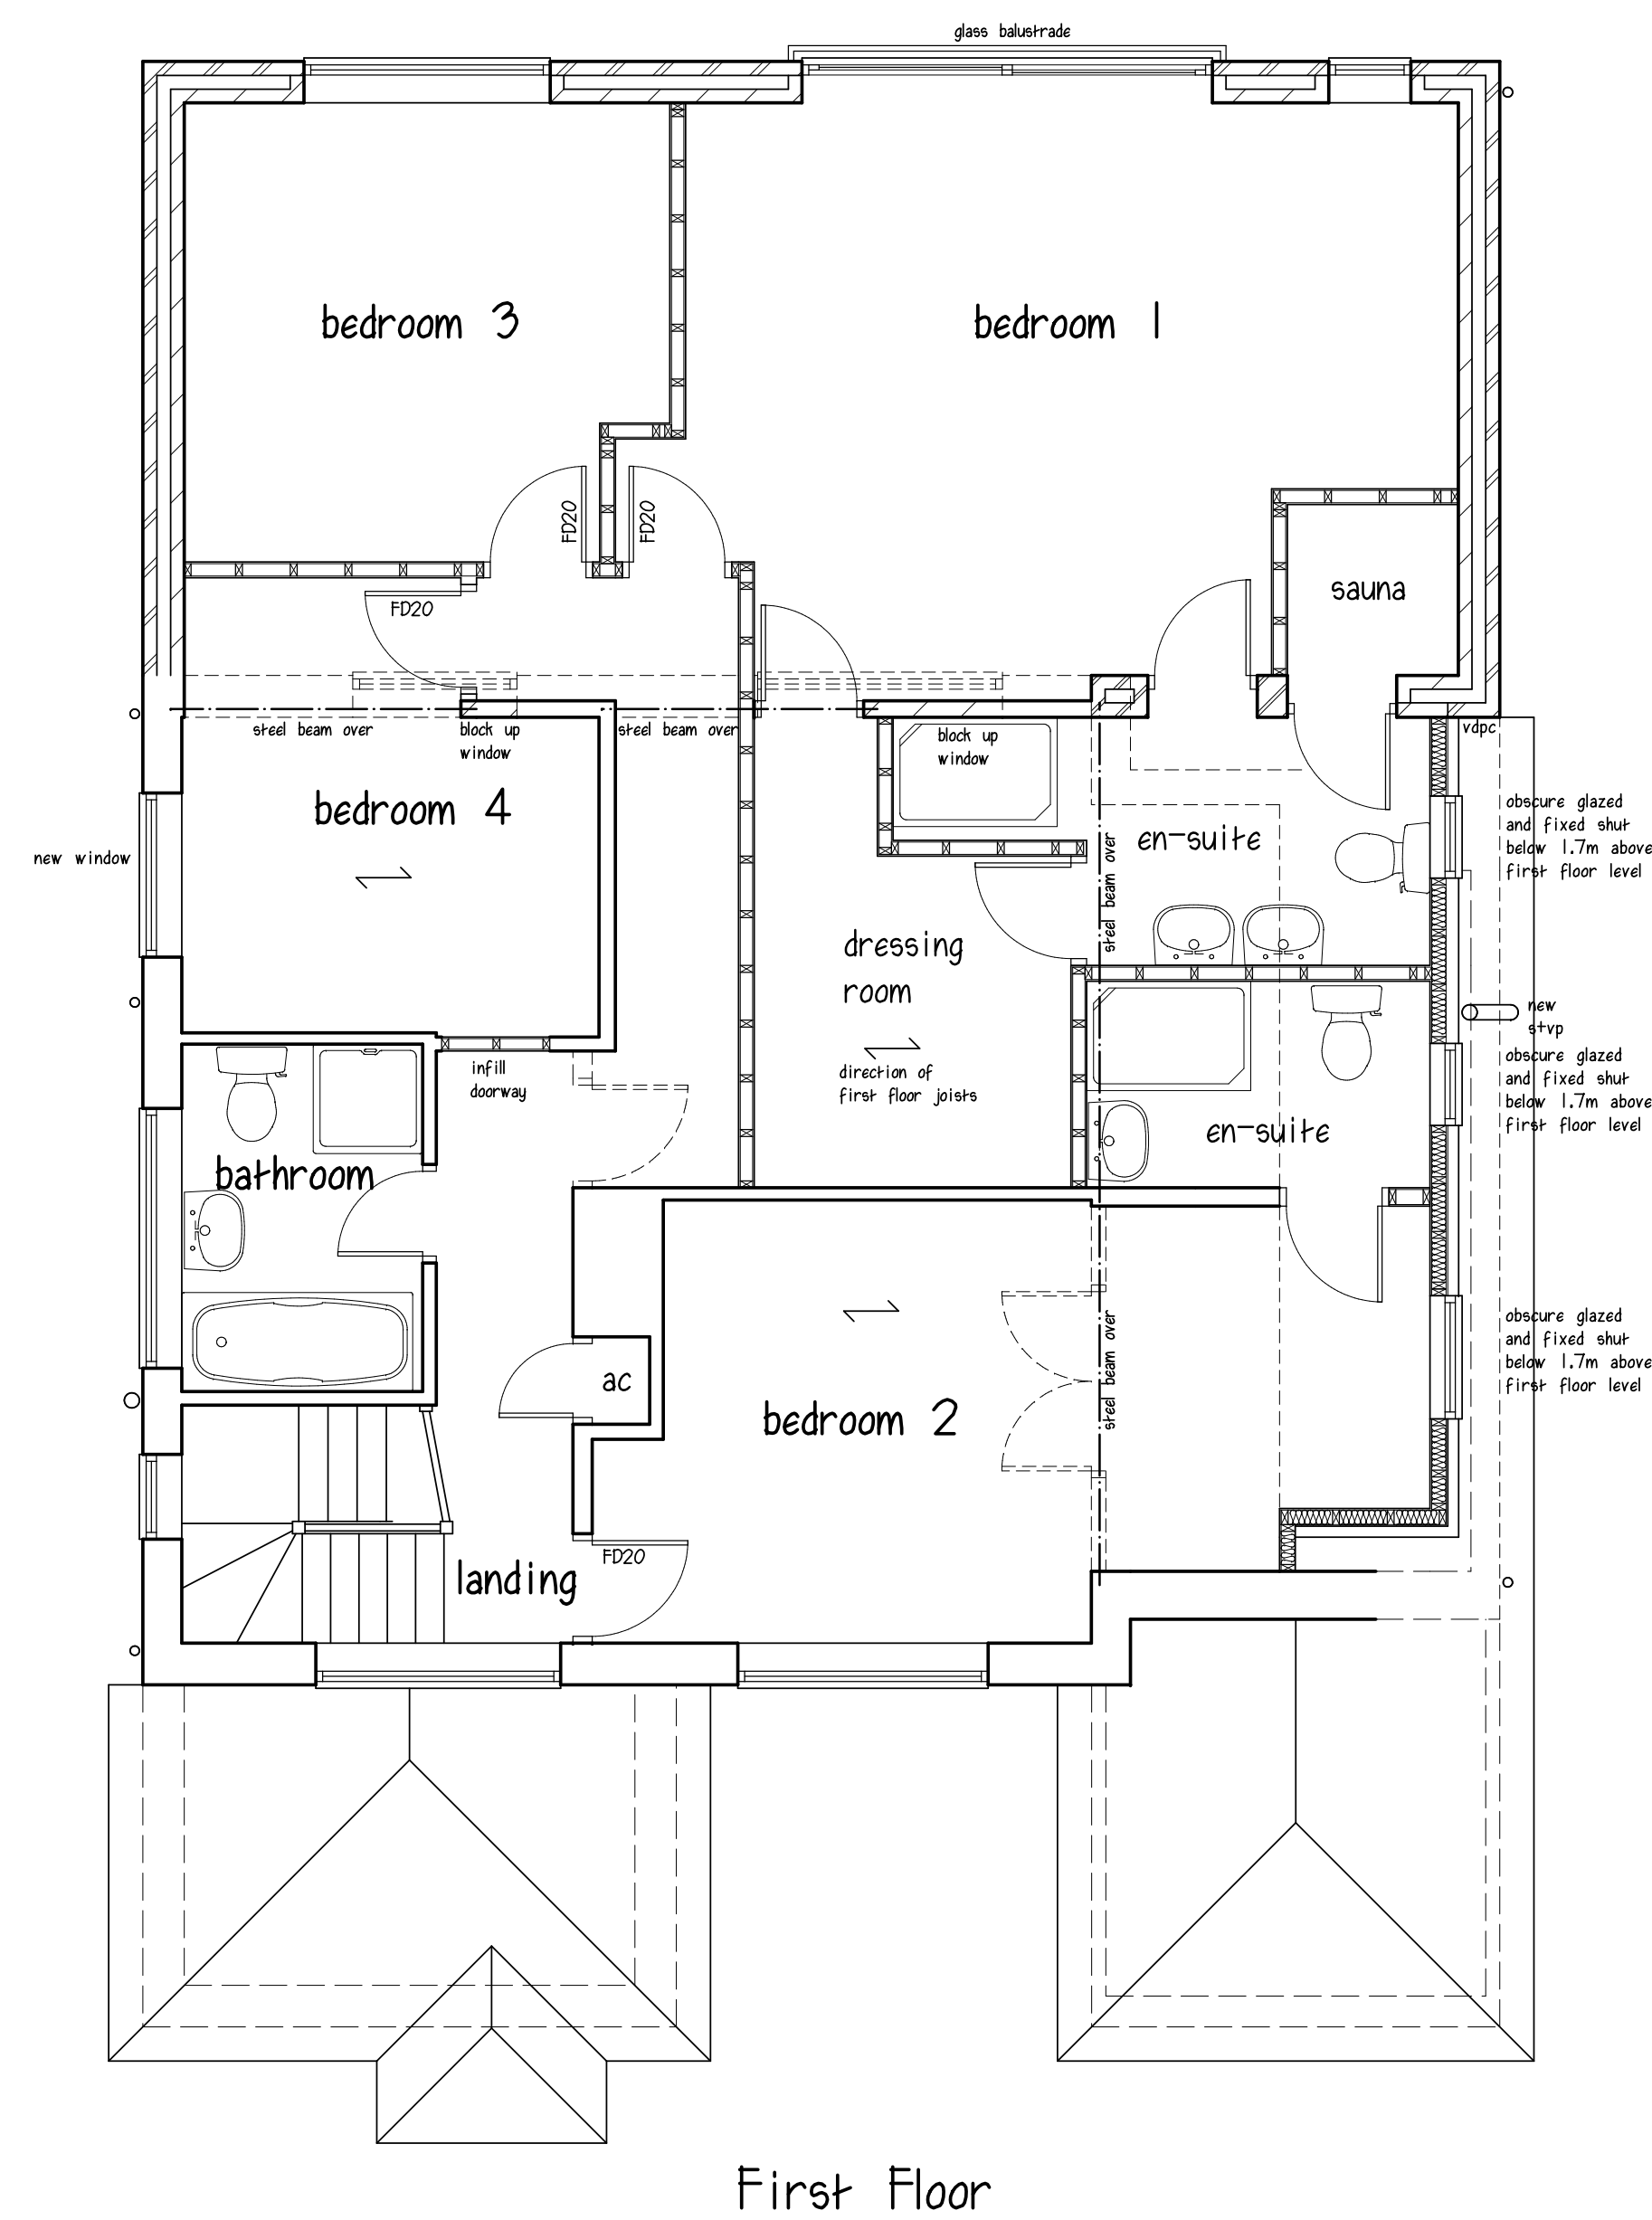

Chartered Building Surveyor

Address: "ST AUBIN", 13 PEMBURY ROAD,
HAVANT, HAMPSHIRE PO9 2TS

Scale: A1 - Plans 1 to 50, Elevations 1 to 100 Date: May 2018 Drawing No:02

*This drawing does not constitute a specification of work to be done, and is to be read in conjunction with notes.
All dimensions to be checked on site. This drawing is copyright ©*