



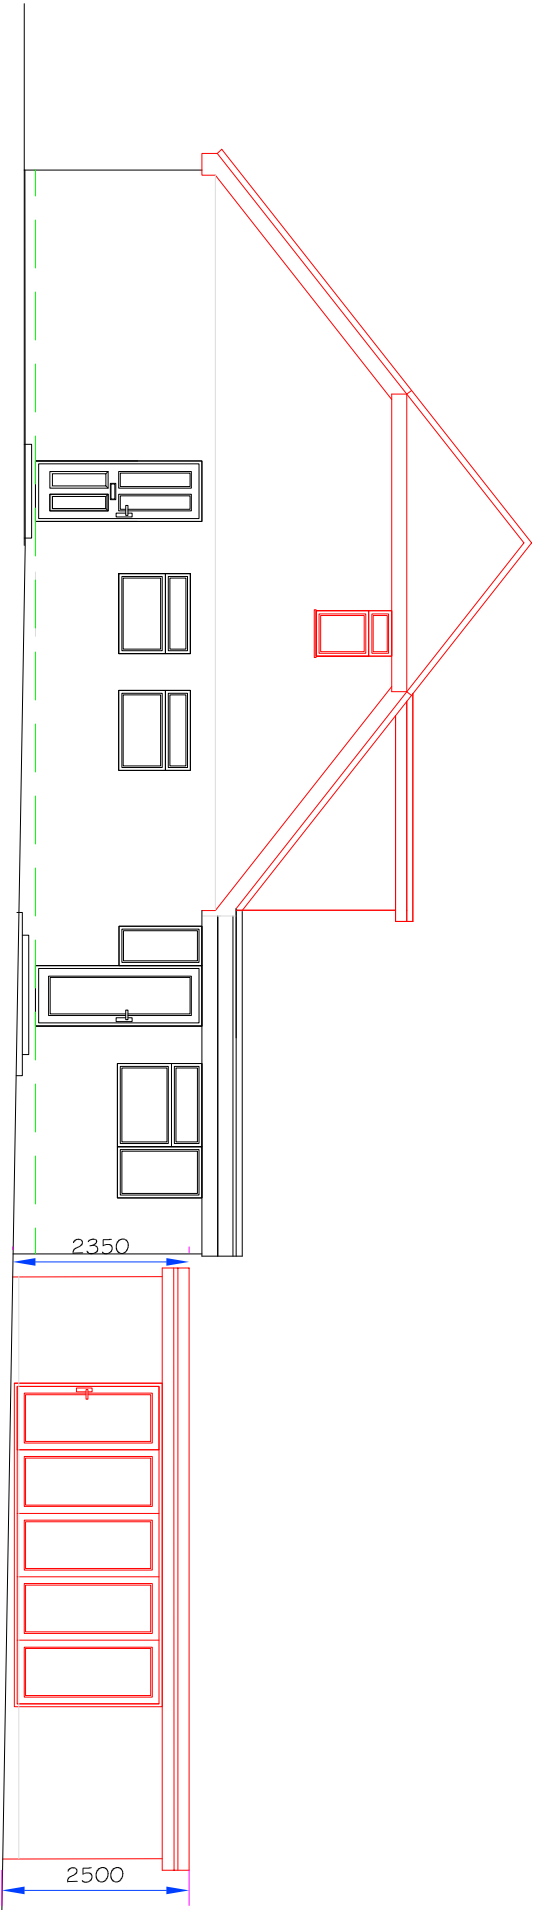

PROPOSED SIDE ELEVATION

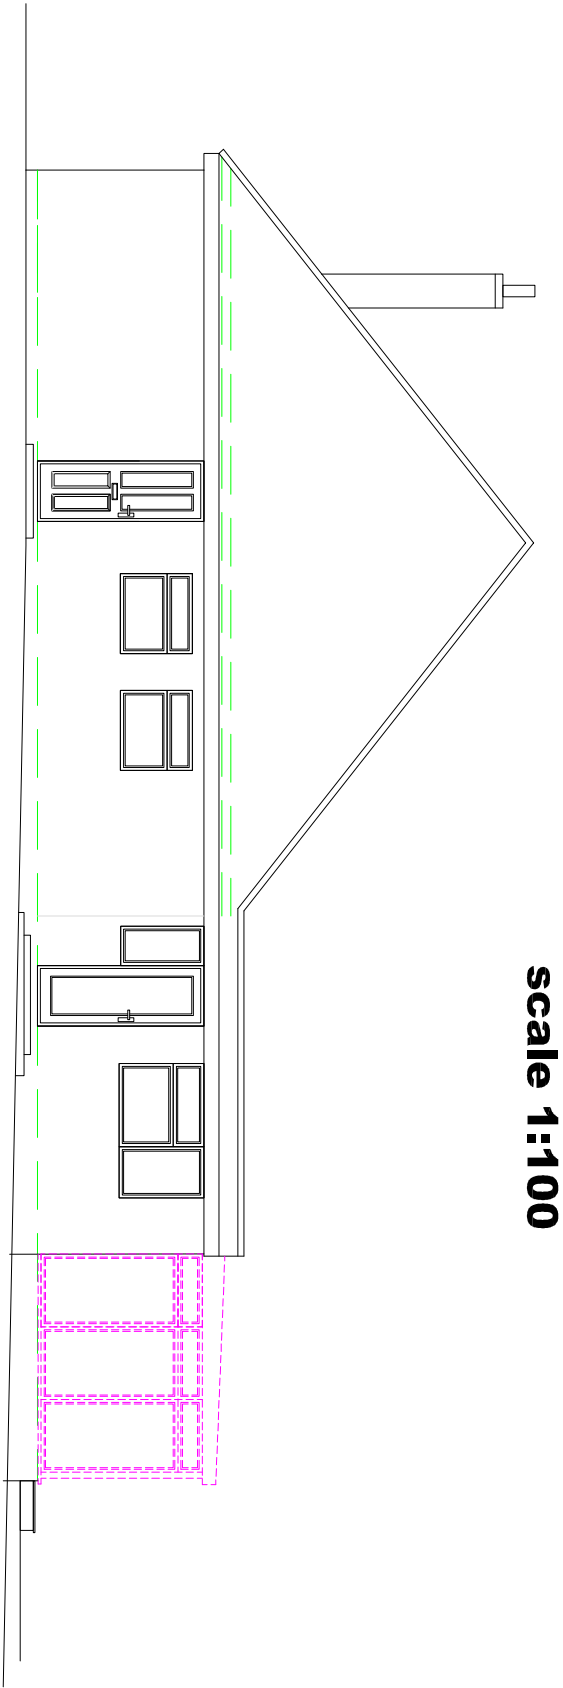

SIDE ELEVATION

scale 1:100