


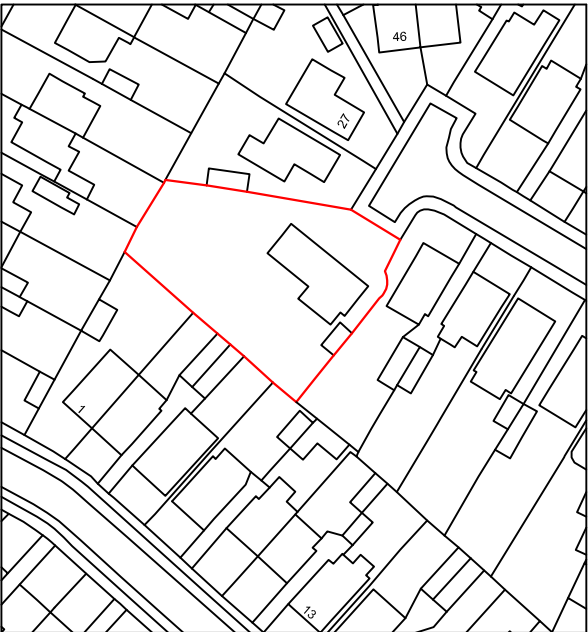

Your Home Plans Ltd
The Rafters, Aldwick Road, Bognor
Regis, West Sussex, PO21 3RN
01243 950581
june@yourhomeplans.co.uk

**23 ROWAN AVENUE
WATERLOOVILLE
HAMPSHIRE
PO8 8AZ**

Location Map

Project Number: 23ROW-19	Drawing No:
Date: 25th January 2019	L01
Drawn By: Your Home Plans Ltd	
Checked By: JEG	Scale: 1:1250 A4