




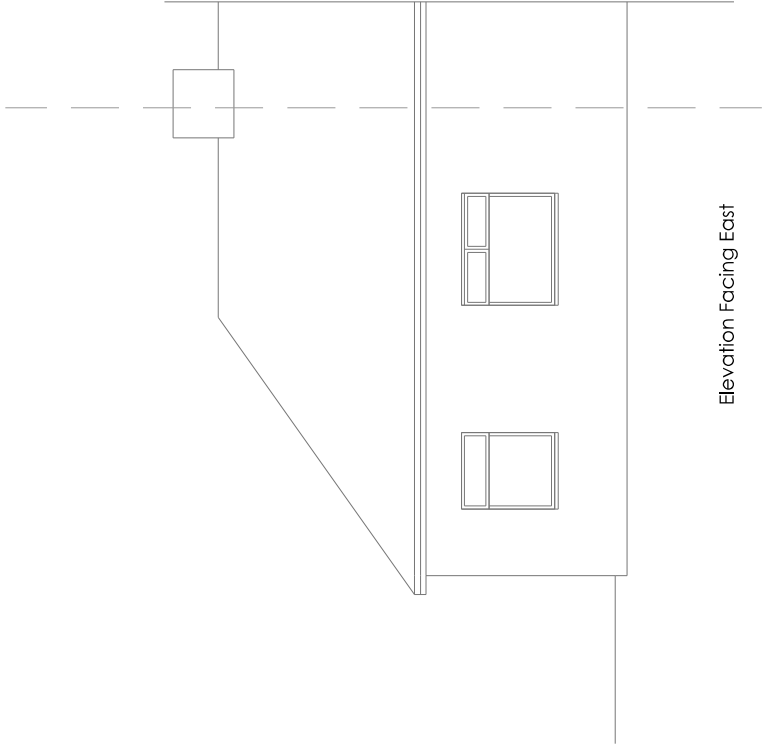


Elevation Facing East

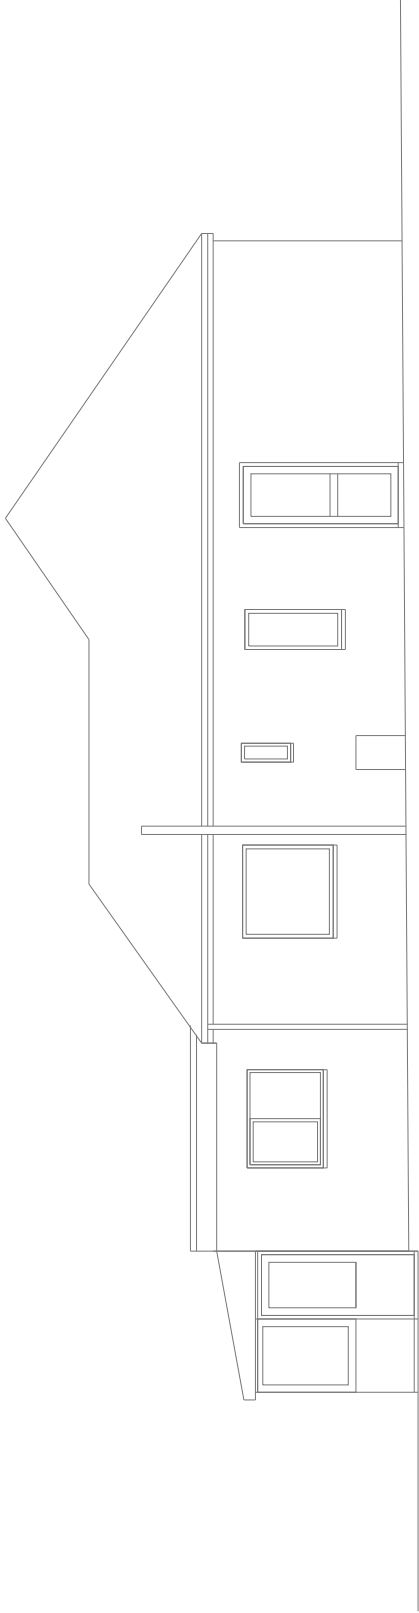

Elevation Facing South

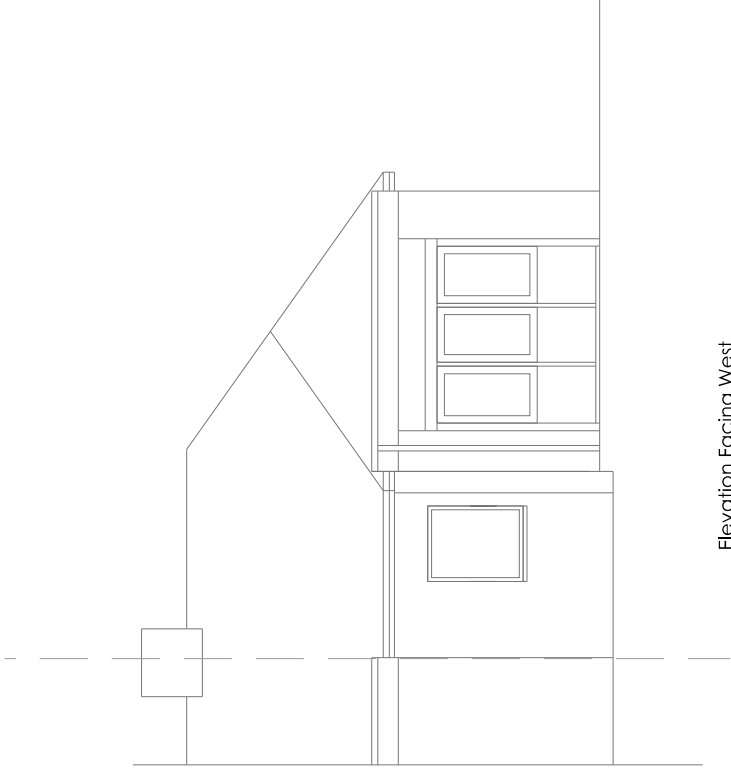

Elevation Facing West

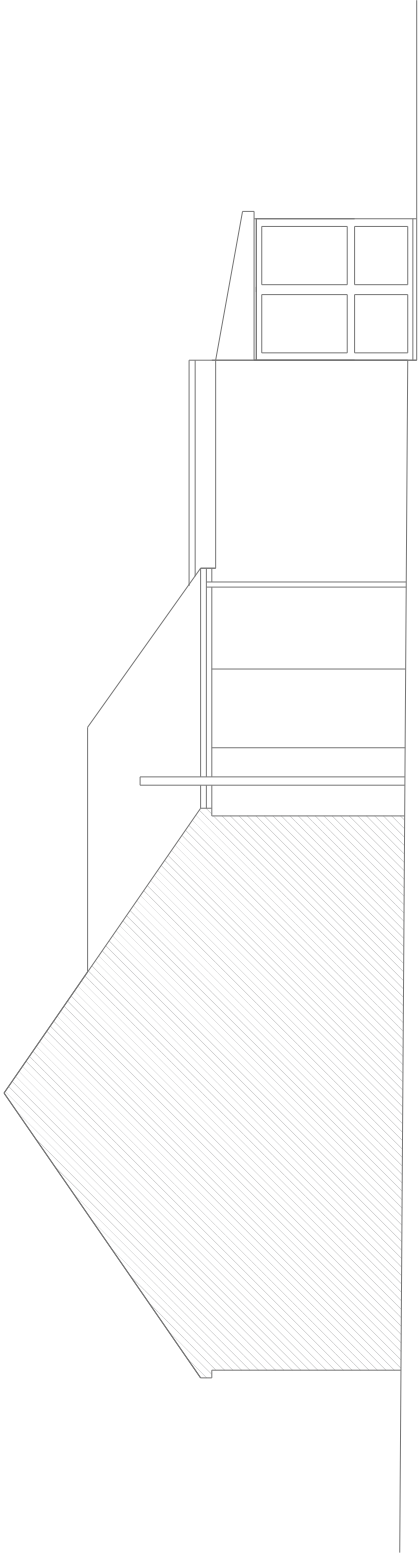

Elevation Facing North



© this drawing is the copyright of look. design + build [Ldb]. Ldb design responsibility is limited to the design of the permanent works as finally constructed by Ldb as part of the design + build service.

PROJECT TITLE	
Proposed Development at 49 Fir Copse Road Waterlooville	

DRAWING TITLE	
Existing Elevations	
STATUS	Planning Application
SCALE	1:100 @ A3
DRAWN BY	JLB
DATE	20.08.2018
DRAWING NO	PD-292-03

No	REVISION	DATE