




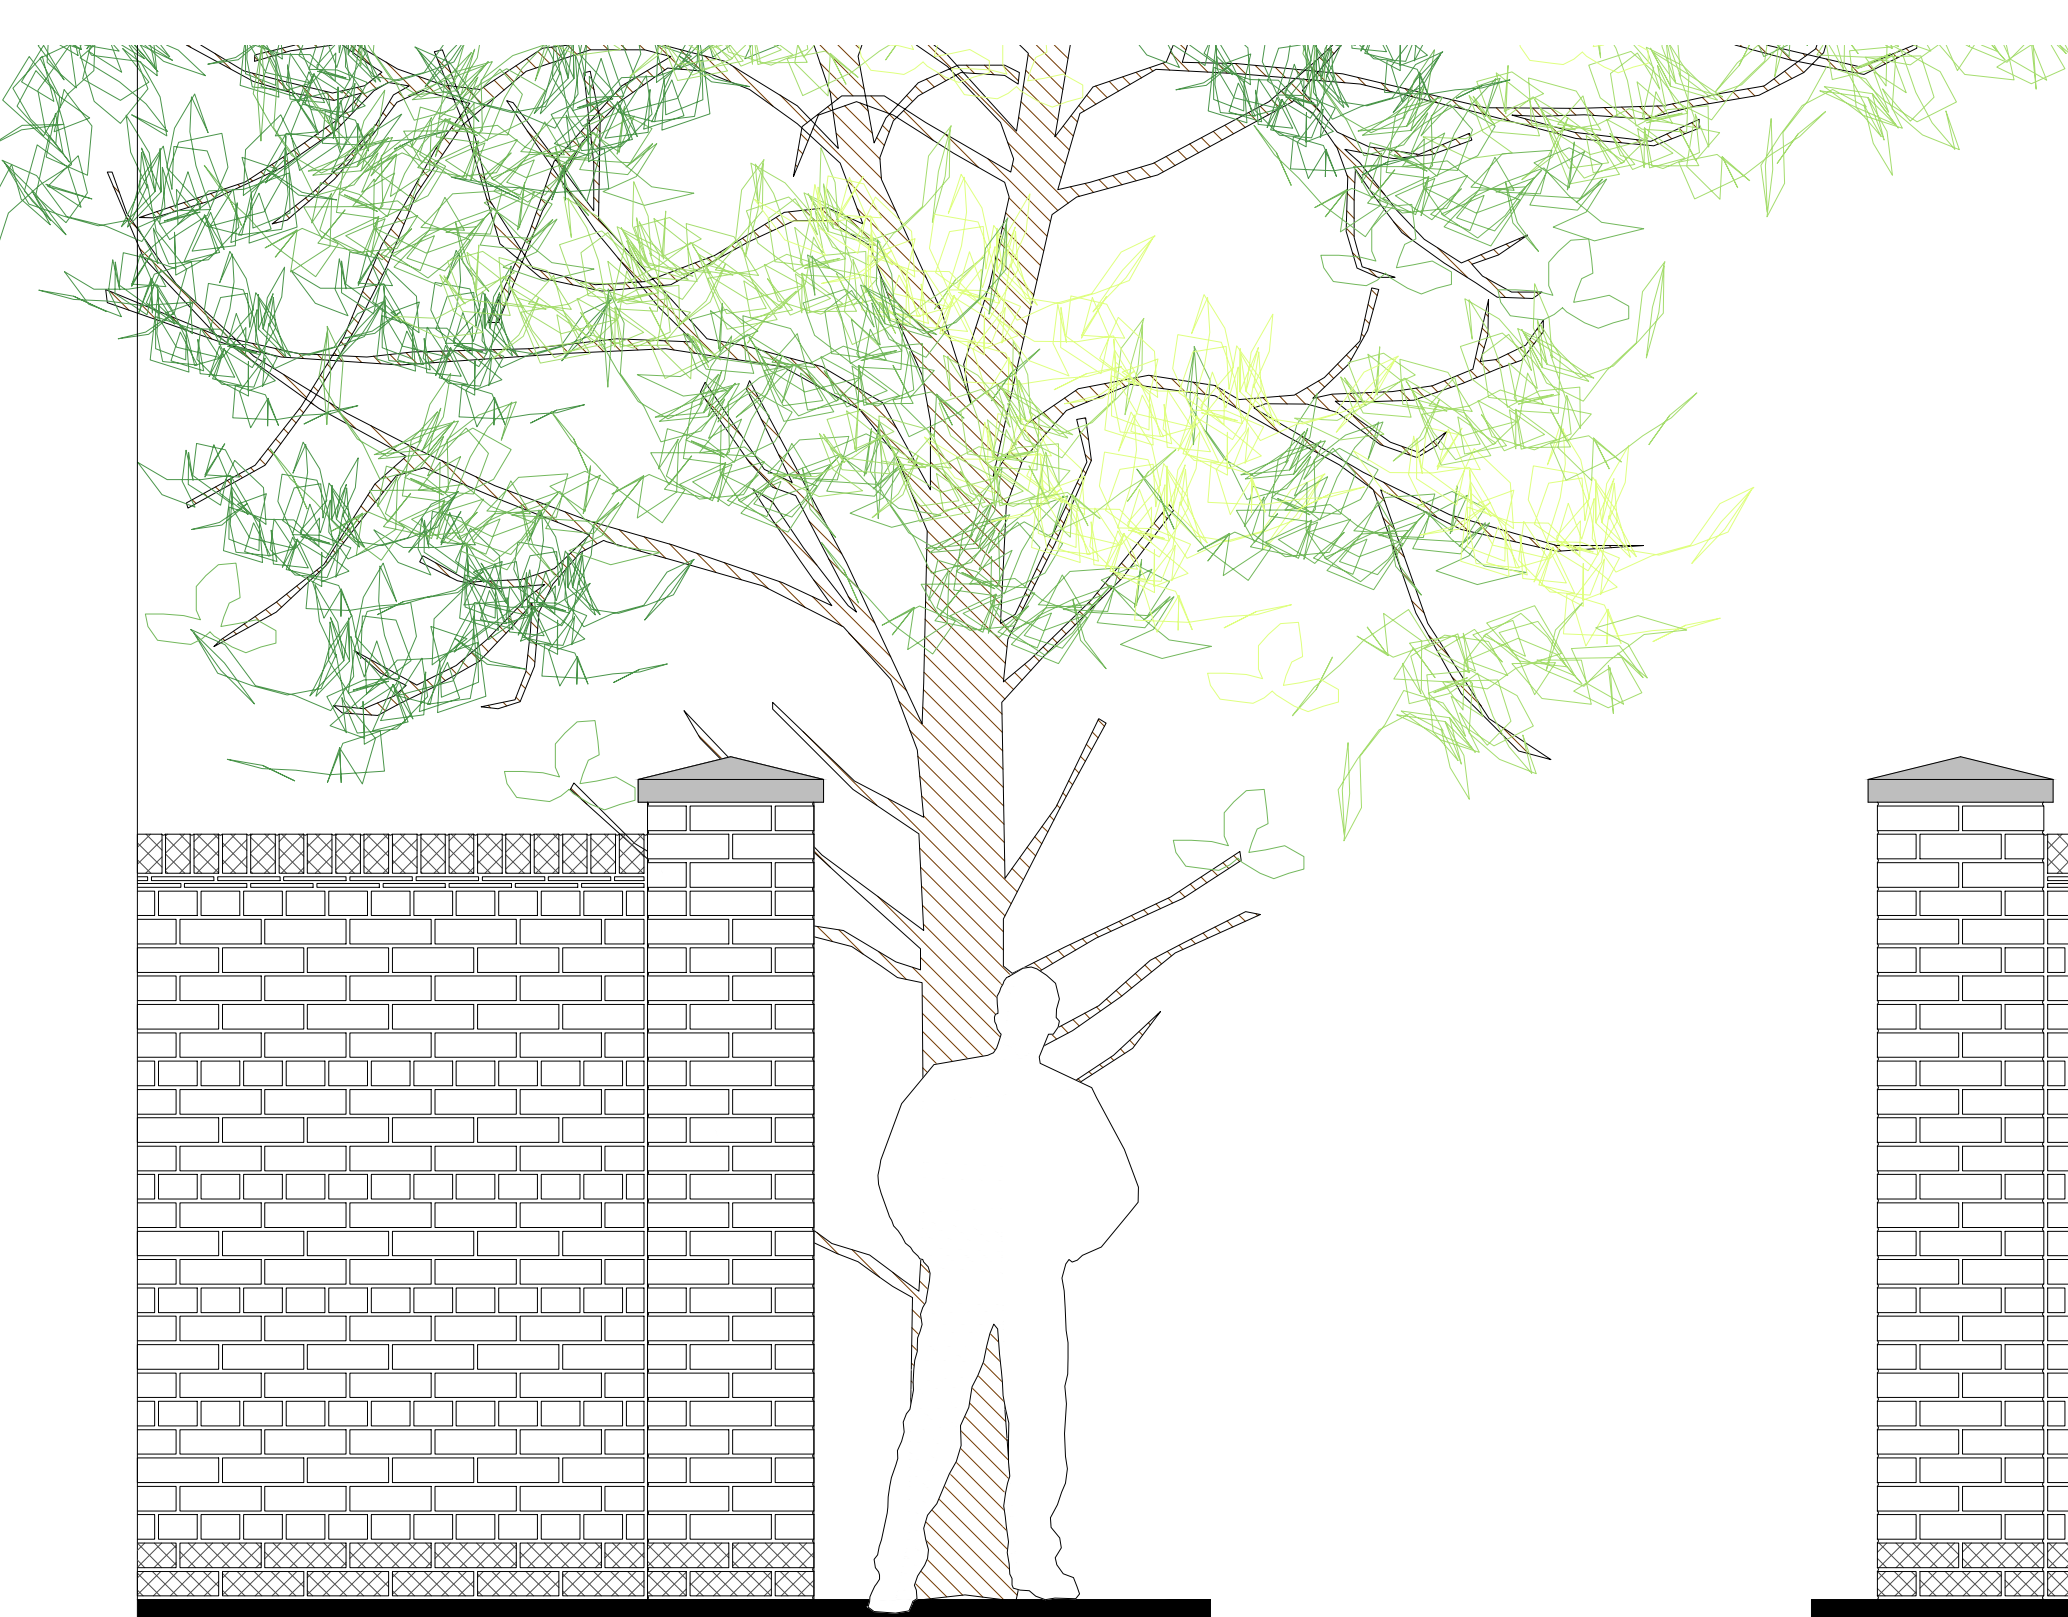


ELEVATION 2025mm HIGH BRICKWALL

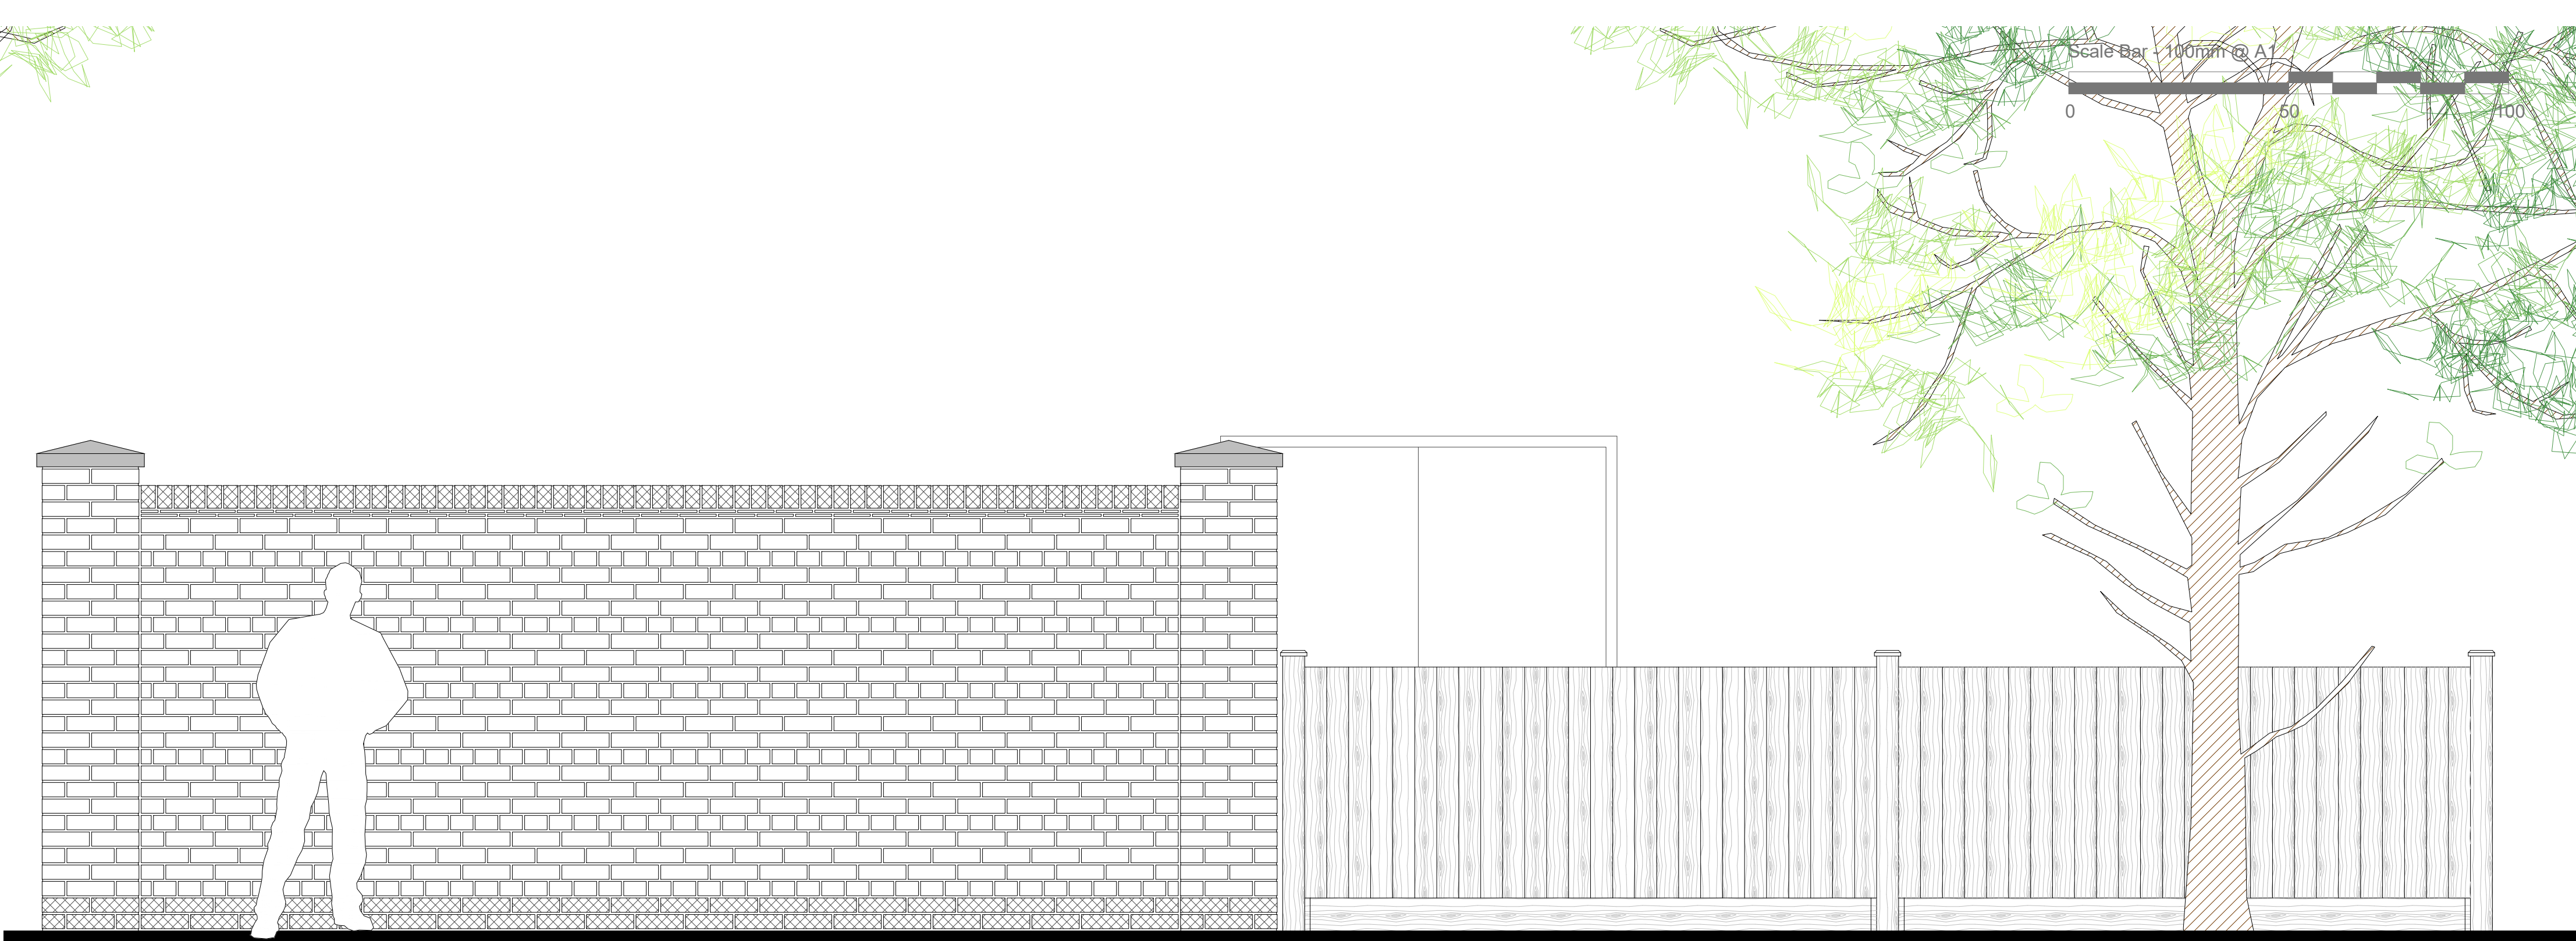


ELEVATION 2025mm HIGH BRICKWALL & 1200mm CLOSEBOARD FENCE

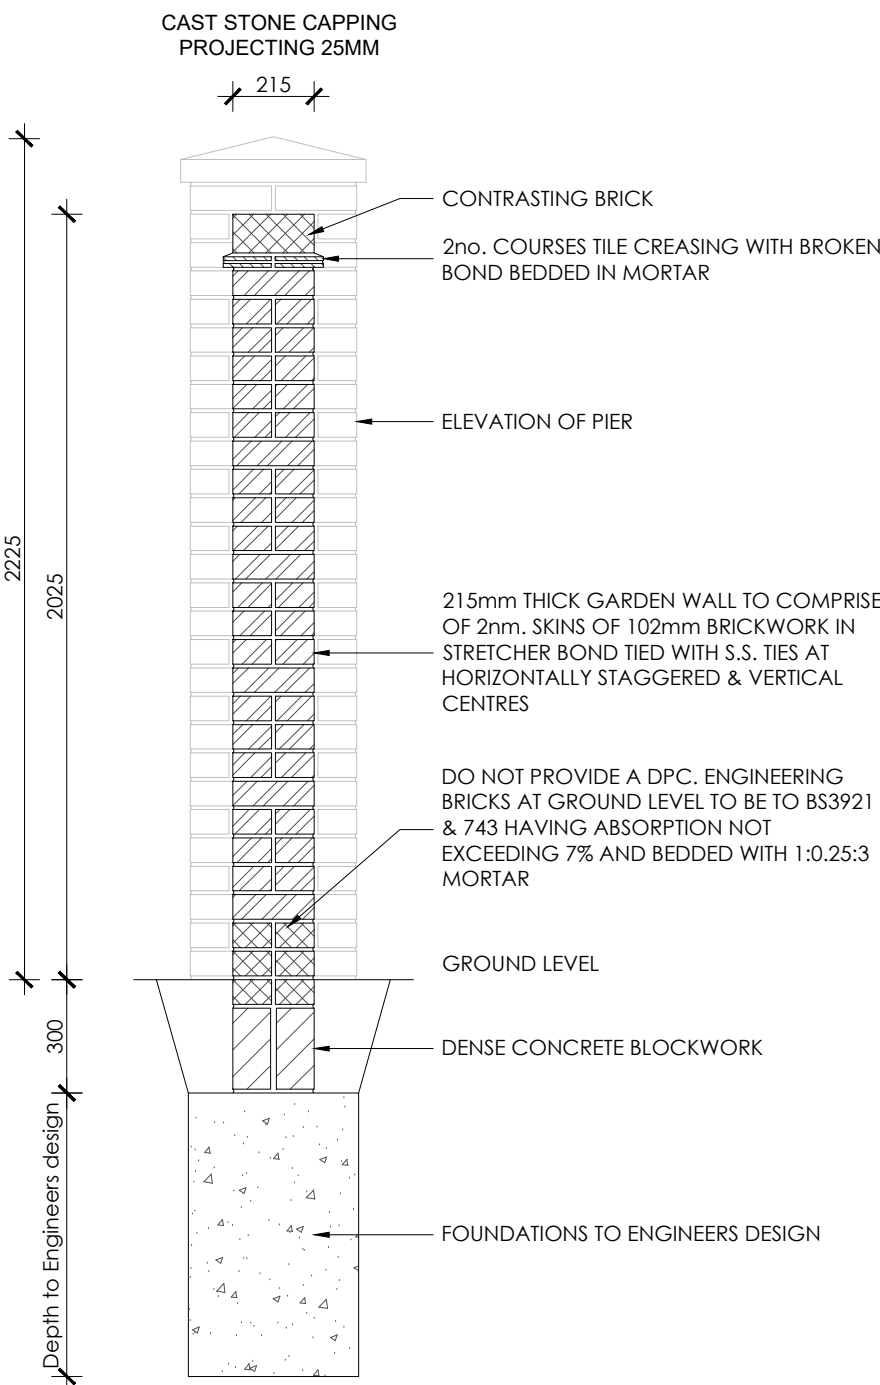


SECTION 2025mm BRICK WALL

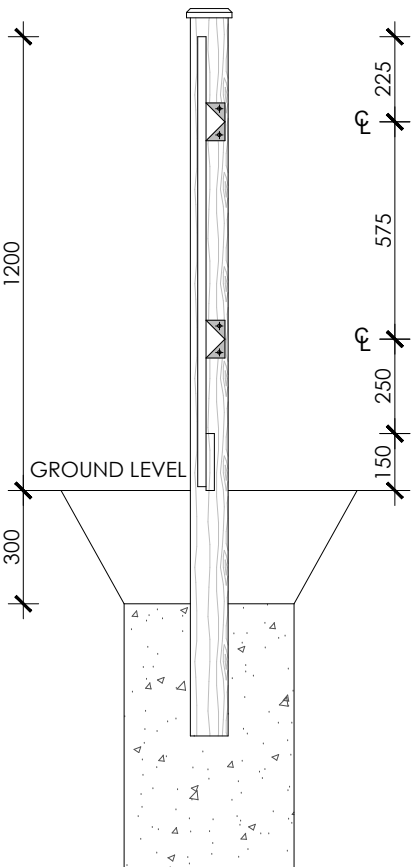

SECTION 1200mm CLOSE BOARD FENCE

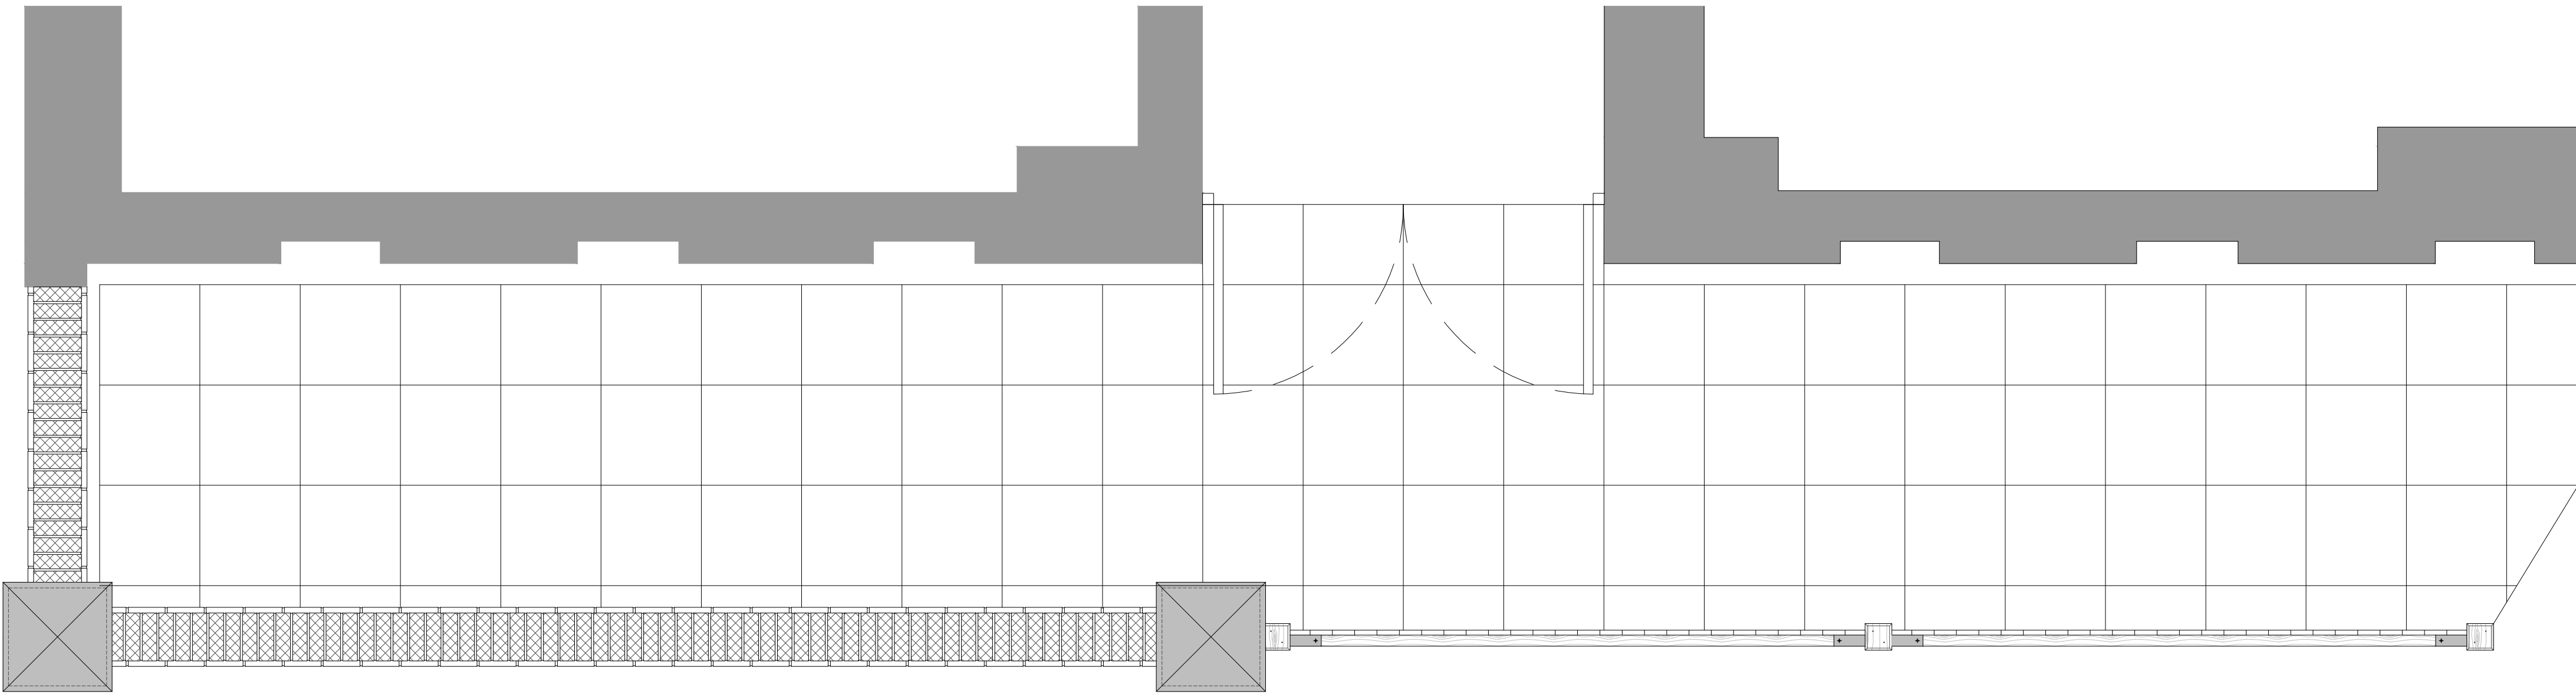

PLAN 2025mm HIGH BRICKWALL & 1200mm CLOSEBOARD FENCE

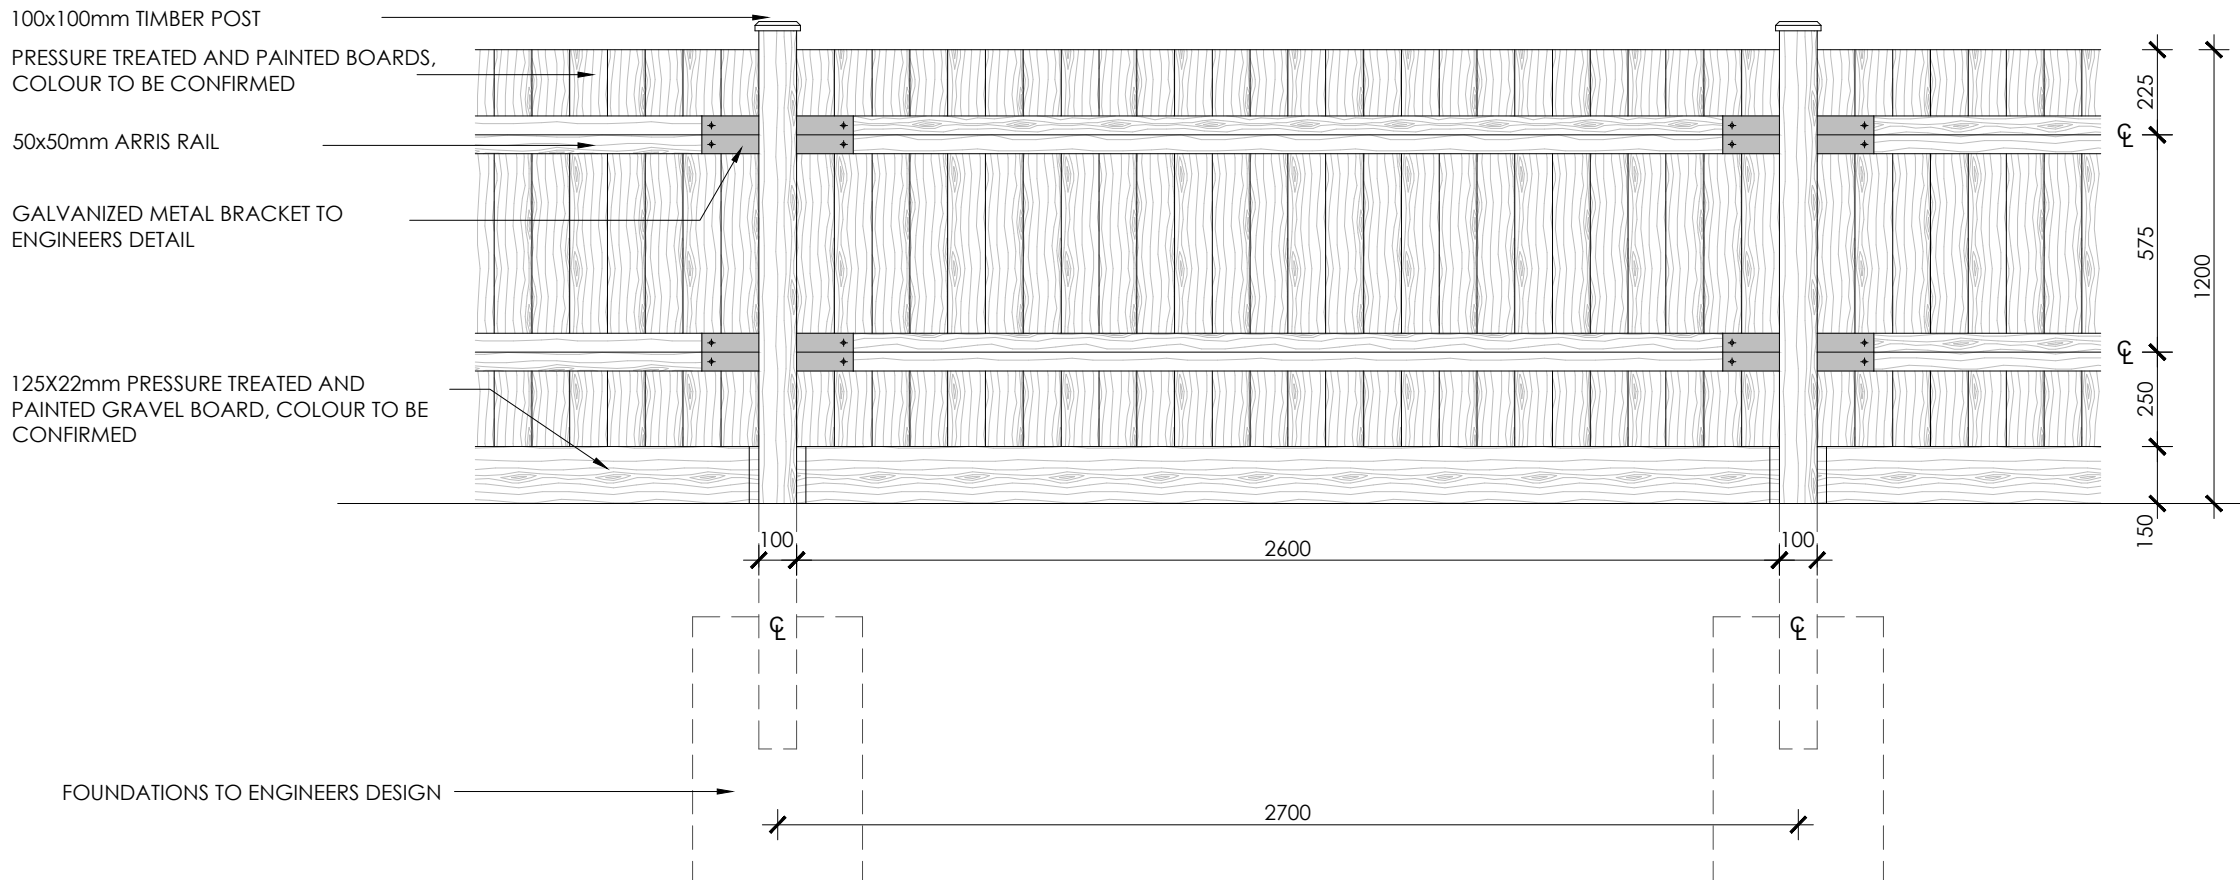

ELEVATION 1200mm CLOSE BOARD FENCE

THIS DRAWING IS THE COPYRIGHT OF THE SOUTHERN CO-OPERATIVE AND MAY NOT BE COPIED, ALTERED OR REPRODUCED IN ANY FORM, OR PASSED TO A THIRD PARTY WITHOUT THE WRITTEN CONSENT OF THE SOUTHERN CO-OPERATIVE.

DO NOT SCALE FROM THIS DRAWING, EXCEPT FOR PLANNING PURPOSES. USE FIGURED DIMENSIONS ONLY.

DIMENSIONS SHOULD BE CHECKED AND VERIFIED ON SITE AND ANY DISCREPANCIES SHOULD BE REPORTED TO THE DESIGNER.

IF IN DOUBT ASK FOR CONFIRMATION.

AREAS	M ²	FT ²
SALES	278	2992
BOH	212	2282
GROSS	500	5382
FIRST	NA	NA
SUB-LET	NA	NA
MOTHBALLED	NA	NA

REV.	DESCRIPTION	DRAWN	CHKD.	DATE
-	1ST ISSUE	ML	**	22/05/18

ISSUED FOR

CONSTRUCTION

southern coop

Property Department

1000 Lakeside, Western Road, Portsmouth, PO6 3FE

T: 023 9222 2500 | F: 023 9222 2650

PROJECT

2 HIGH STREET
EMSWORTH
HAMPSHIRE
PO10 7AW

DRAWING TITLE

EXTERNAL ELEVATIONS
BOUNDARY WALL & FENCE

DRAWING SCALE	SHEET SIZE	SHEET No.	DRAWN	CHKD.	DATE
1:20	A1	1 of 1	ML	ML	20/08/18

DRAWING NUMBER

SC-079-V1-GF-DR-K-0011

REVISION

■