
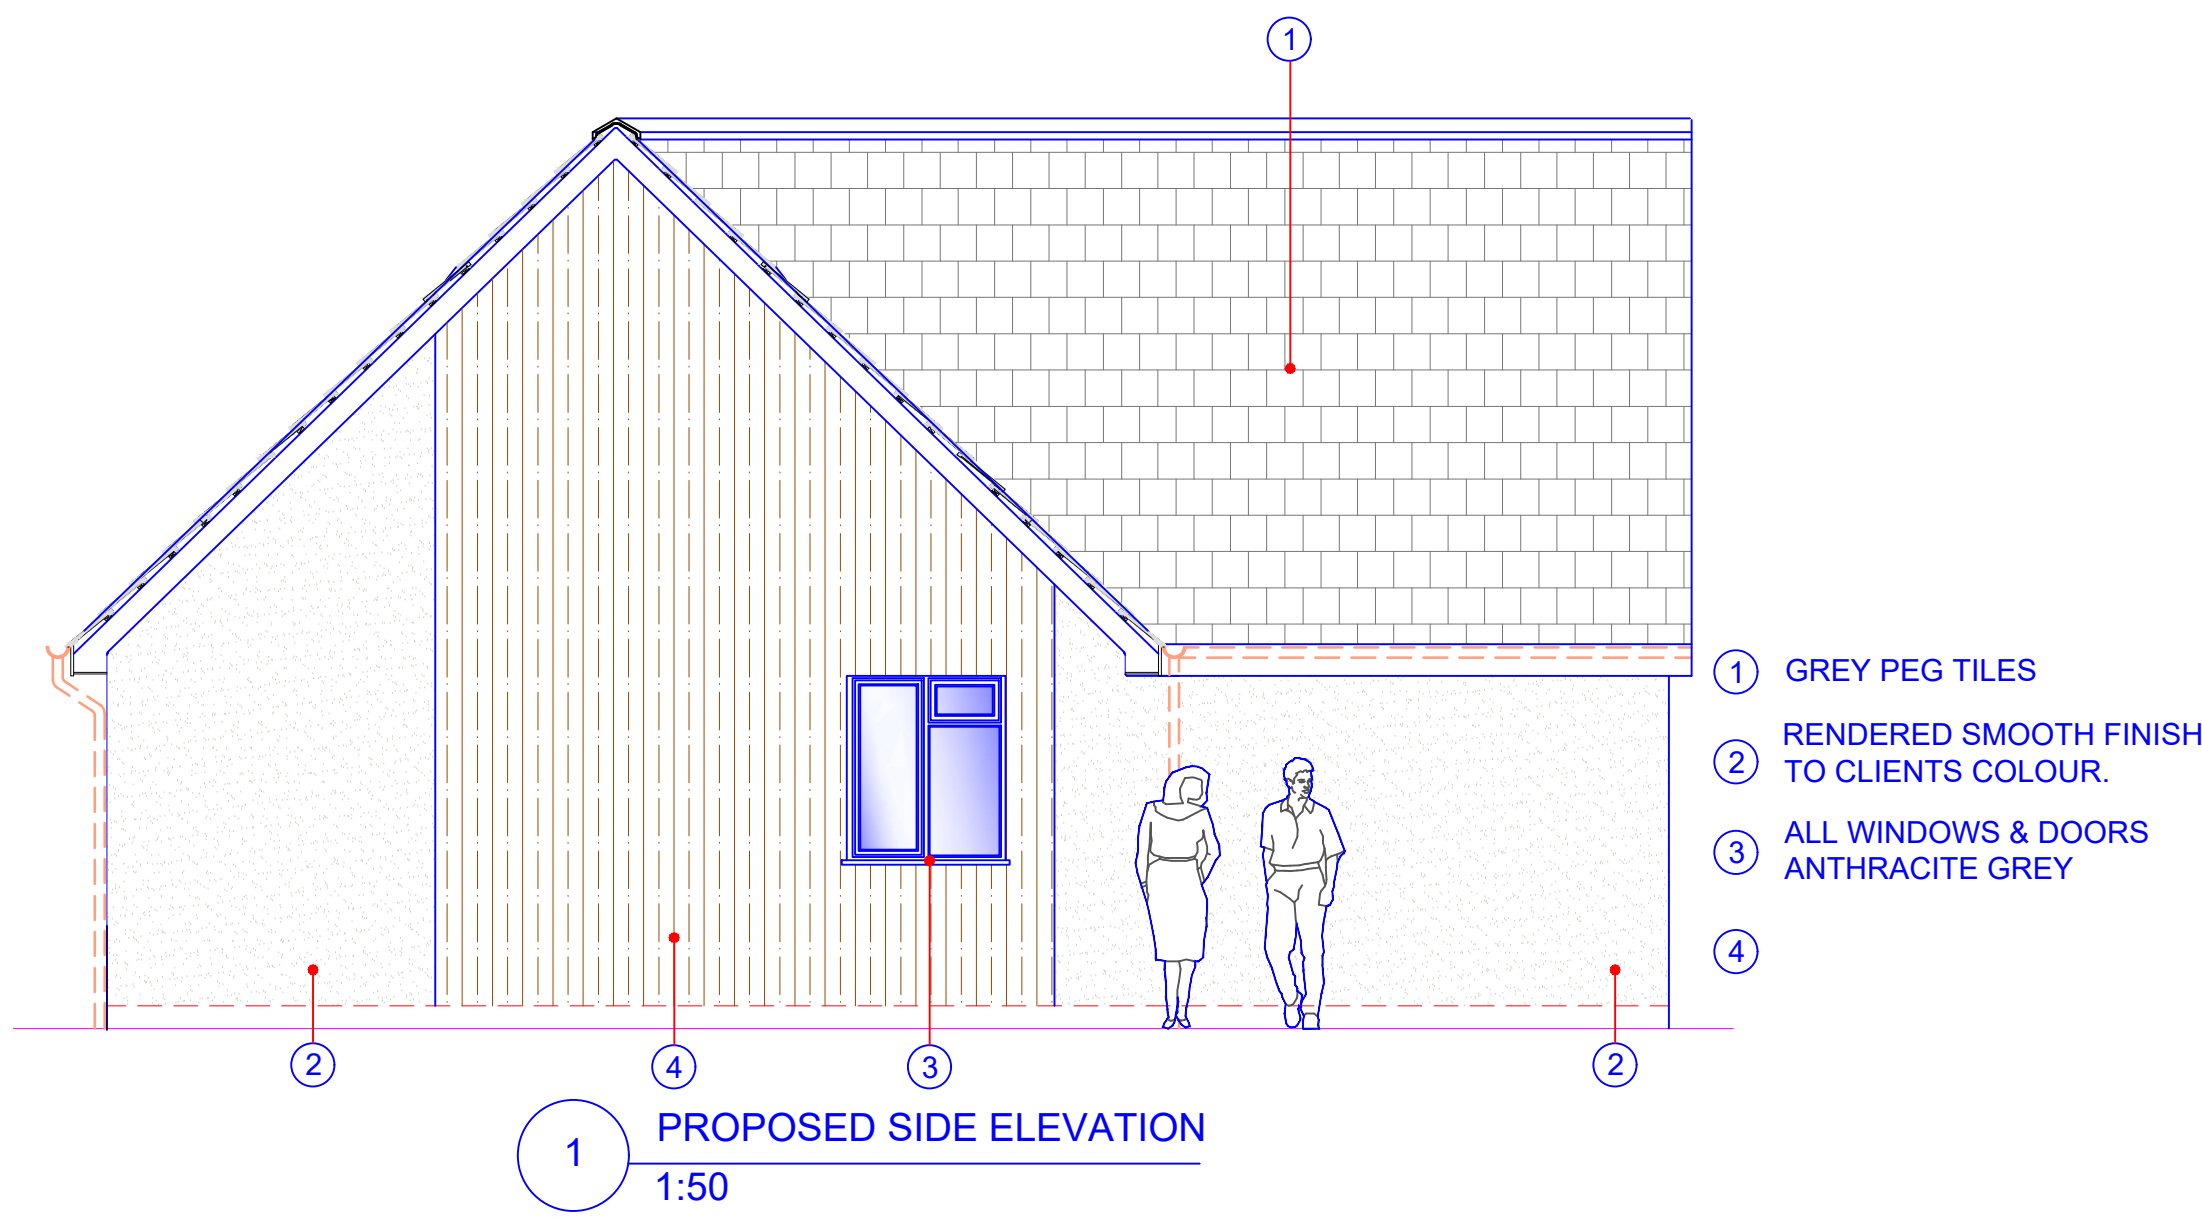
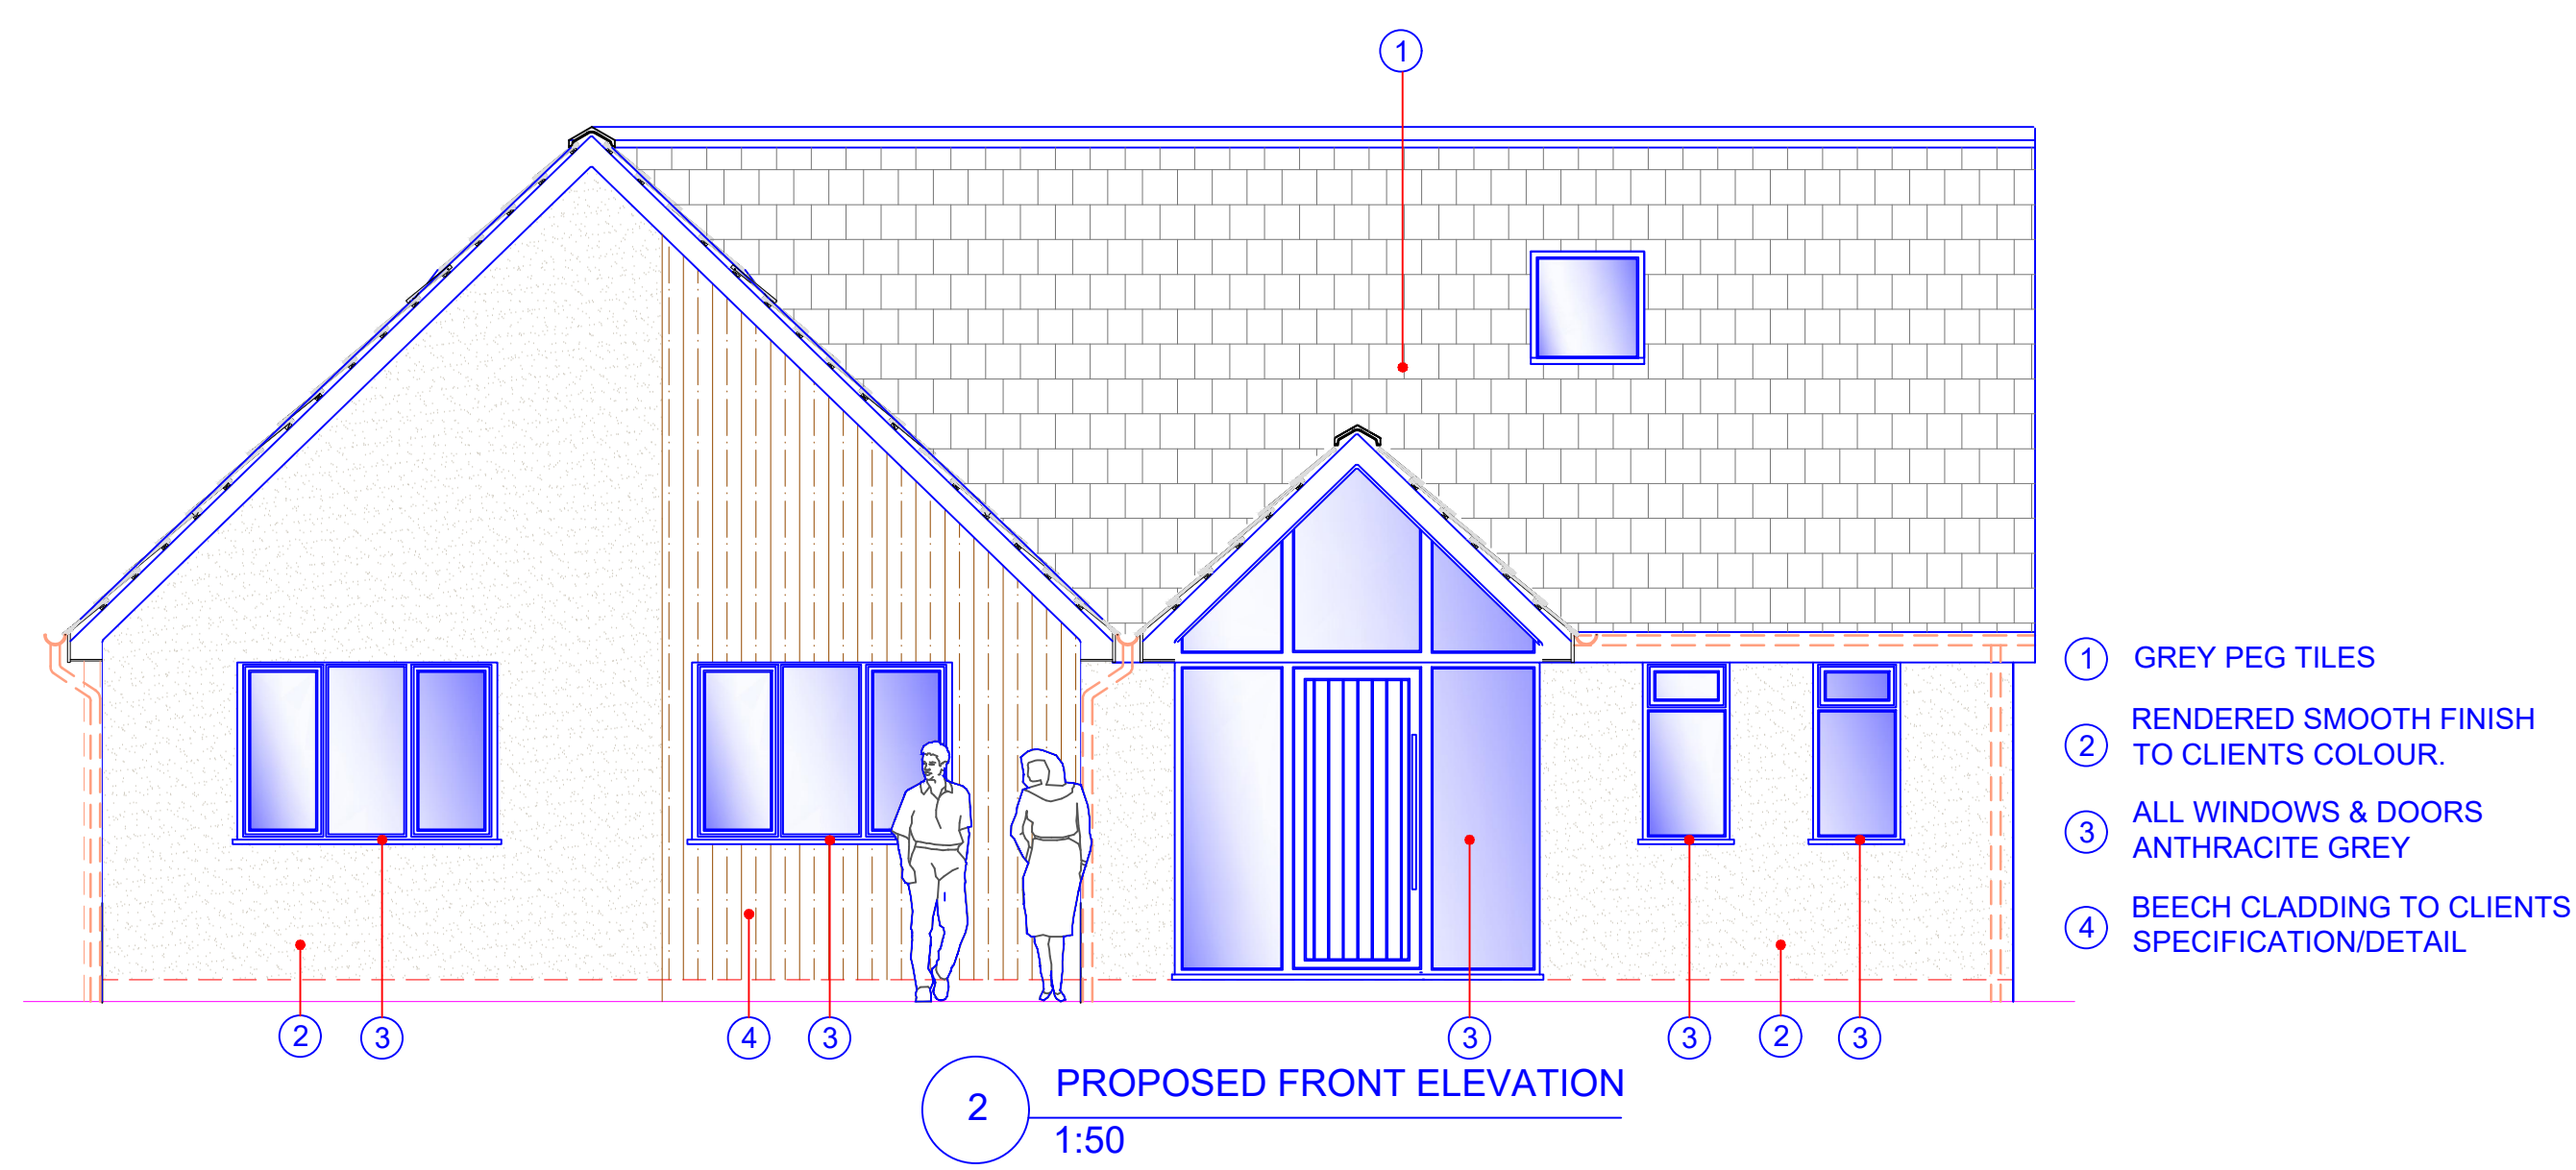
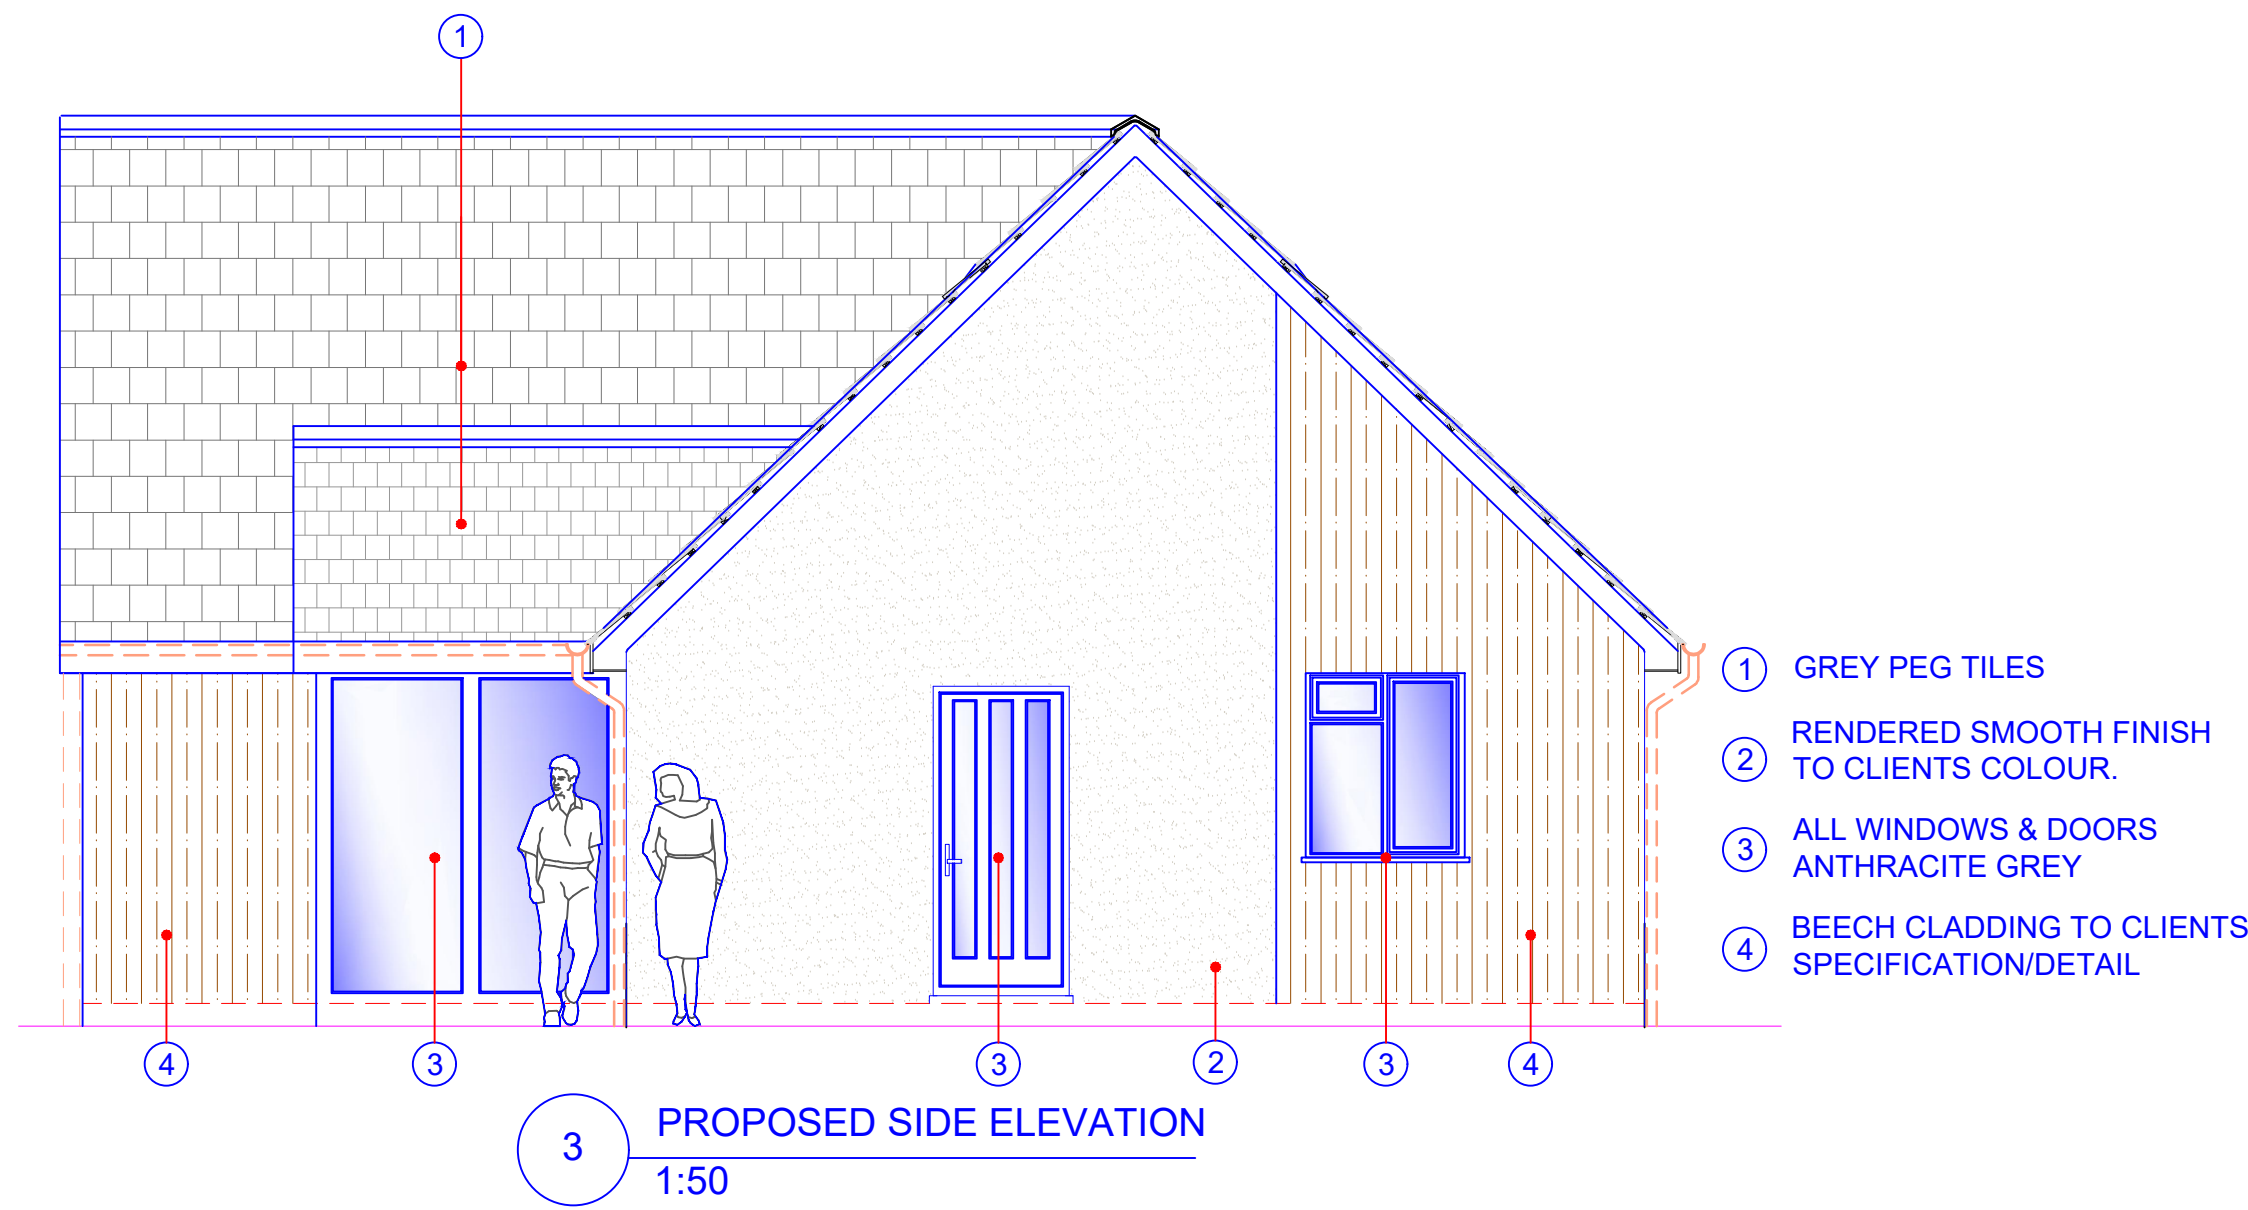
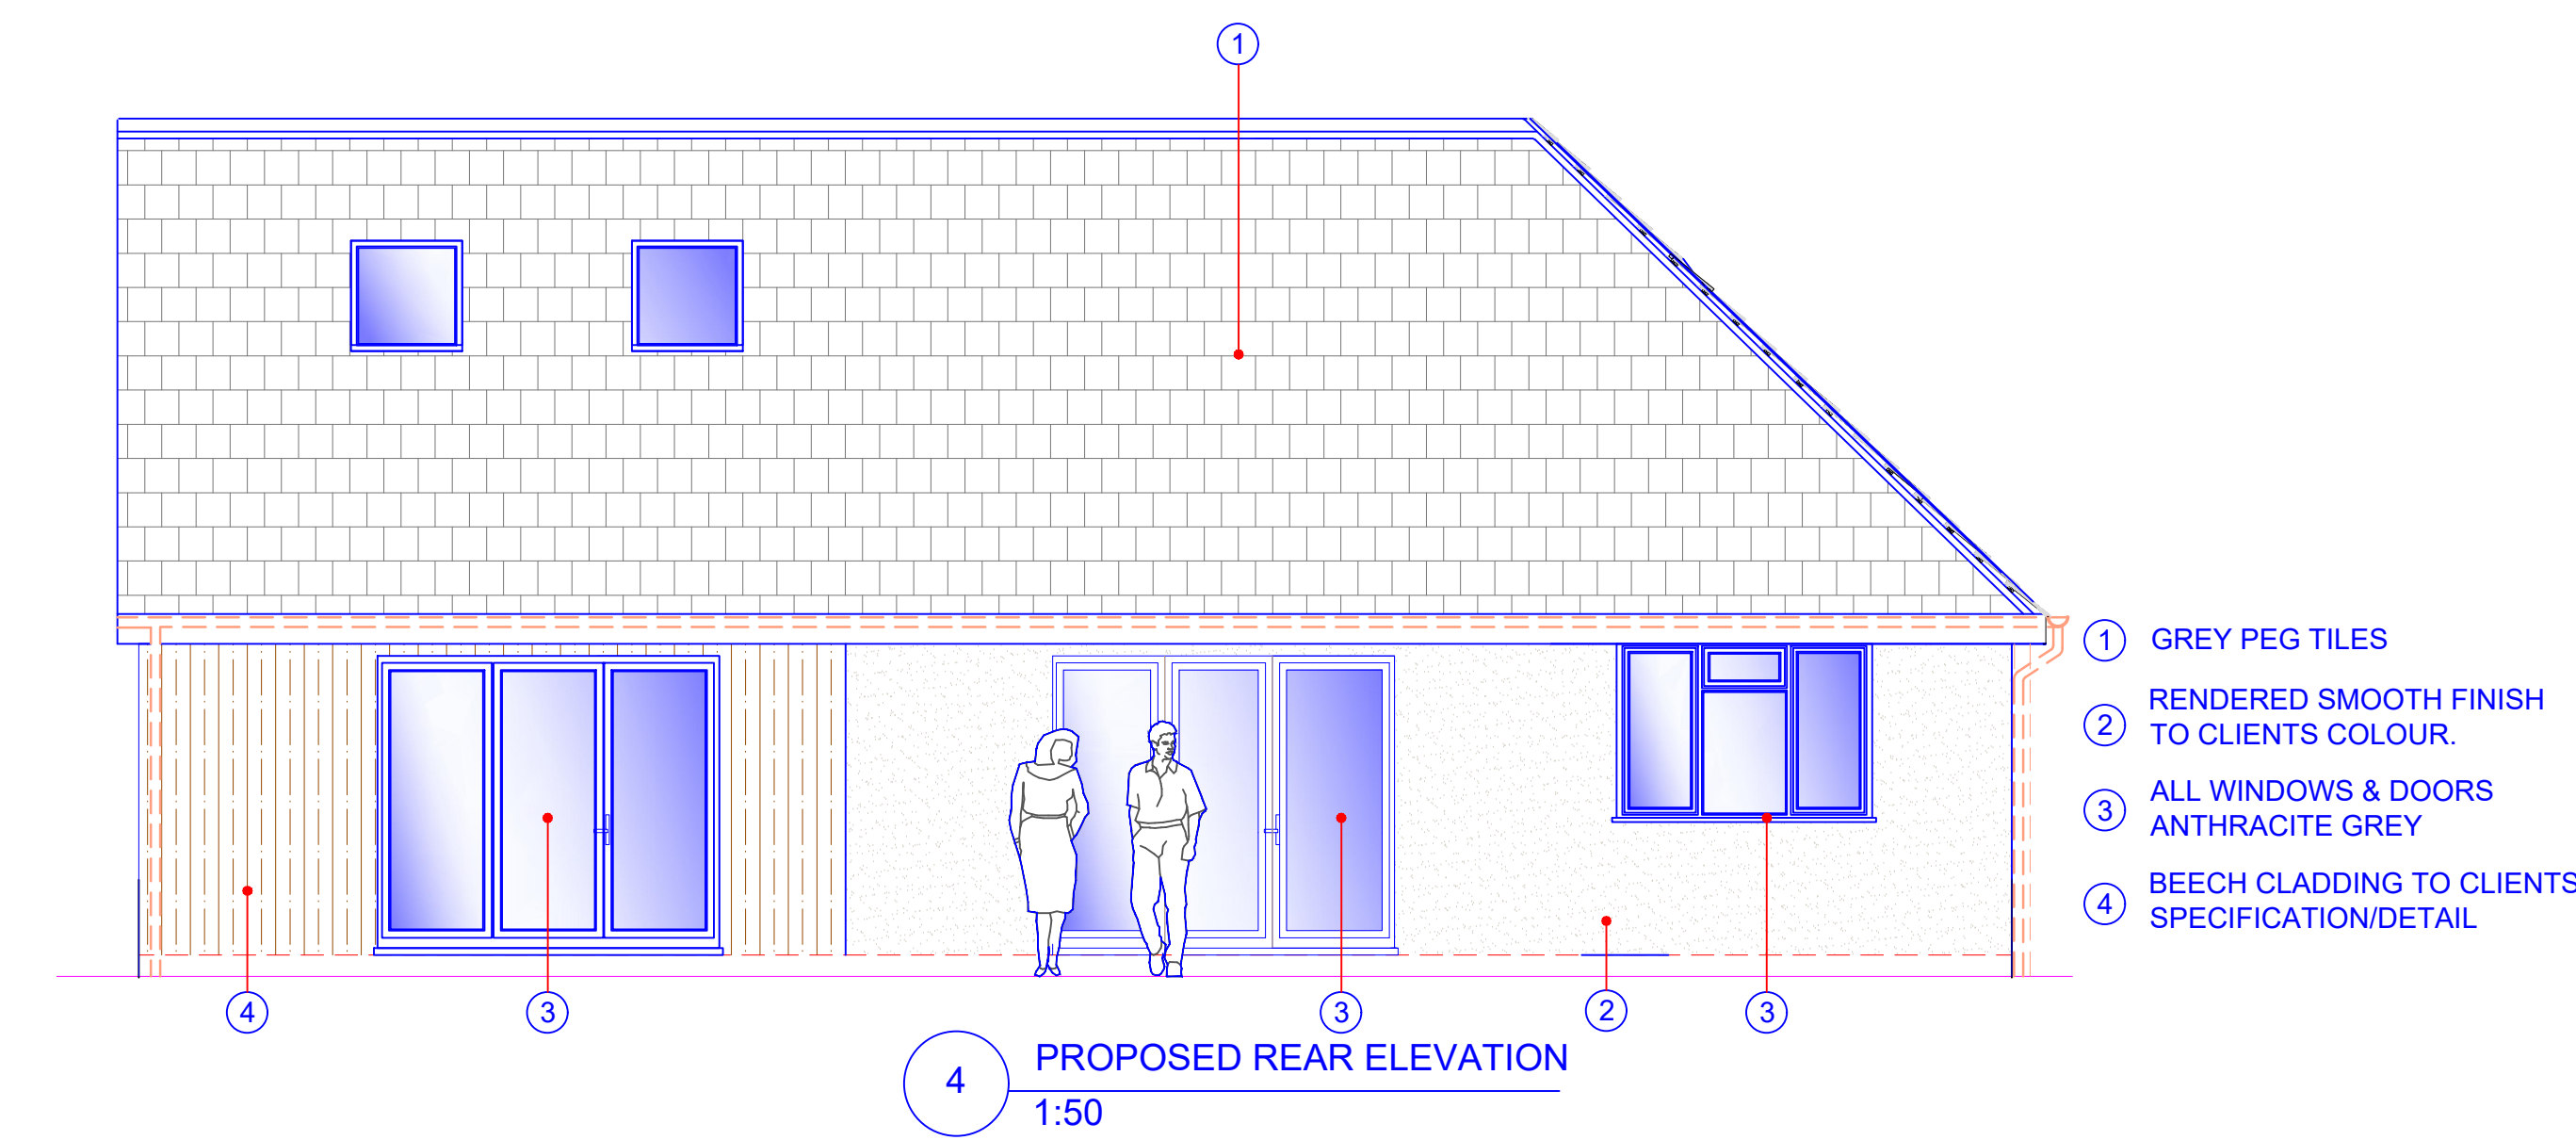
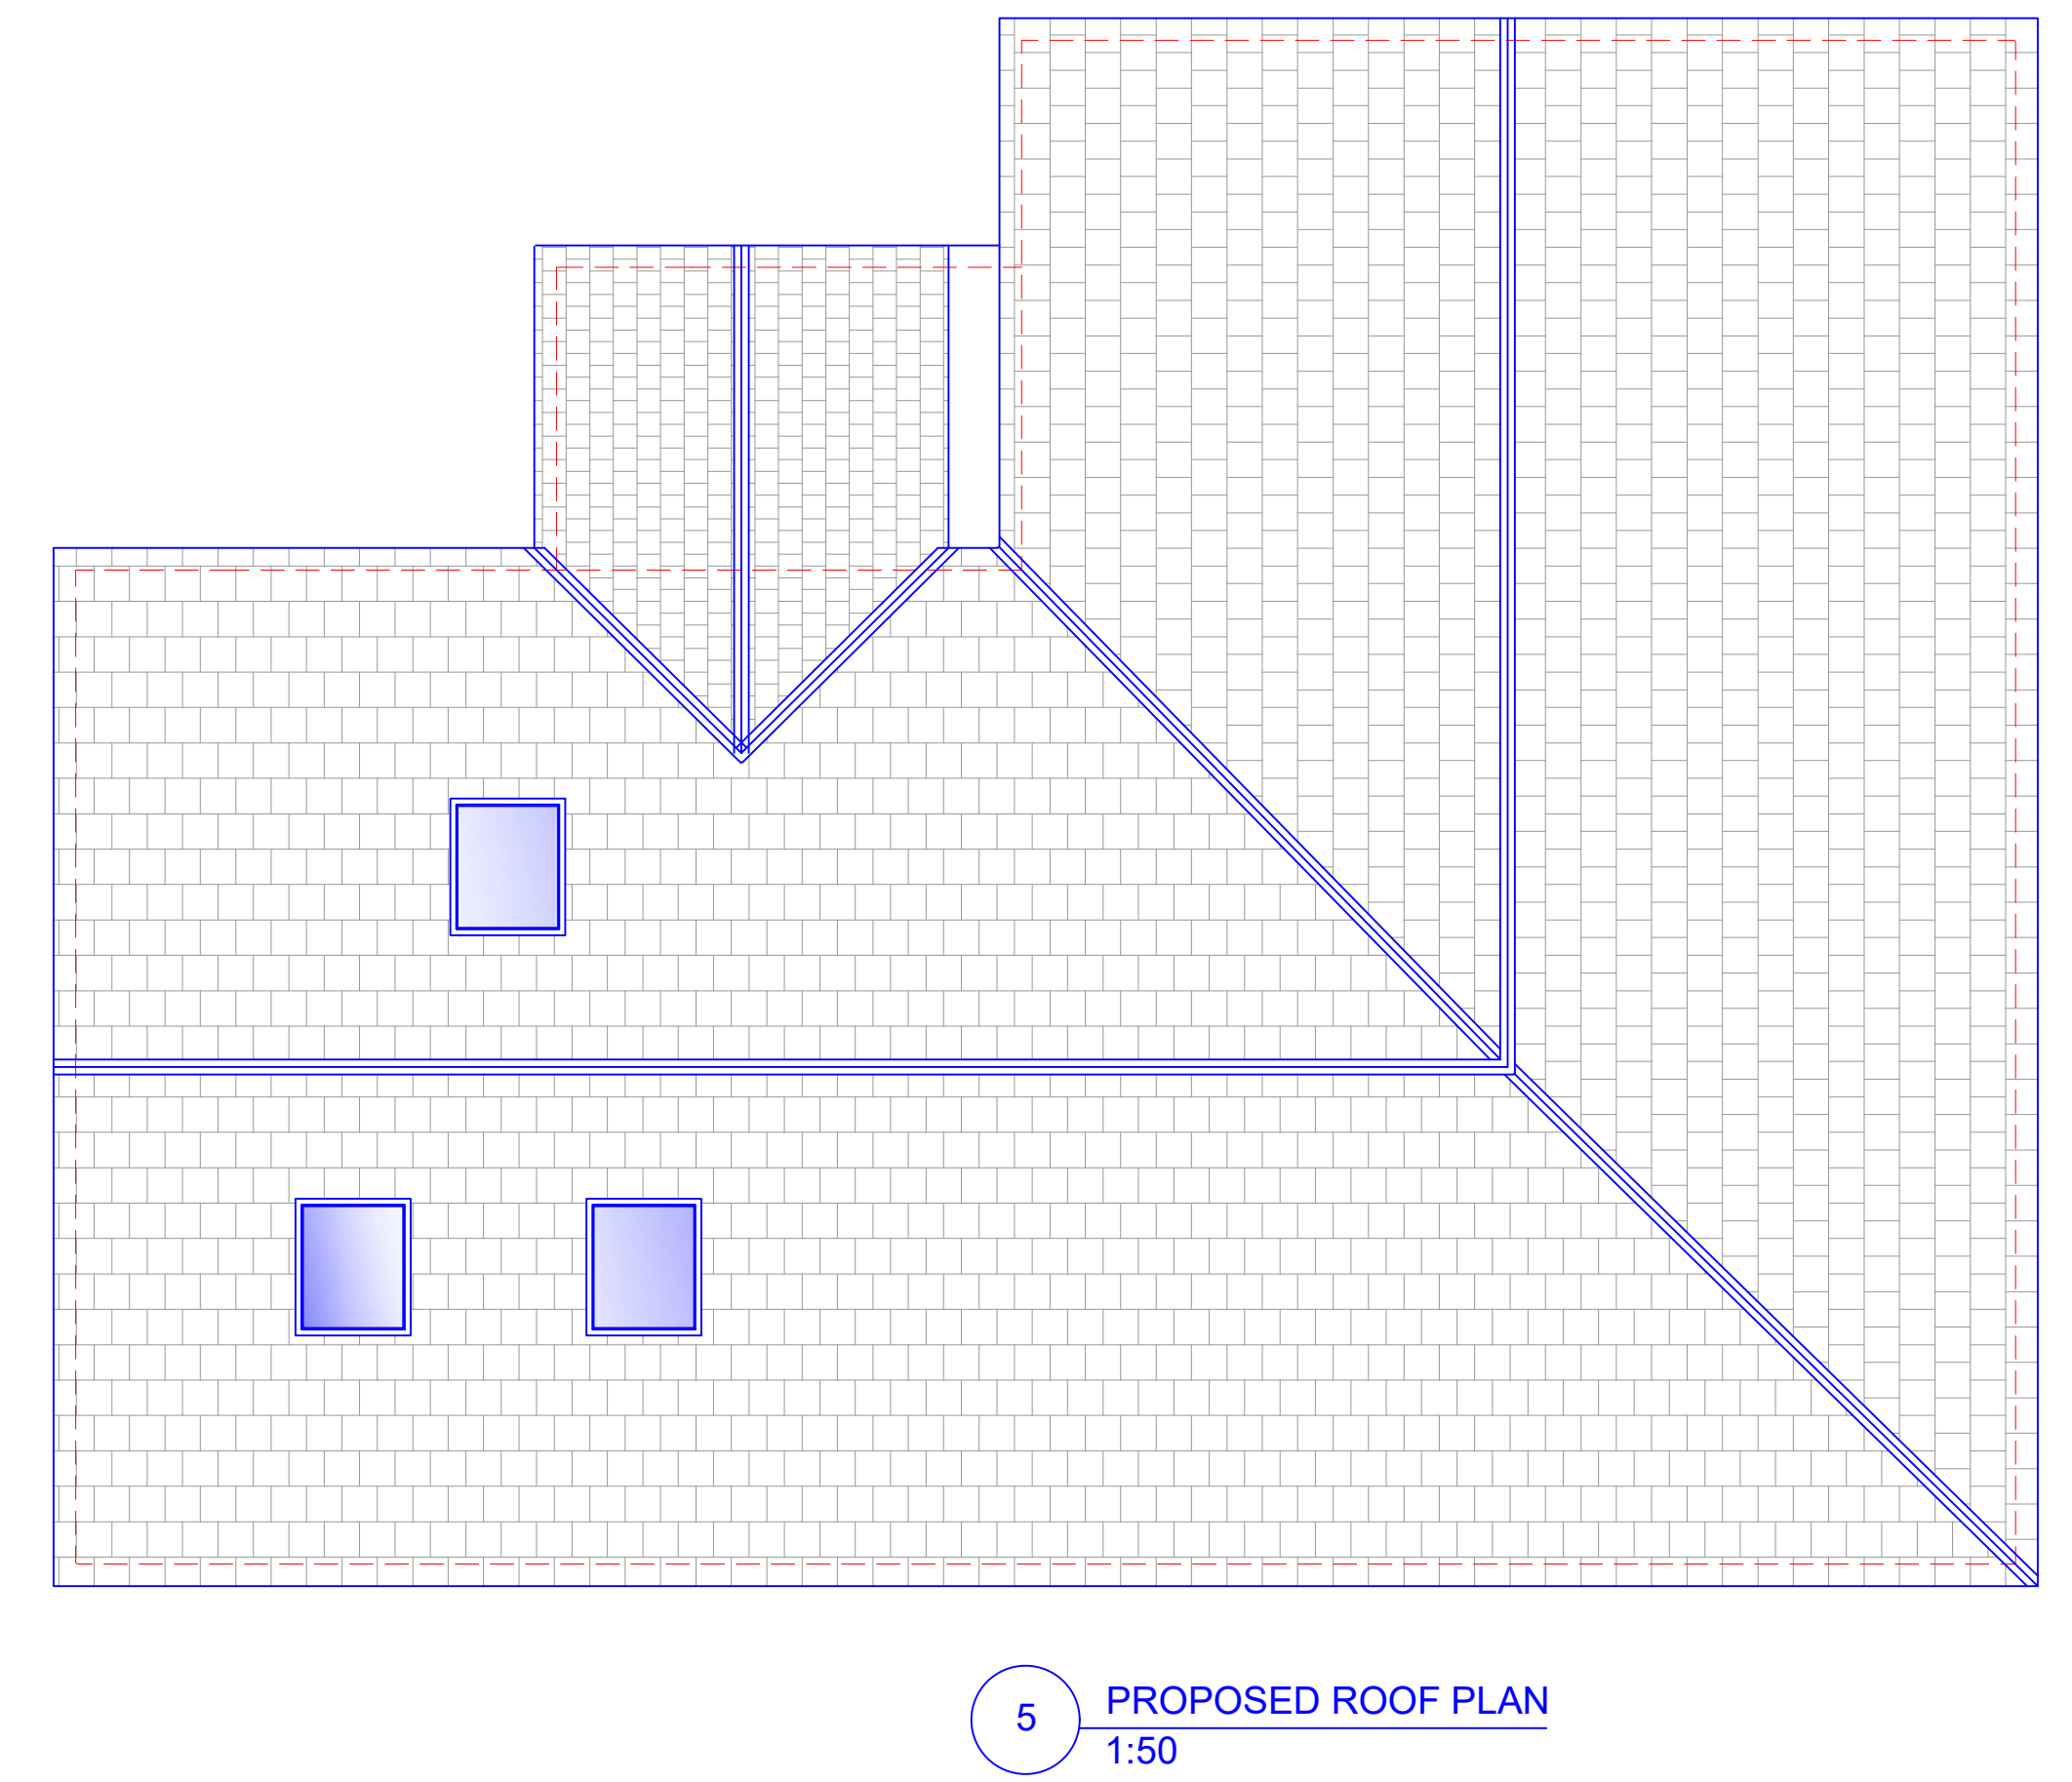
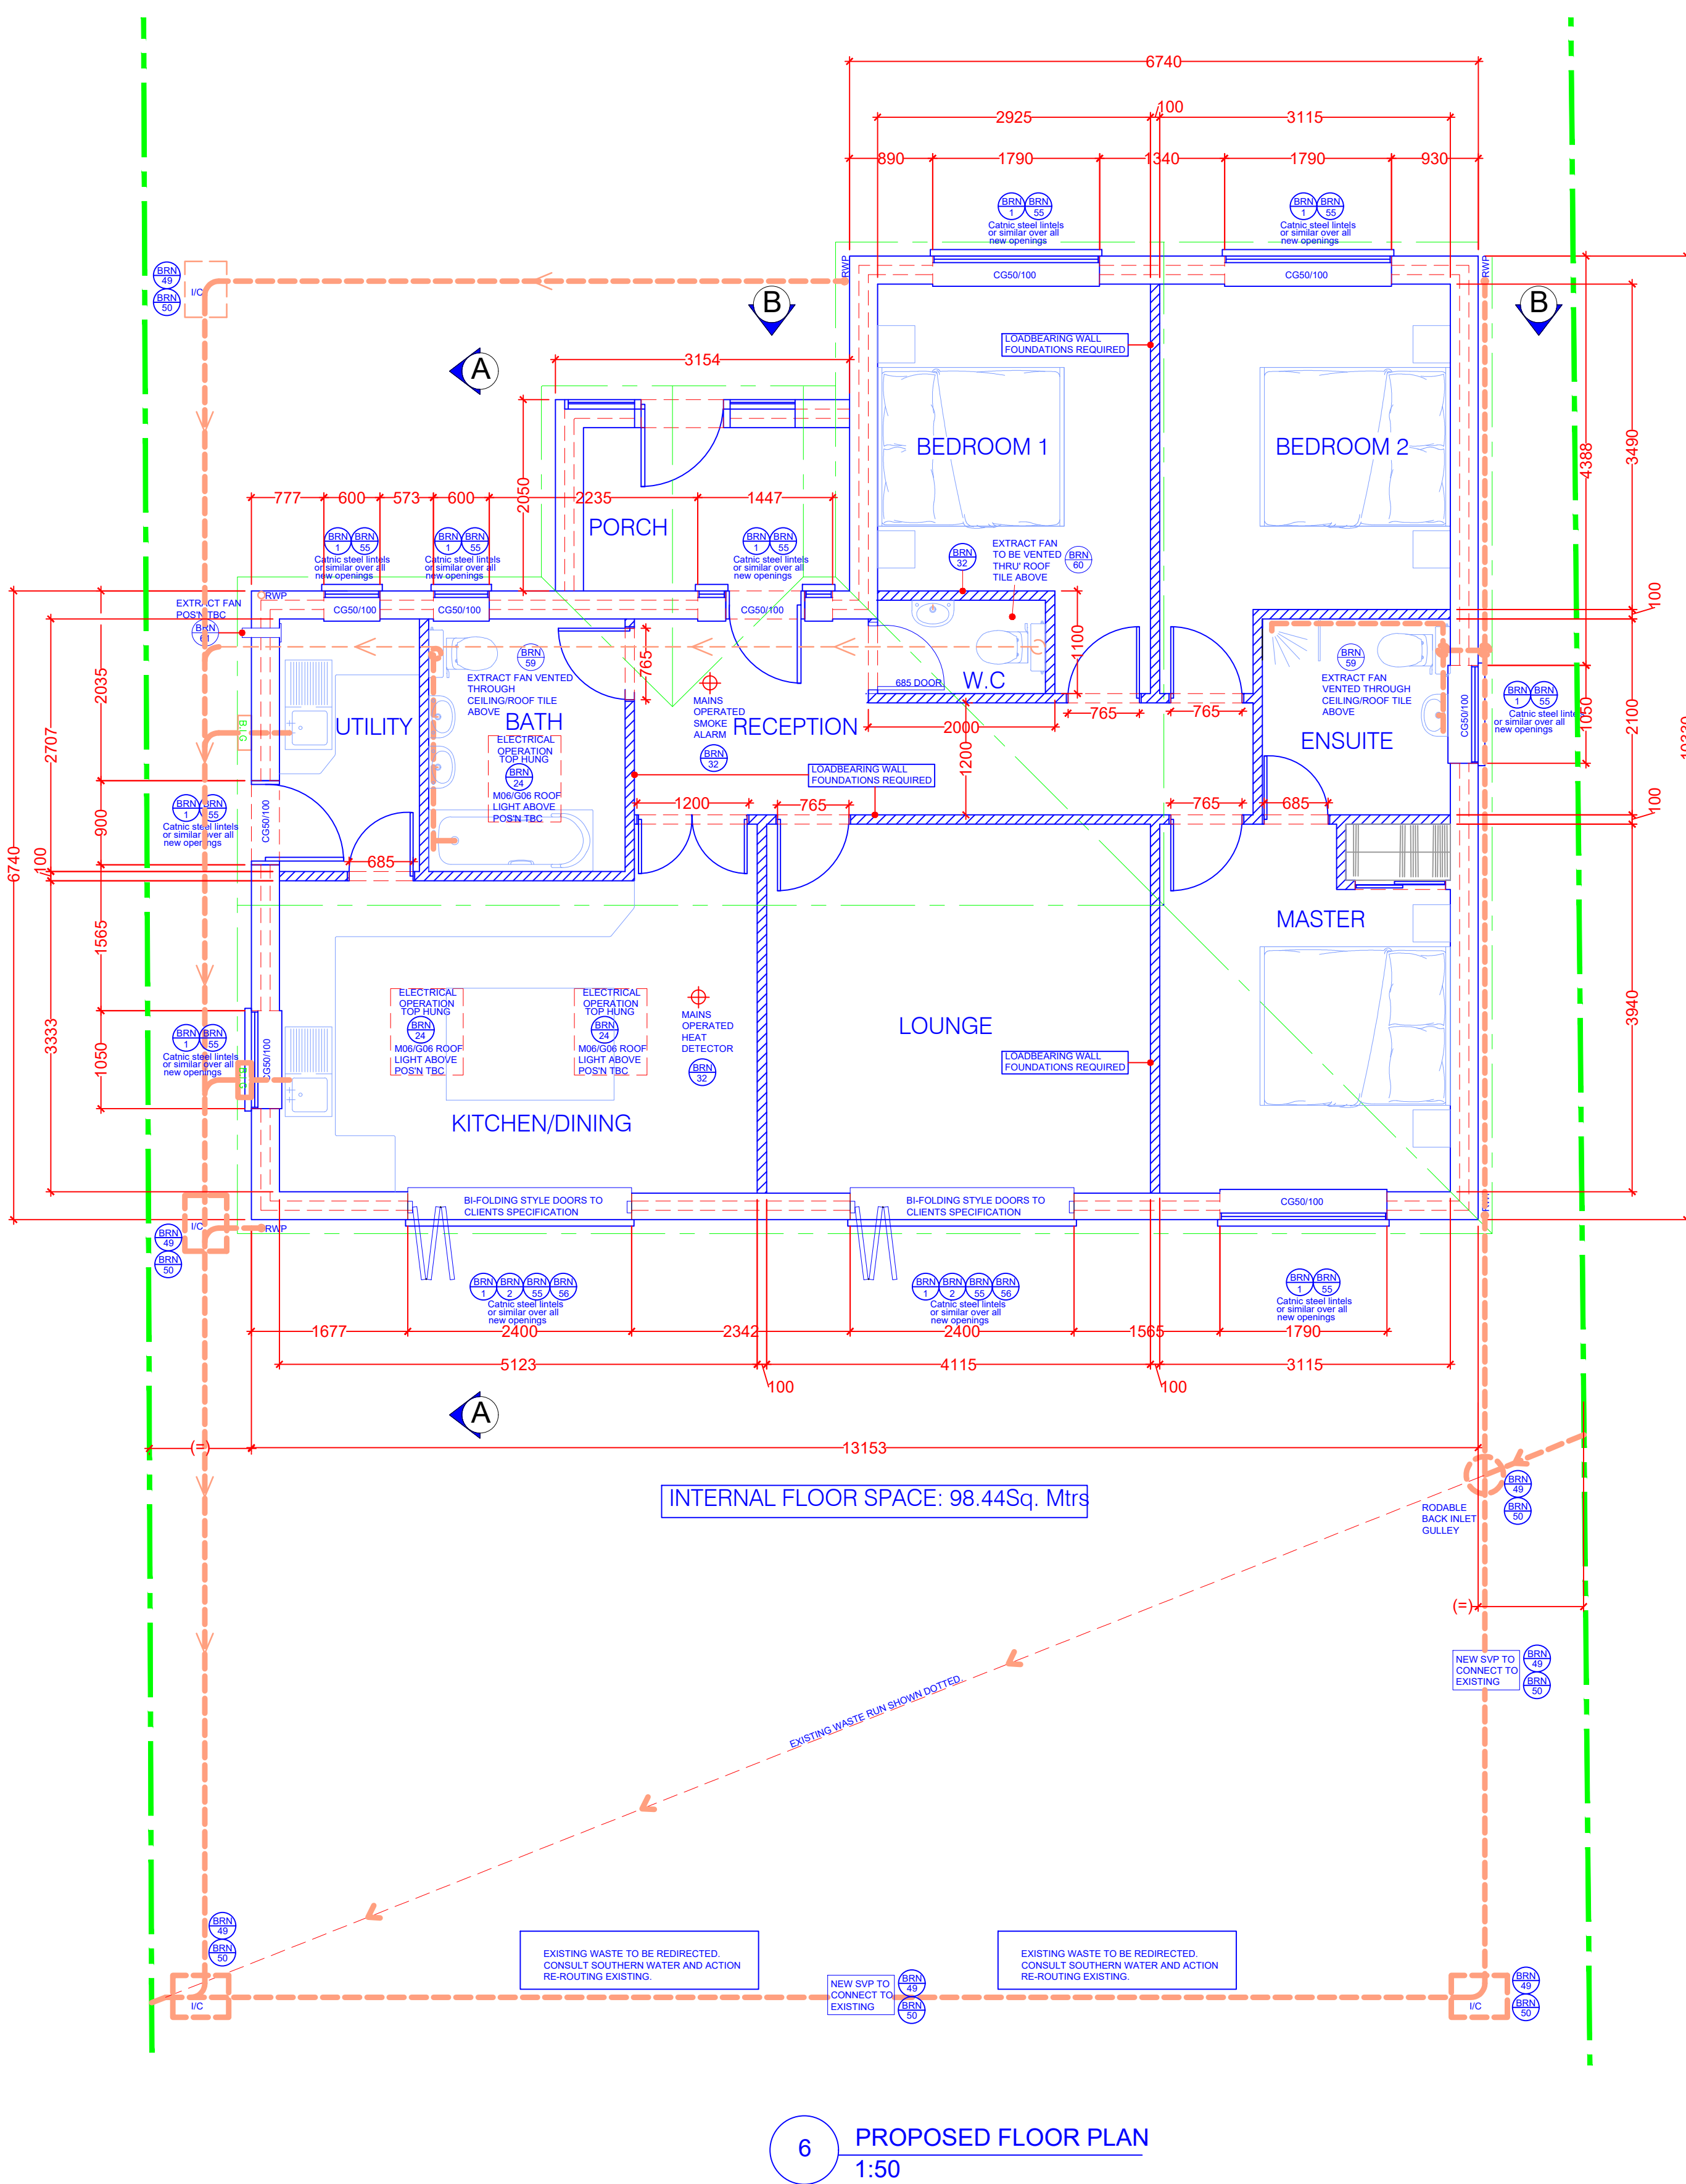
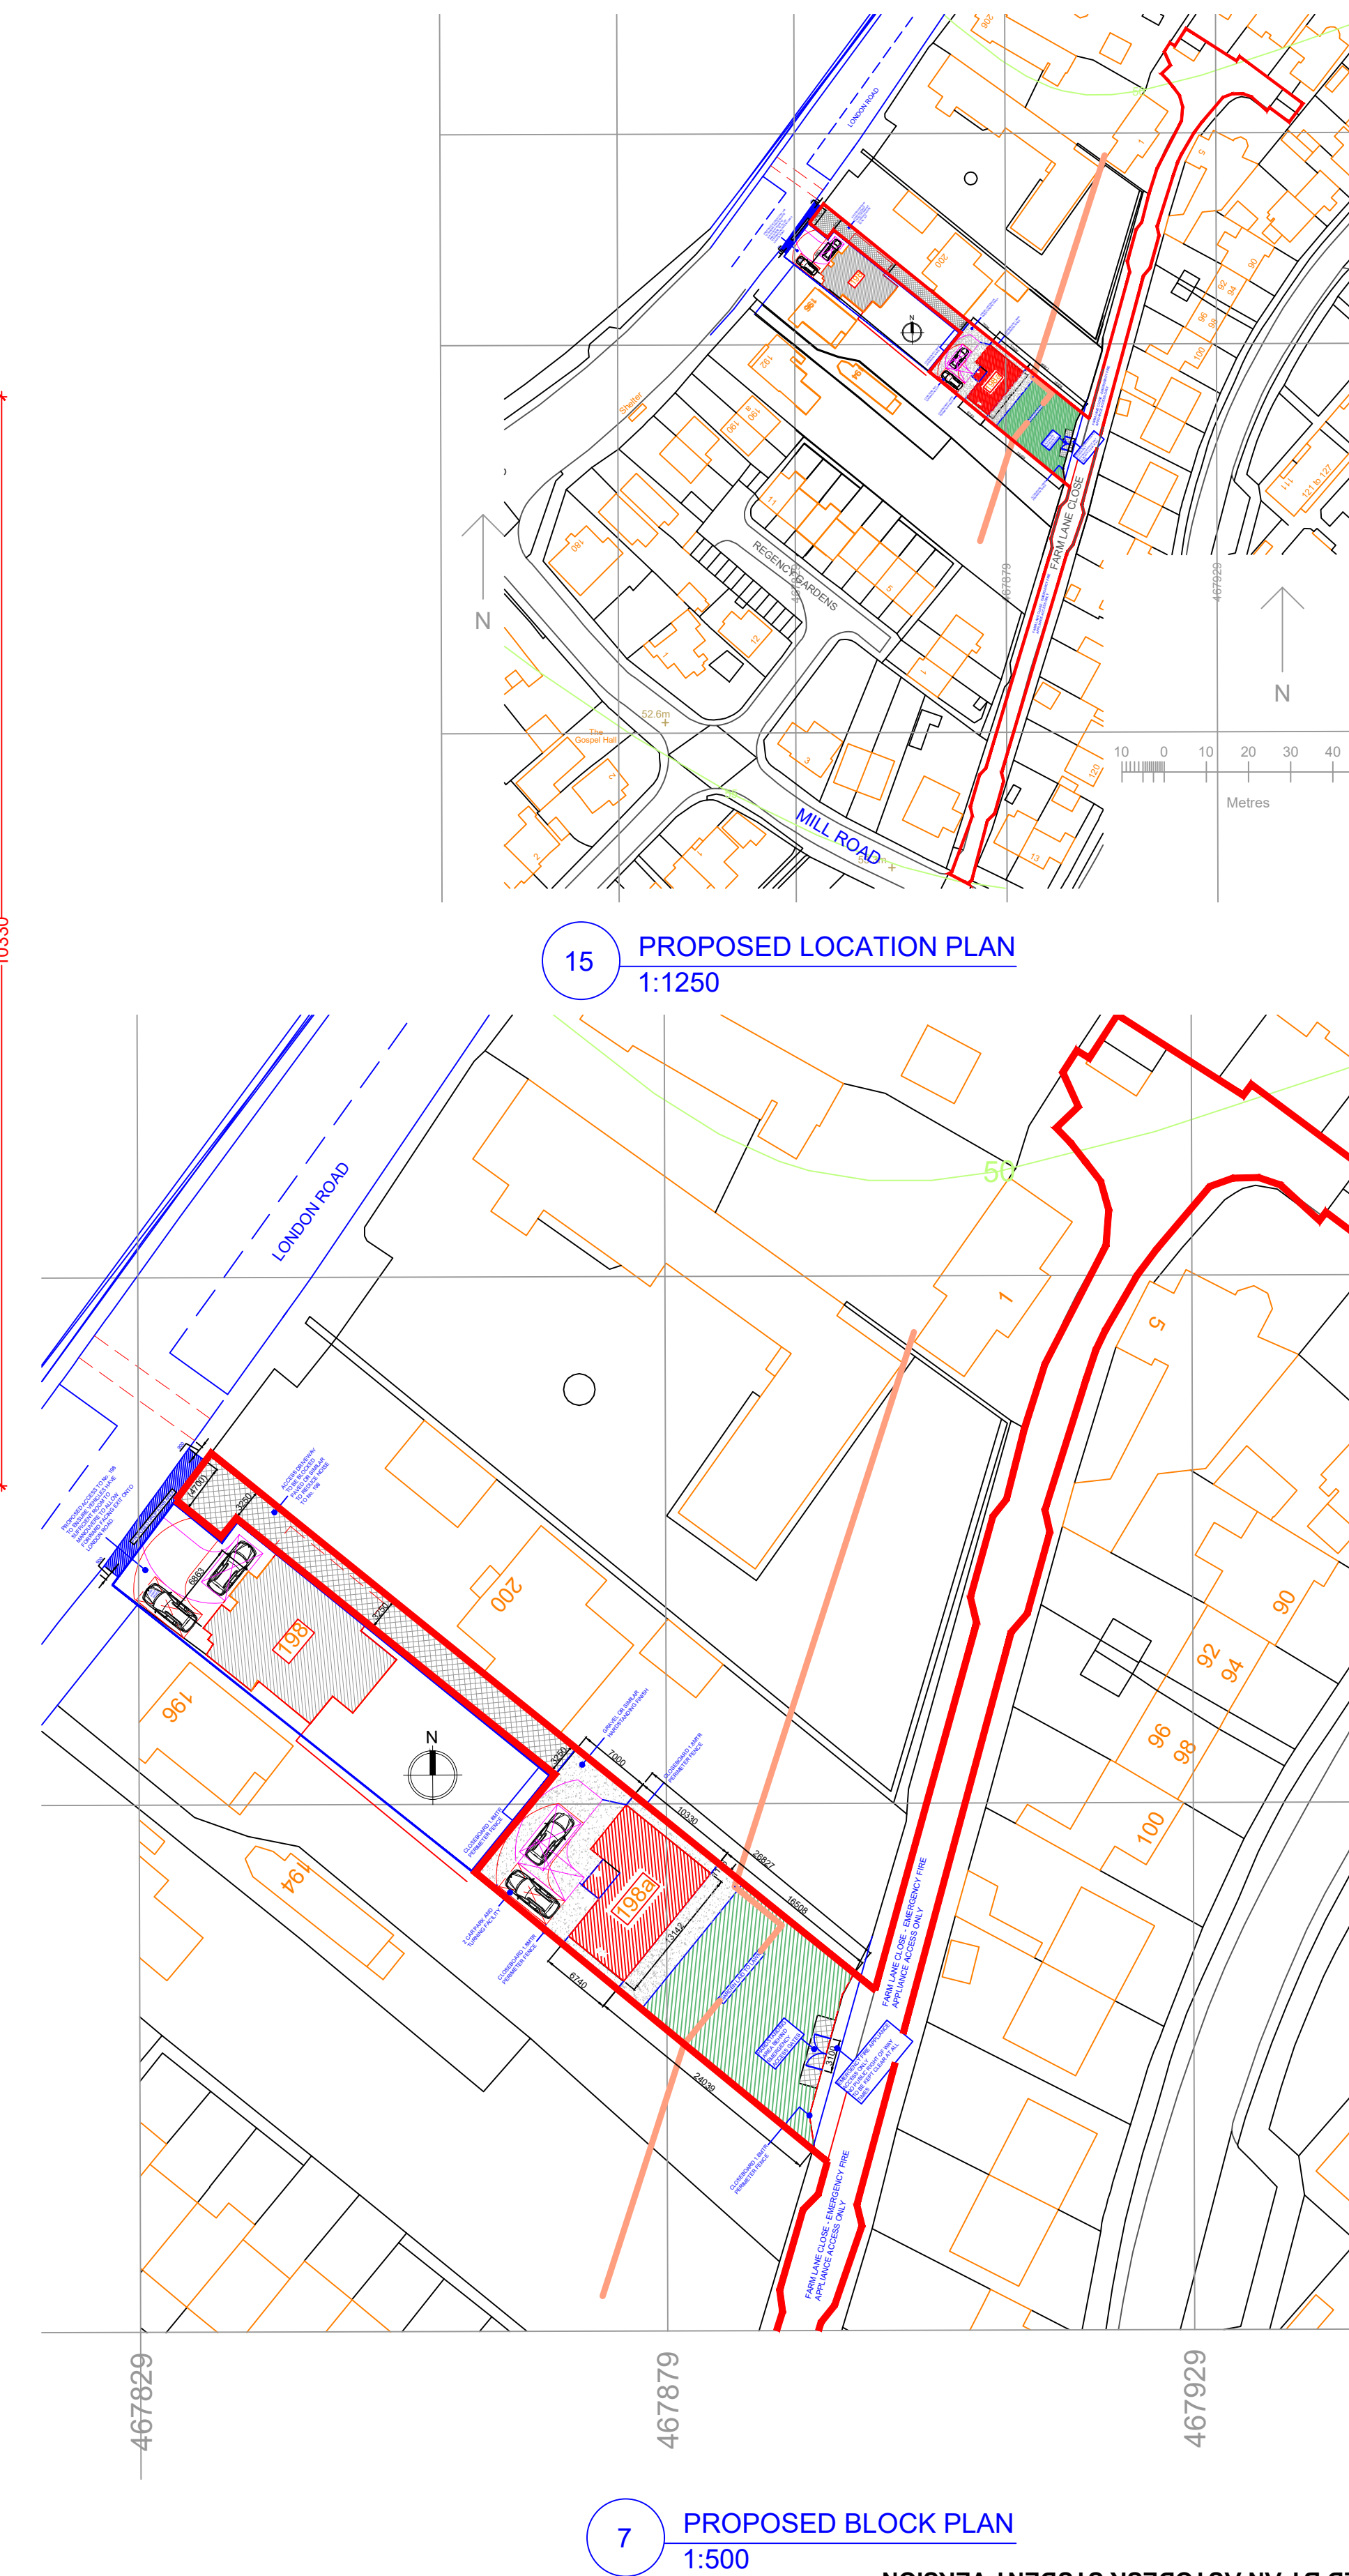


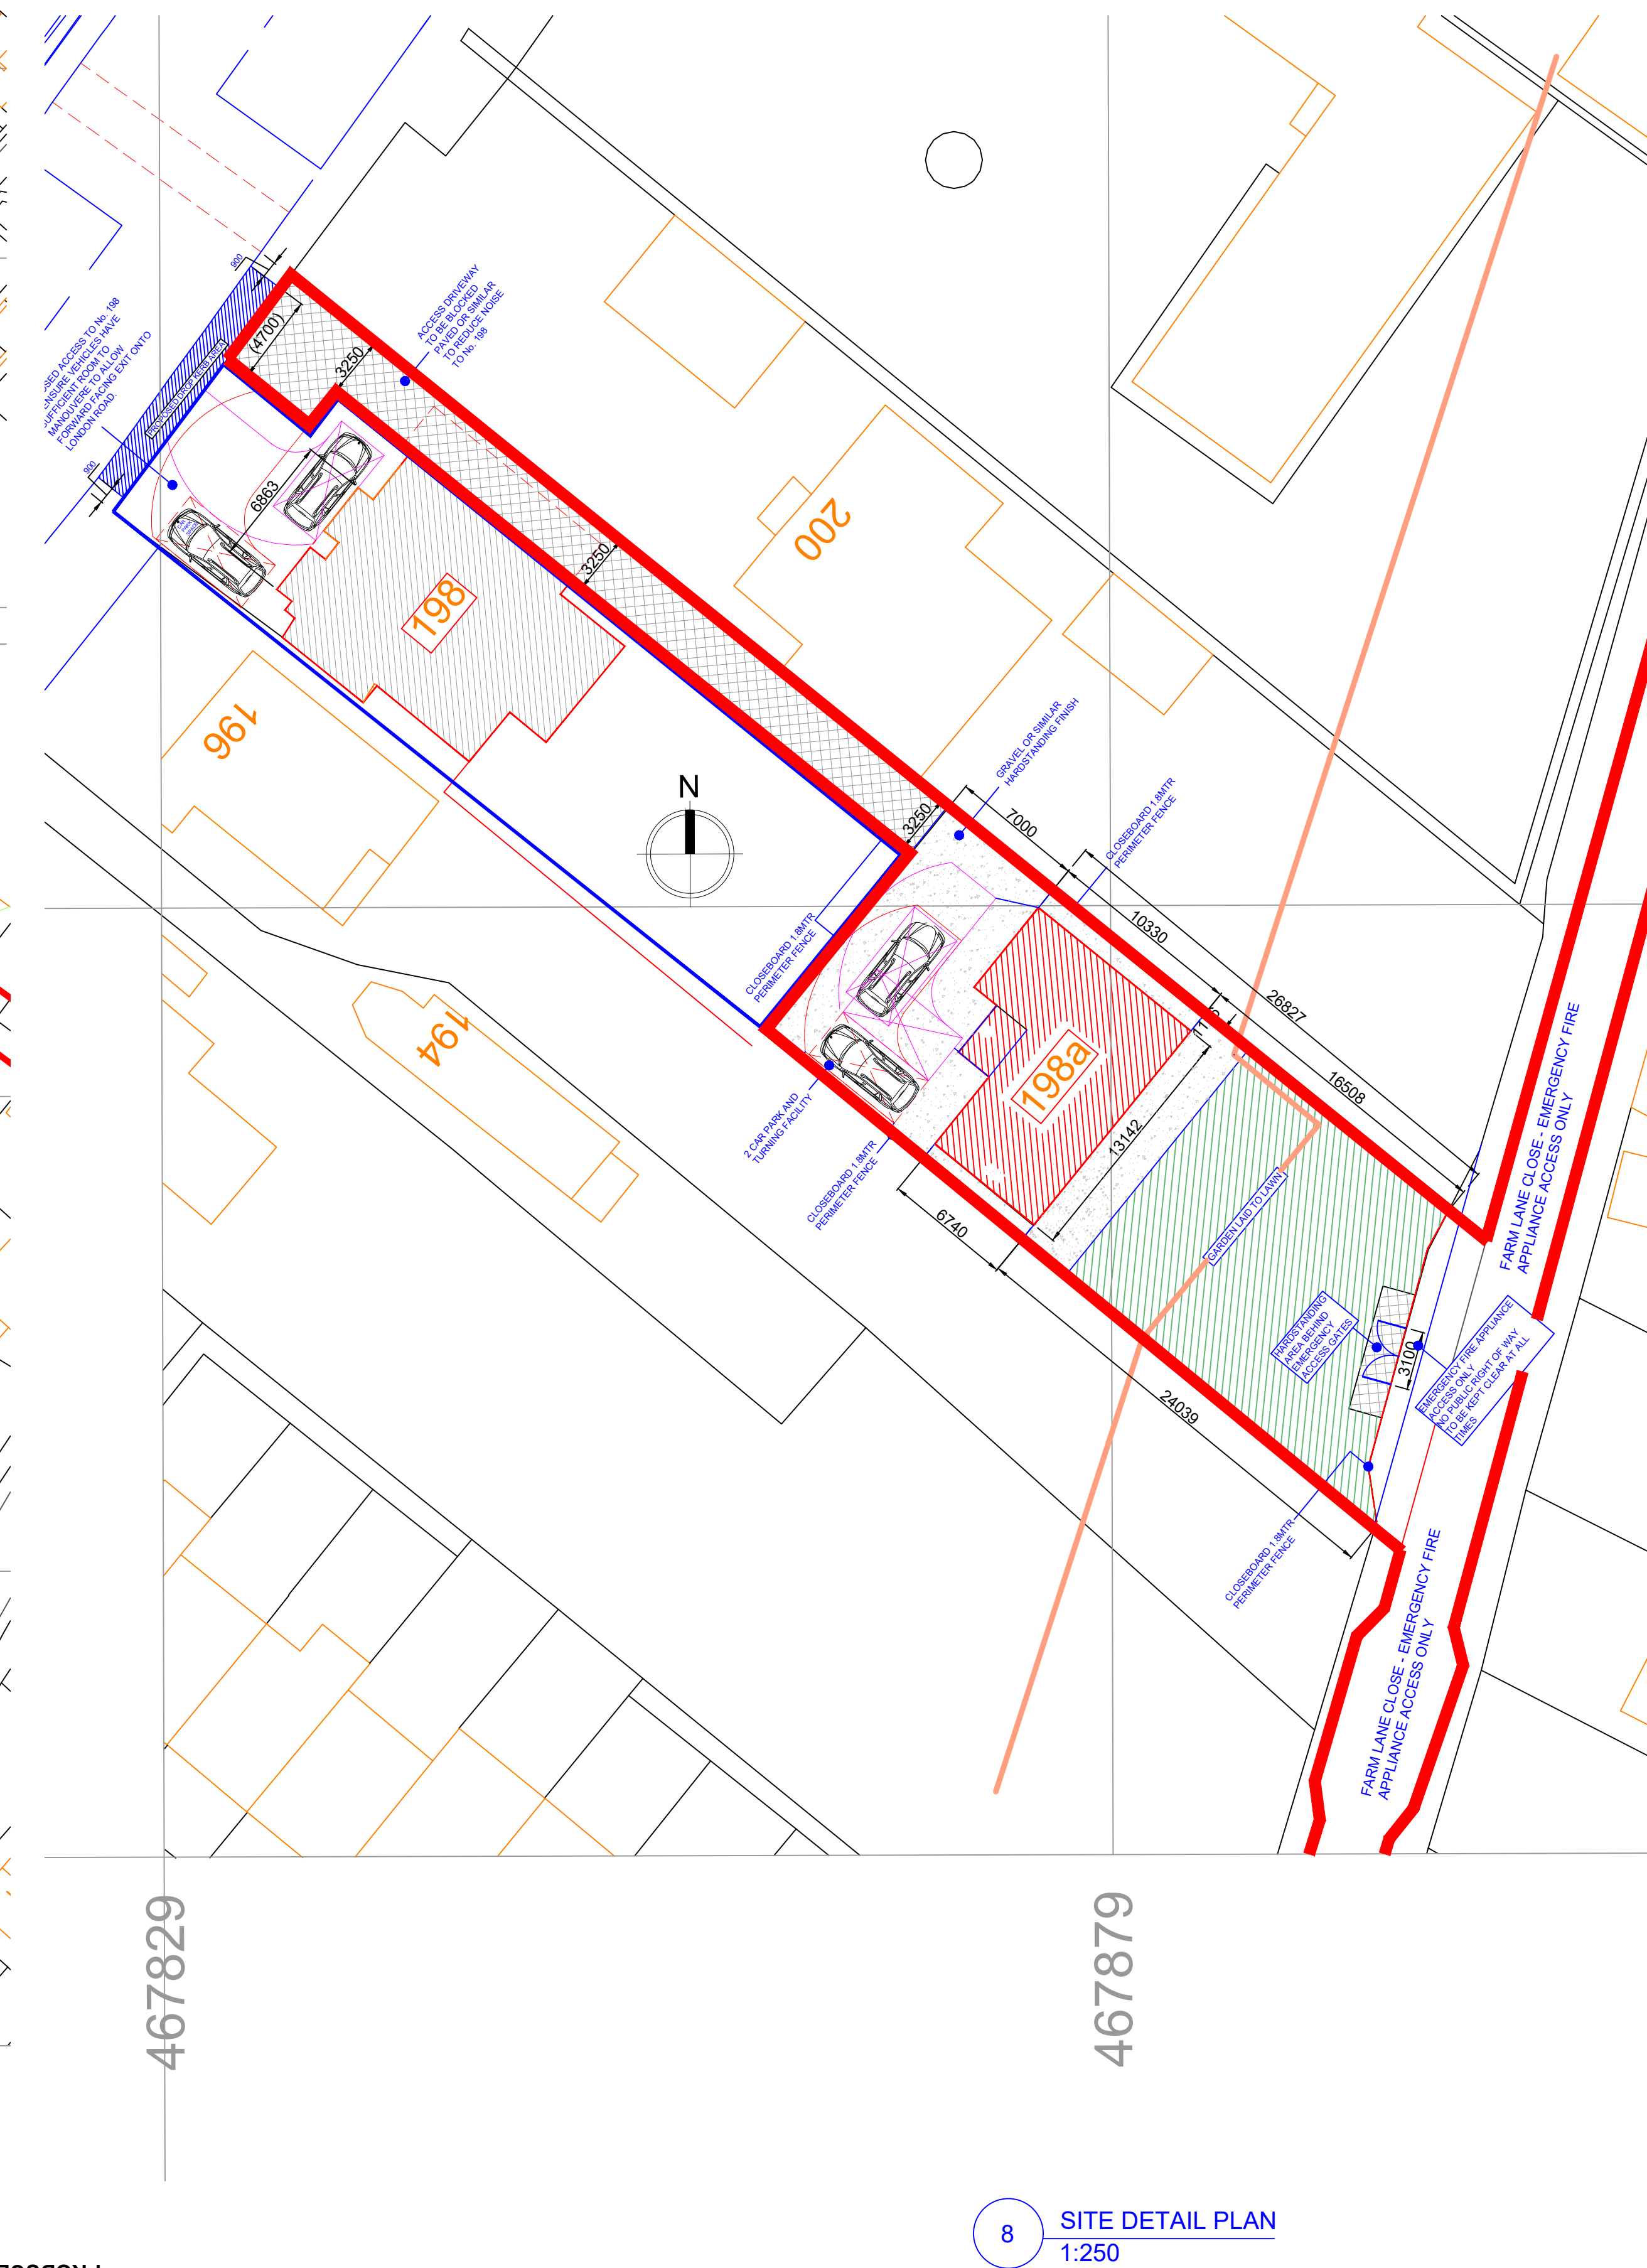

DETAILS AND DIMENSIONS OF ALL LEVELS OF PROPOSED PLANS TO BE CHECKED ON SITE BY APPOINTED CONTRACTOR PRIOR TO ANY COMMENCEMENT/ORDERING OF MATERIALS OF WORK, ANY QUERIES, VARIATIONS OR DISCREPANCIES DIRECTED TO CLIENT - DM DESIGNS ACCEPTS NO RESPONSIBILITY IN ANY PART ON DRAWINGS UNLESS OTHERWISE AGREED PRIOR.

NOTE:
DRAWING: DUFF_01A TO BE USED IN CONJUNCTION WITH ASSOCIATED BUILDING REGULATIONS NOTES DUFF/BRN.
DIRECTIONAL NORTH ARROW SHOWN ON BLOCK & LOCATION PLANS DUFF/BLP.

BRN 1 DENOTES ATTACHED BUILDING REGULATION NOTES
1 DENOTES ITEM No.

MODIFICATIONS
CHANGED RED LINE DETAILS
CHANGED RED LINE DETAILS

ISSUE:
01.08.18 - C
18.07.18 - B

PROPOSED NEW BUILD CHALET BUNGALOW

CUSTOMER
A DUFF,
198a LONDON ROAD,
WATERLOOVILLE,
PO7 7AN

DRAWN BY:
C:\Users\danny\OneDrive\Desktop\Logo.jpg

DRAWING NO:
DUFF 01A
1 OF 2

SCALE:
DATE:
REVISION: C A0

VARIABLES:
15.06.2018