


GARDENS
3 Old Barns Close - 2057.18

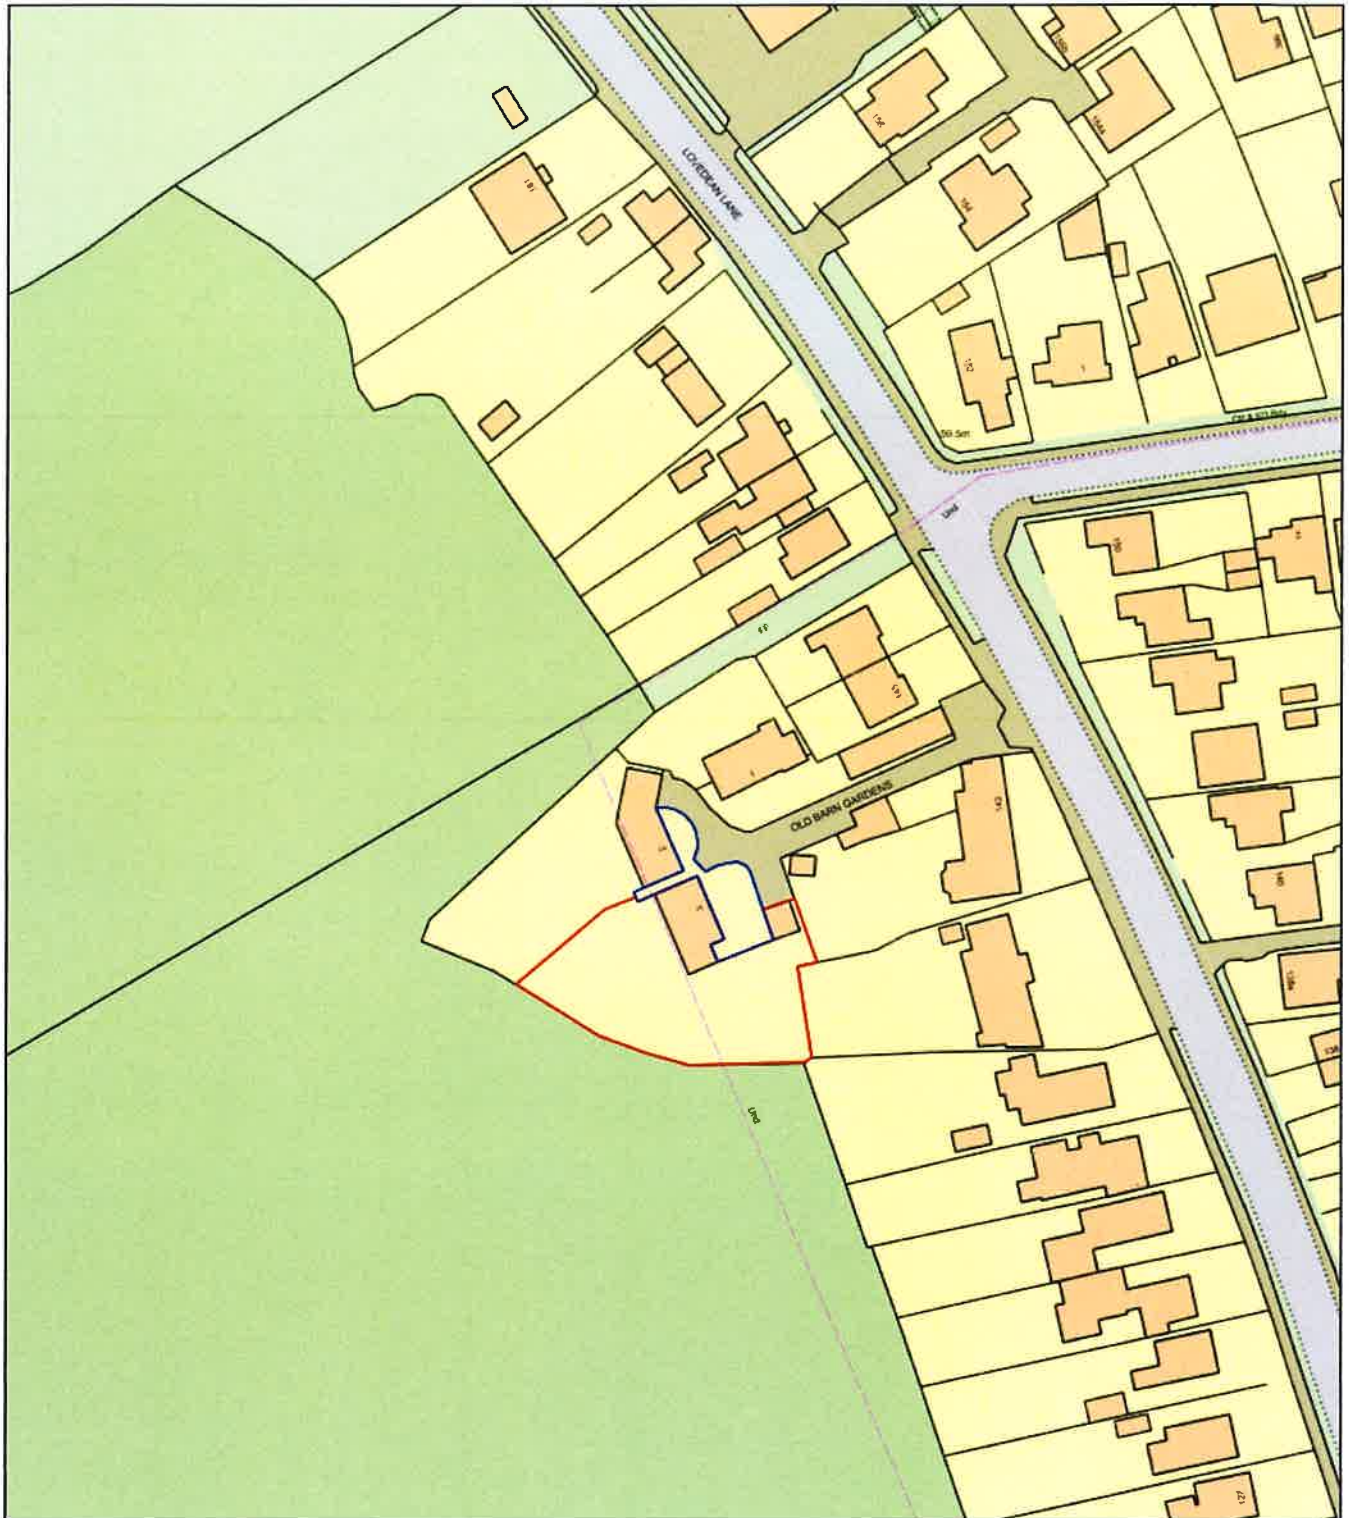

0 50
Metres



Plan Produced for: Mr Dave Green
Date Produced: 16 Mar 2018
Plan Reference Number: TQRQM18075132152012
Scale: 1:1250 @ A4