


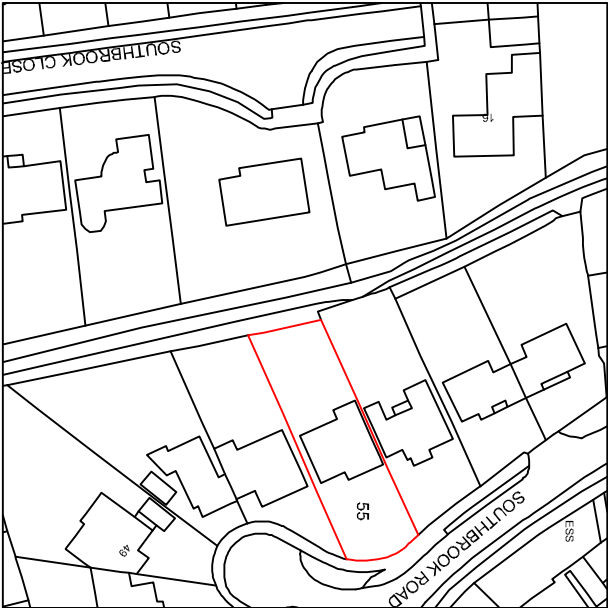

Your Home Plans Ltd 12 Bowes Hill, Rowlands Castle, Hampshire, PO9 6BP Tel: 02392413579 june@yourhomeplans.co.uk		55 SOUTH BROOK ROAD HAVANT HAMPSHIRE PO9 1RL	
Location Map			
Project Number: 55SOL-18		Drawing No:	
Date: 20th June 2018		01	
Drawn By: Your Home Plans Ltd			
Checked By: JFG		Scale: 1:1250 A4	