


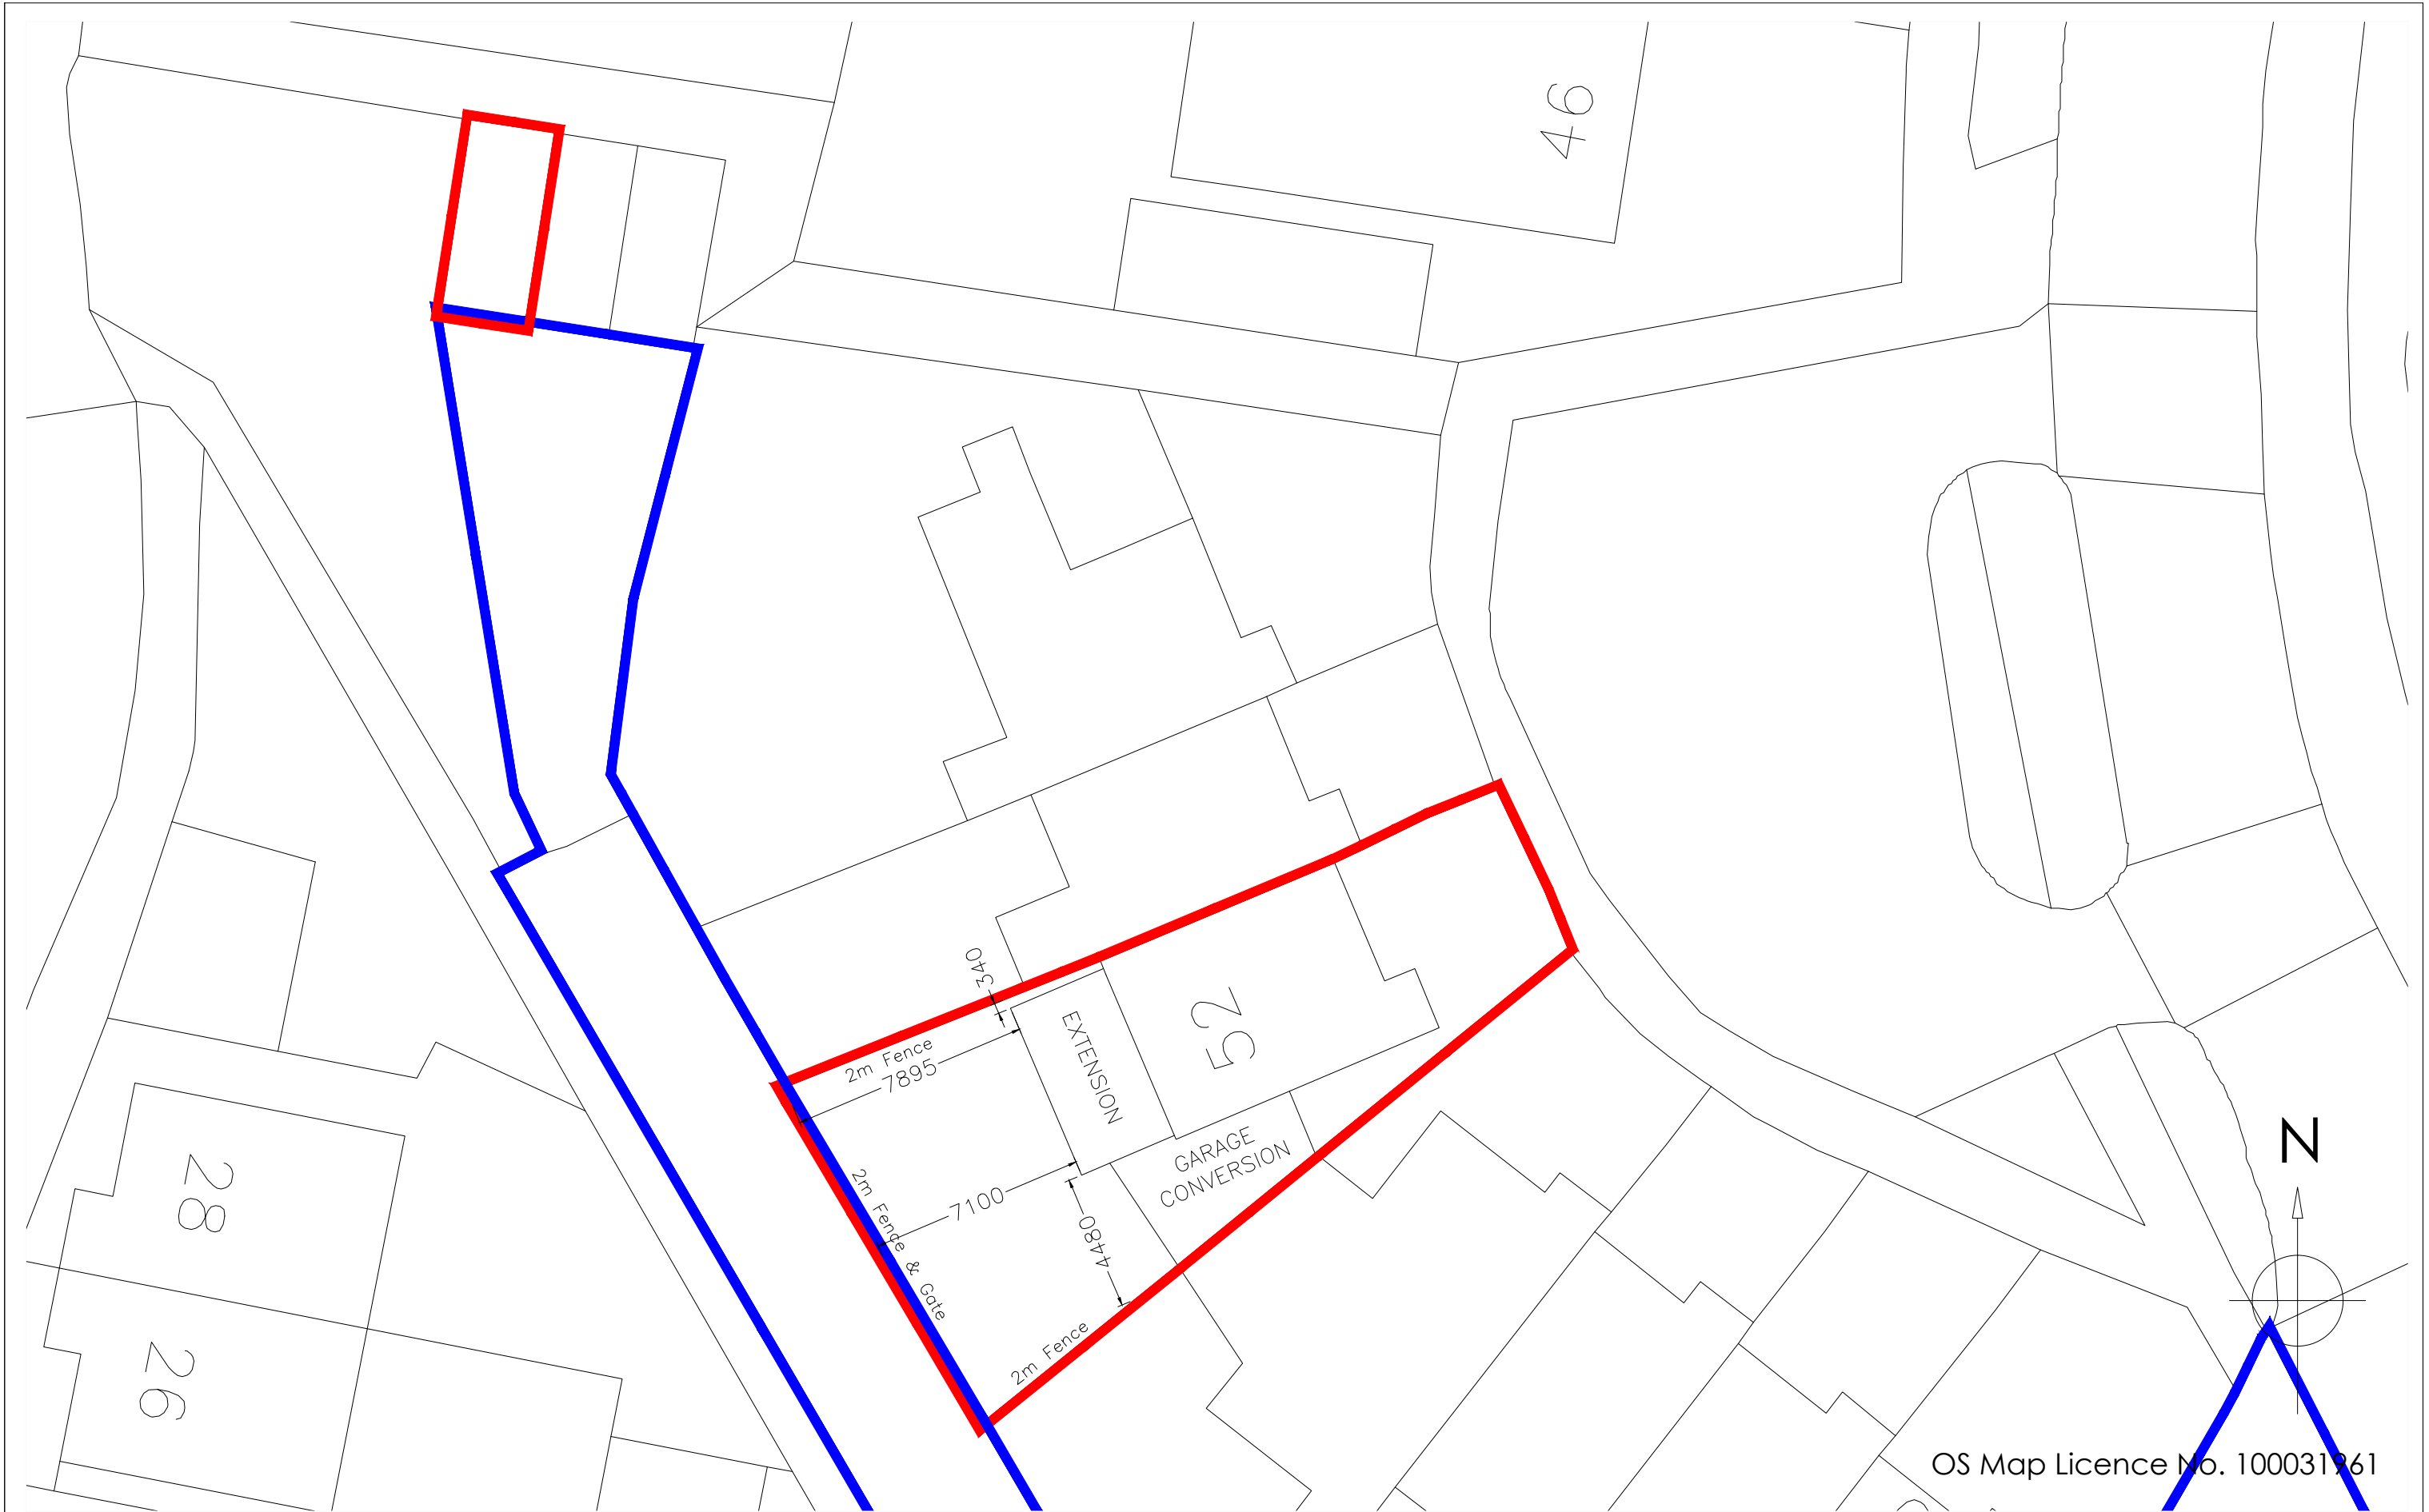


Copyright is reserved by GBS Designs and is issued on the condition that it is not copied or disclosed by or to any unauthorised persons without prior consent in writing from GBS Designs.

All dimensions to be checked on site

All structural elements to be specified by a suitably qualified structural engineer.

REV	DESCRIPTION	DRAWN	DATE
-	Initial design	GBS	09.04.18
A	Parking plan altered	GBS	16.04.18
B	Additional detail to block, site and location plans	GBS	26.04.18

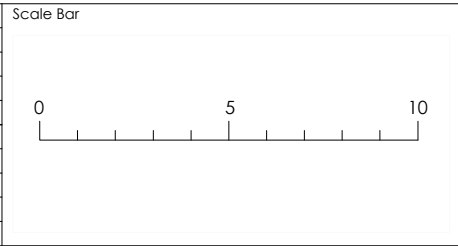

Drawing Ref	KERRIDGE 06	Drawing Title	52 St Johns Avenue
Scale at A1	N/A	Scale at A3	1:200
Date	09 APR 2018		Purbrook
Drawn by	GBS		Waterlooville
			Hampshire
			PO7 5QU



CAD - ARCHITECTURE - DESIGN

6 Shillinglee Waterlooville
Hampshire PO7 5RW

Tel 023 9225 8315
www.gbs-designs.co.uk