





NORTH

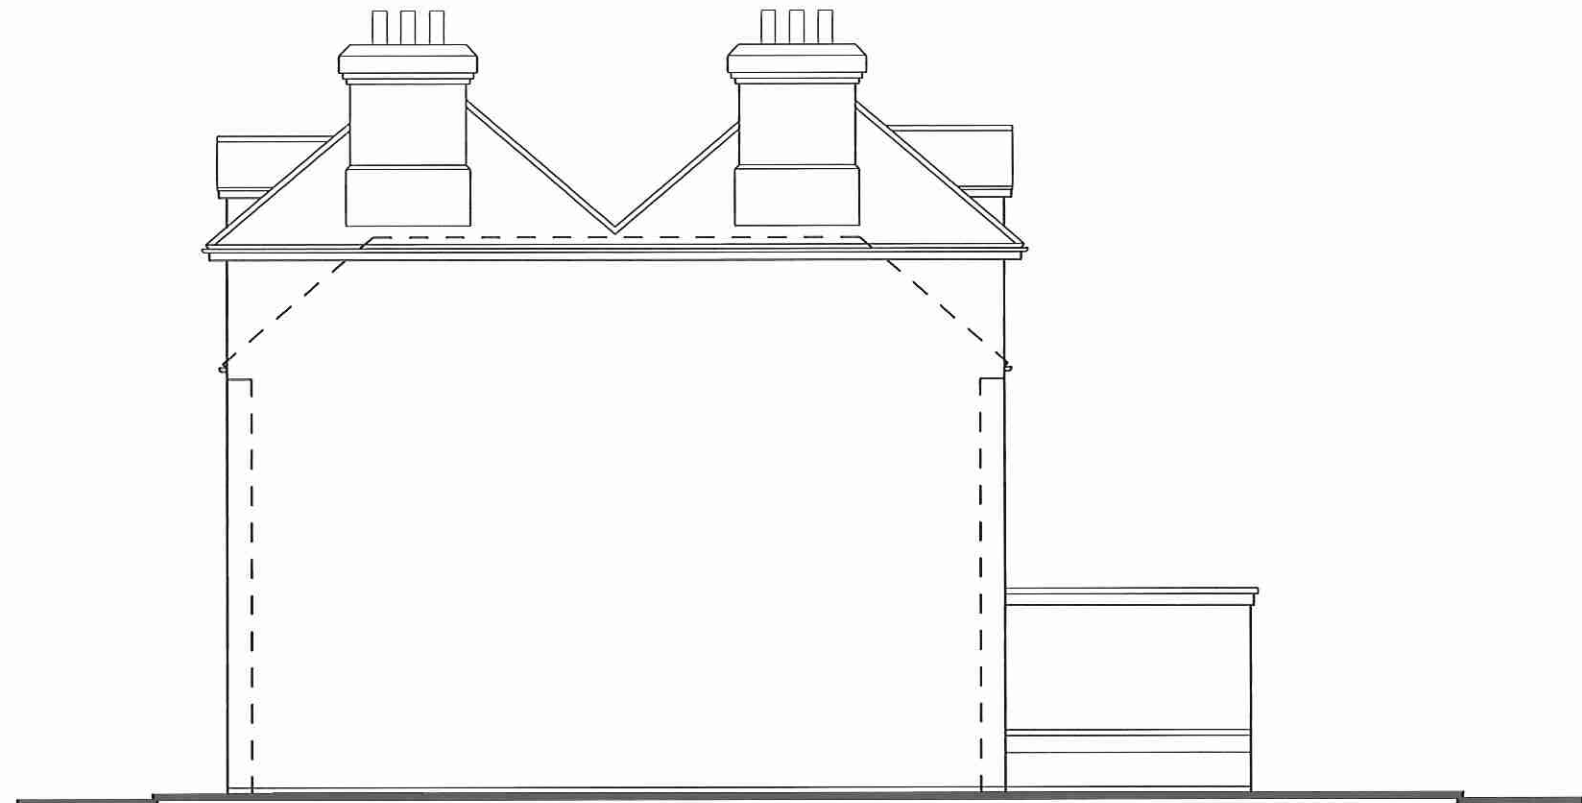

WEST



SOUTH

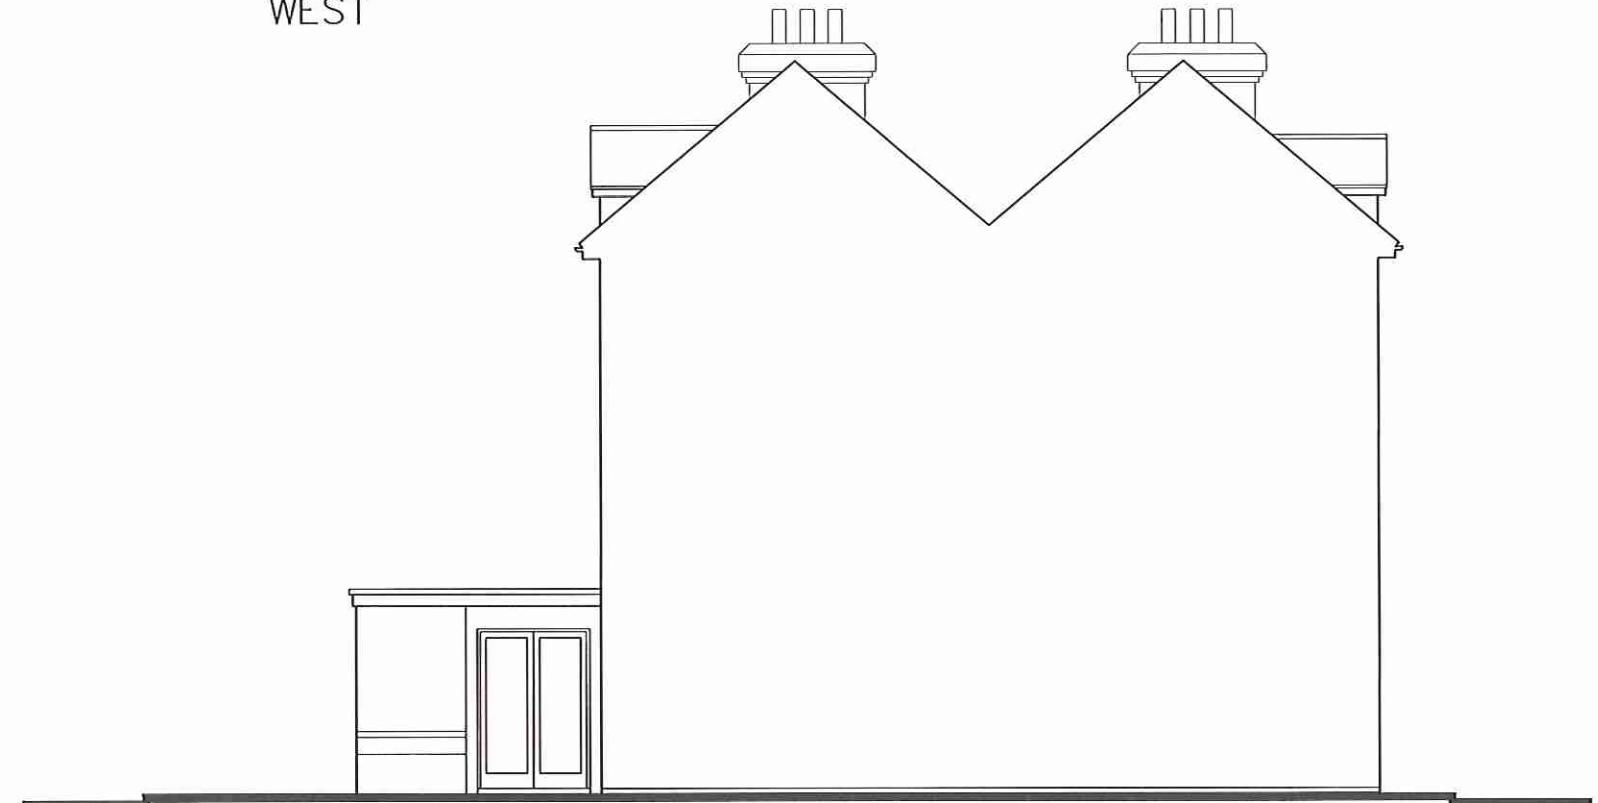

EAST

2A Hollow Lane
Hayling Island
Hampshire
PO11 9AA

SURVEY ELEVATIONS

Revisions a) Existing Updates/17.08.18/SAR
b)
c)
d)

CAAD

Critchley Architecture And Design
Contact: 02392 474 919 | info@caad.online

The Old Brewery, 15E South Street, Havant, PO9 1BU



Scale A3 = 1:100
Drawn JHL
Date 04/03/17

18027-301 ^A

10m

20m

30m

40m