




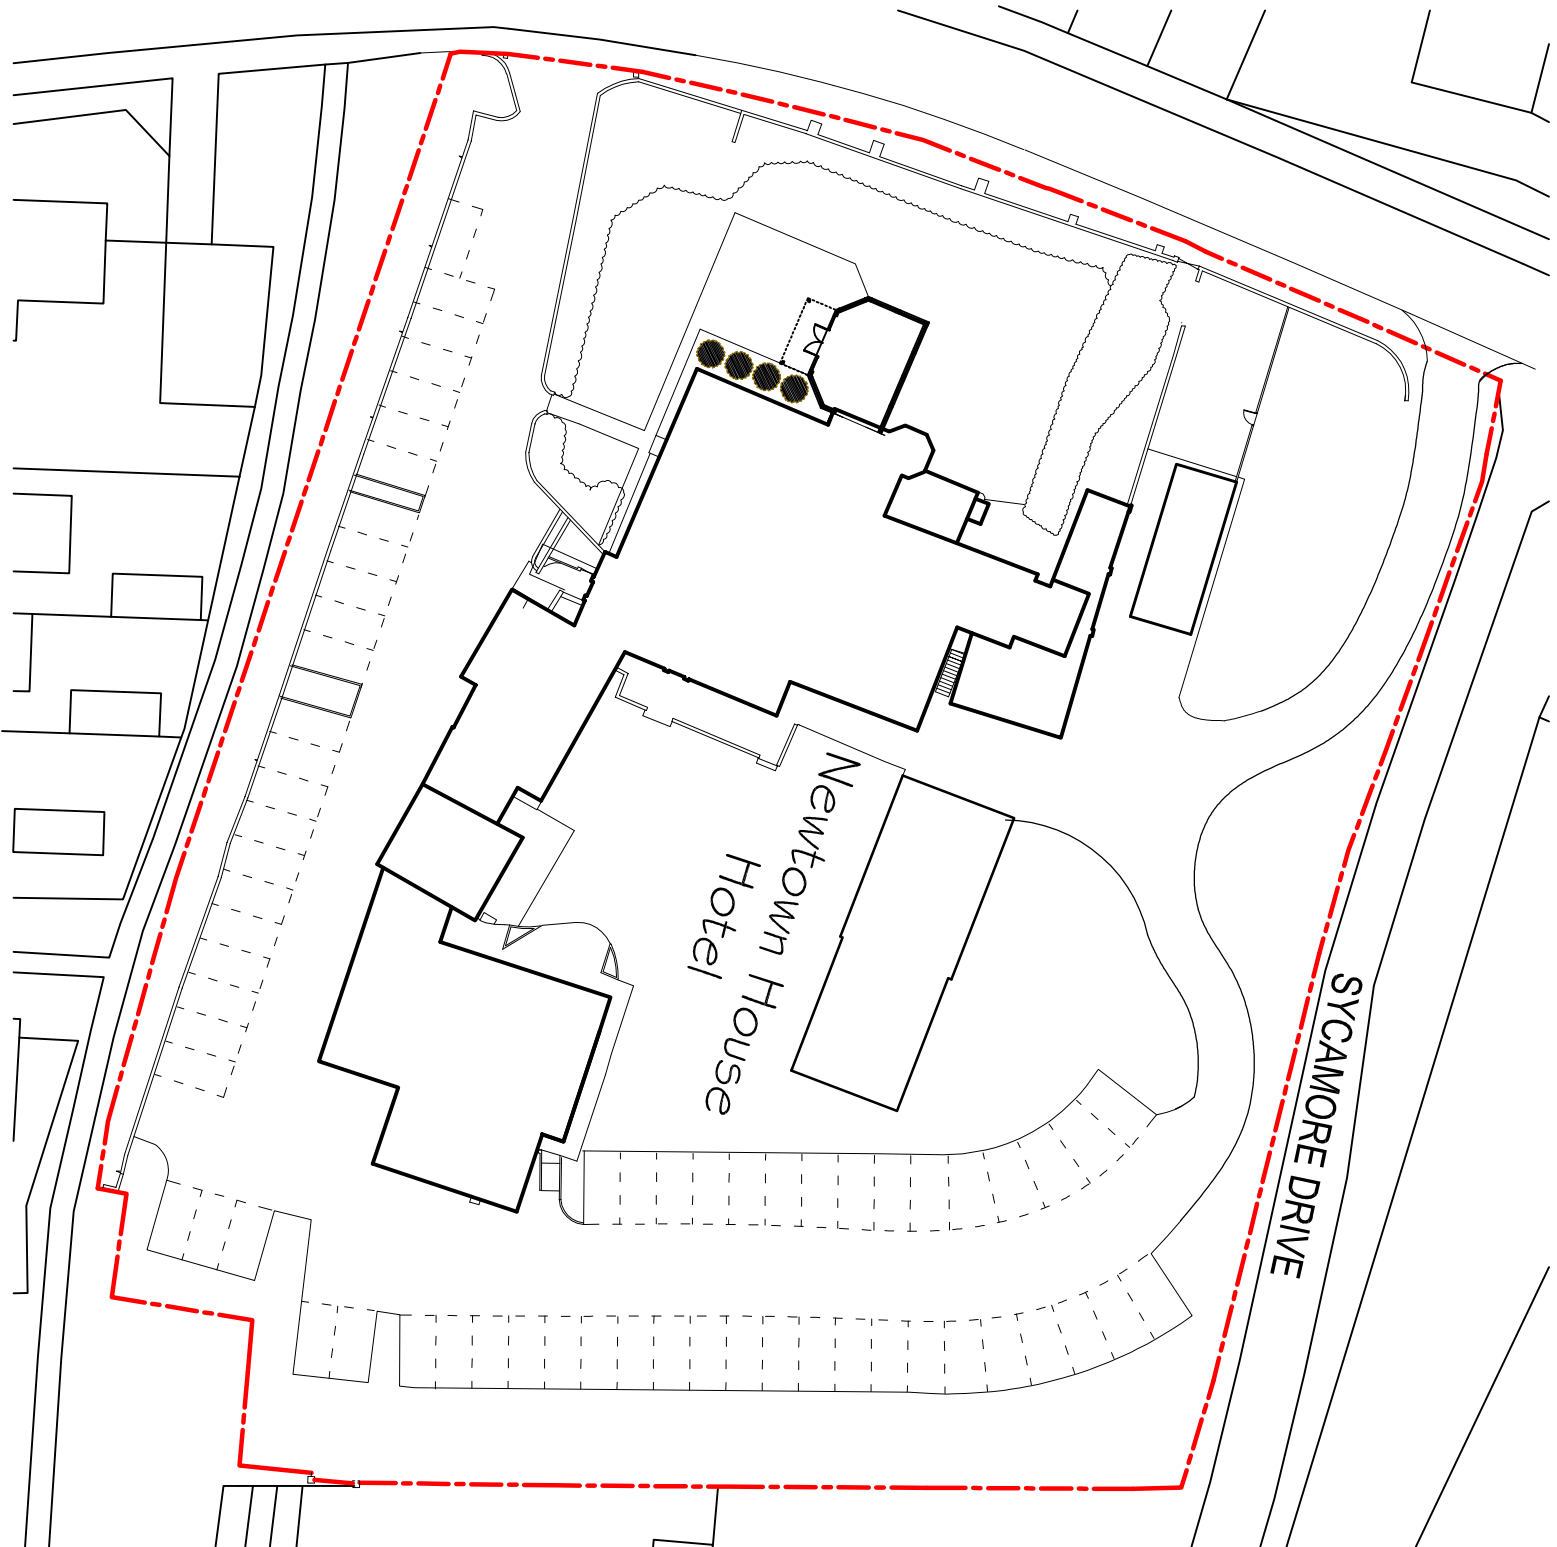

BLOCK PLAN @ 1:500

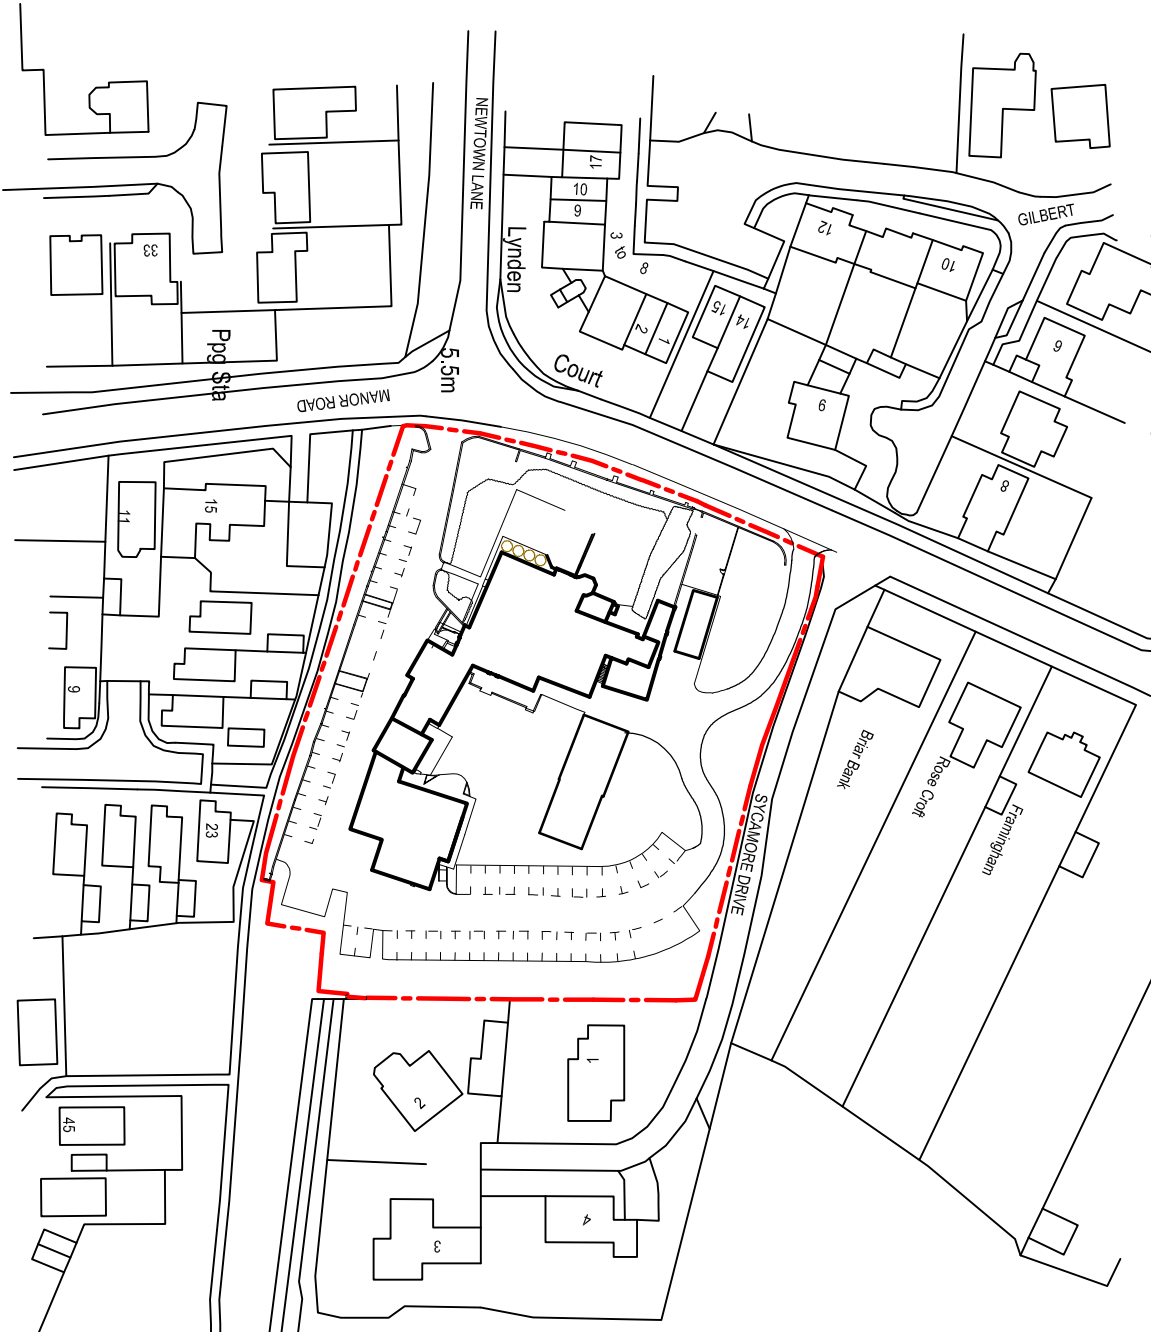

LOCATION PLAN @ 1:1250

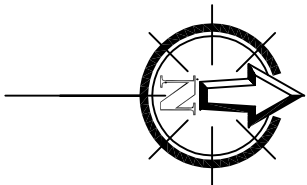

TITLE: Block / Location Plan		 GRAHAM ASH ARCHITECTS CHARTERED ARCHITECTS TOWN PLANNING CONSULTANTS Graham Ash Architects Ltd 97 Leigh Road, Eastleigh, Hampshire SO50 9DR TELEPHONE: 02380 641811 Or 07768 433105 EMAIL: info@grahamasharchitects.com WEBSITE: www.grahamasharchitects.com	
DESIGNED BY GA	DATE 24-1-18		DRWN / DTALD BY: JAT
SCALE 1:500	PLOTTED 24-1-18		REV.
PURPOSE OF ISSUE: ☒ information ☐ approval ☐ tender ☐ construction			
SCALE @ 1:500 0 5 10 15 20 25m		CLIENT: Mr K Boothroyde	
PROJECT: Modification To Kitchen Windows At Newtown House Hotel Haying Island, PO11 0QR			
DWG. NO. 18:038:01			