


- KEY
- OWNERSHIP BOUNDARY
 - SITE BOUNDARY
 - PROPOSED BUILDING/ CONVERSION

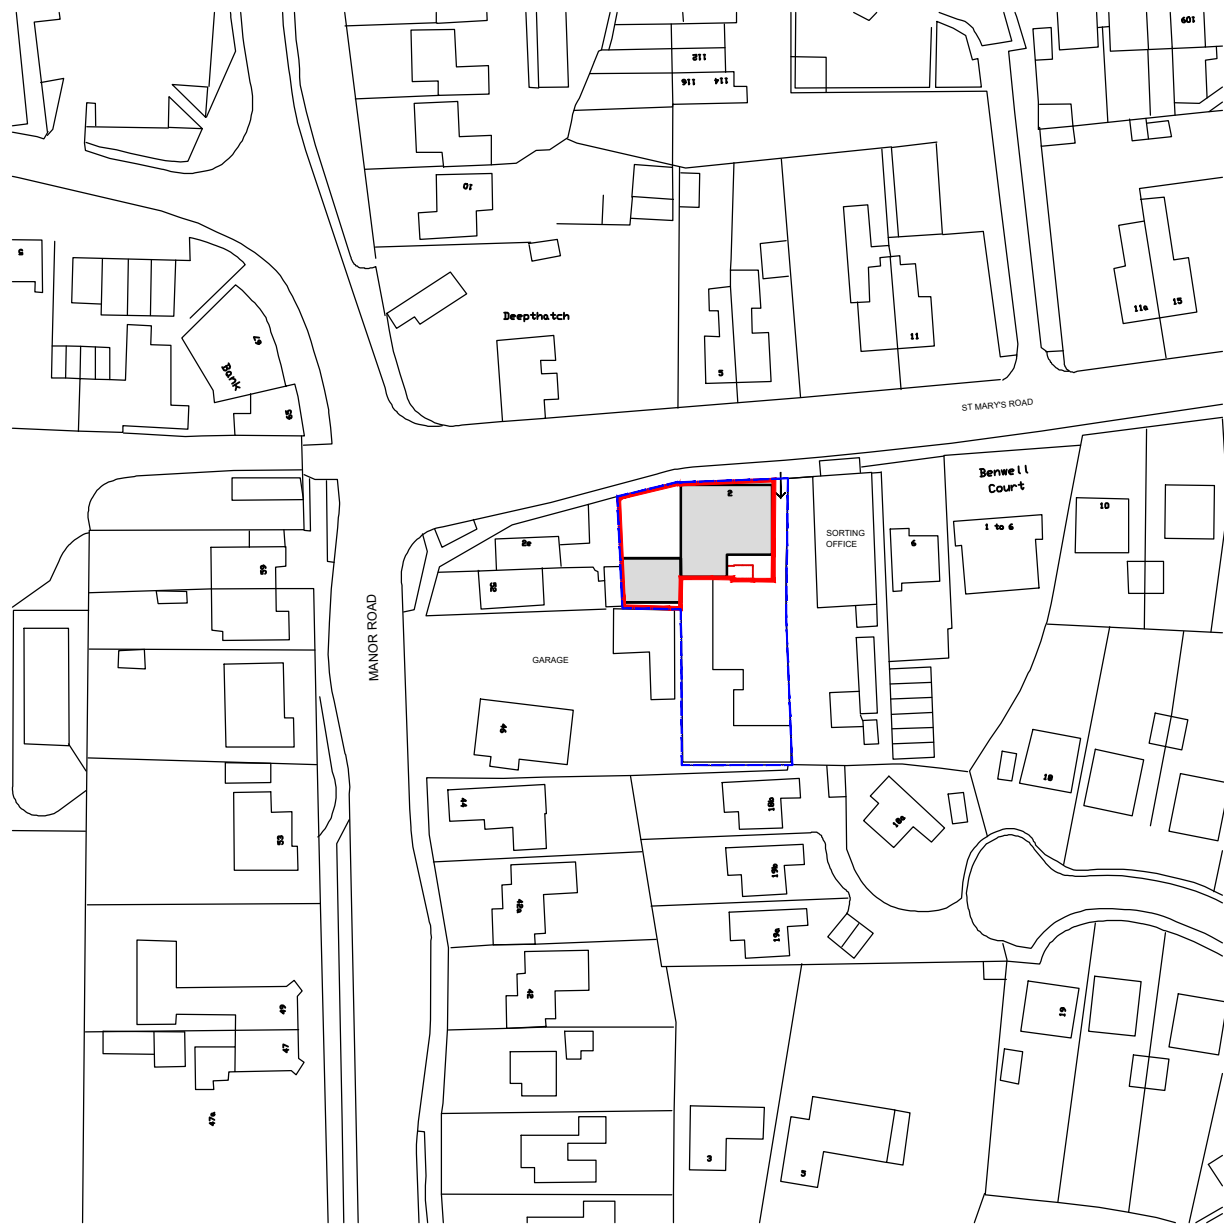

notes:

revisions:

revisions:



NOTE: The contractor is responsible for checking all site dimensions and levels. These should be checked prior to the ordering of any components and before the commencement of the works. All discrepancies should be brought to the attention of the Contract Administrator

100mm @A4

Tony Howard
Residential Development
2 St. Mary's Road, Hayling Island

drawing information title : Site Location Plan



PWP Architects Ltd 61 South Street, Havant, Hampshire PO9 1BZ
t: 02392 482494 f: 02392 481152

status : Planning
date : October 18
scale : 1:1250 @ A4
drawn : AT
checked : JS

job: 5526 dwg: 1100 rev: /