





Aluminium Hopper for Flat Roof (RAL Colour tbc)

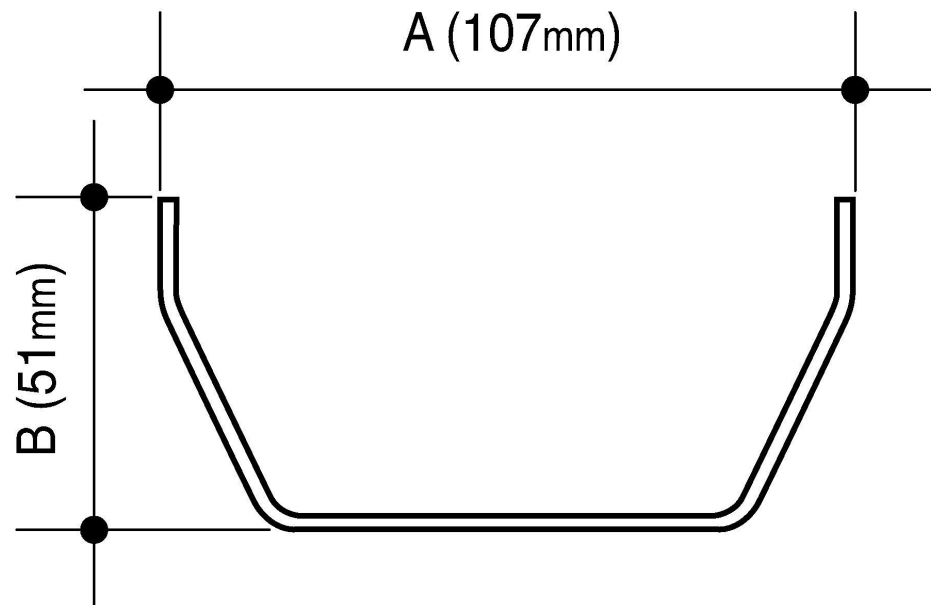




Square Gutter for Small Roof Section (RAL Colour tbc)




Sqaure Gutter for Small Roof Section (RAL Colour tbc)

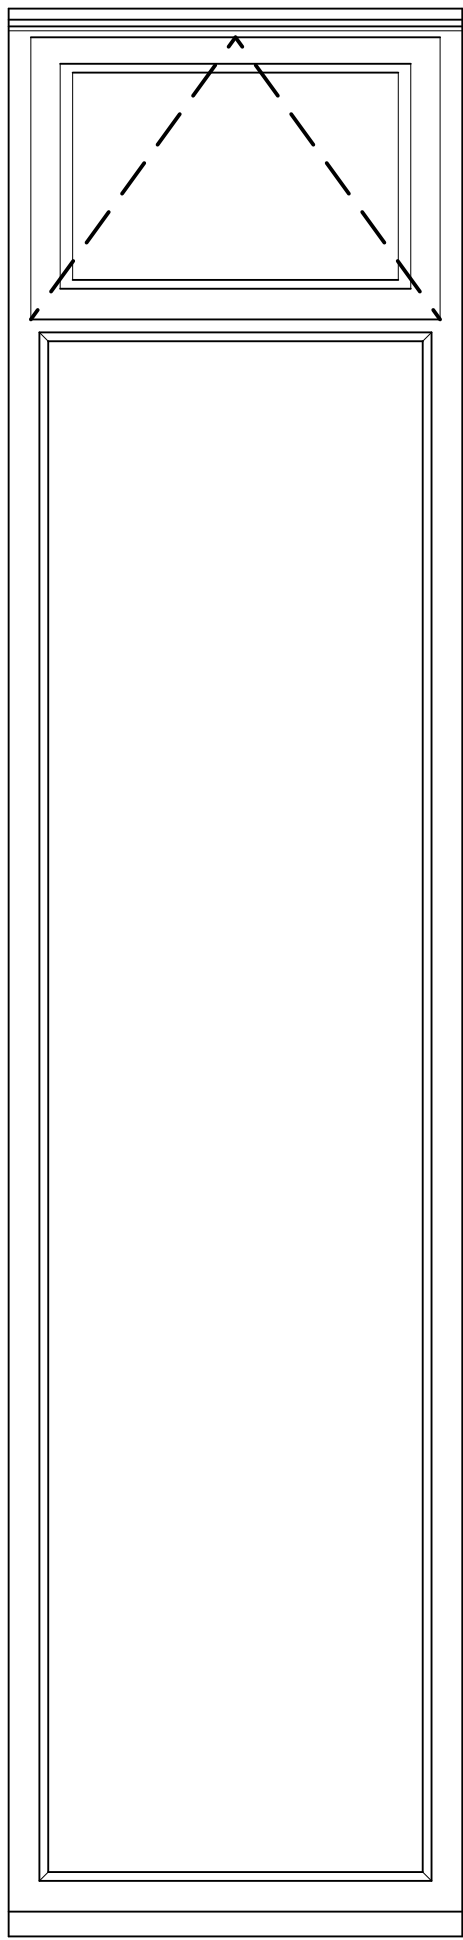


0. Elevation 1:10

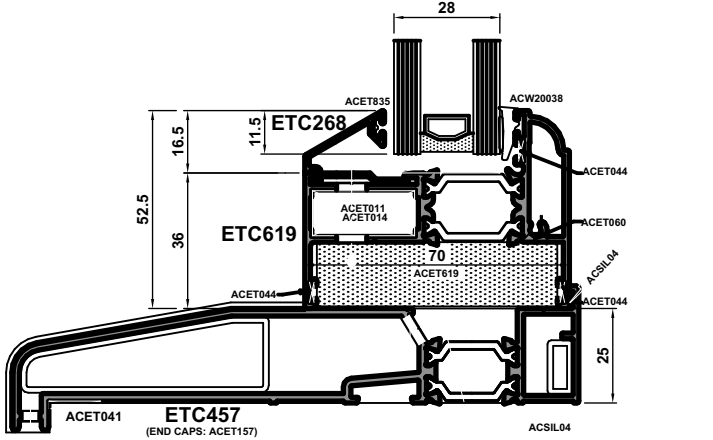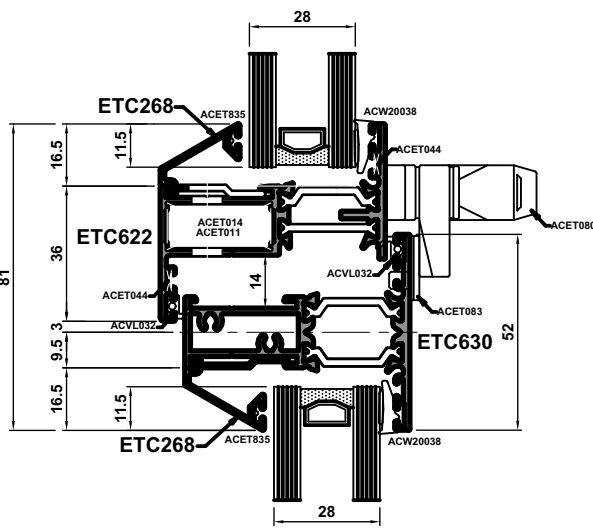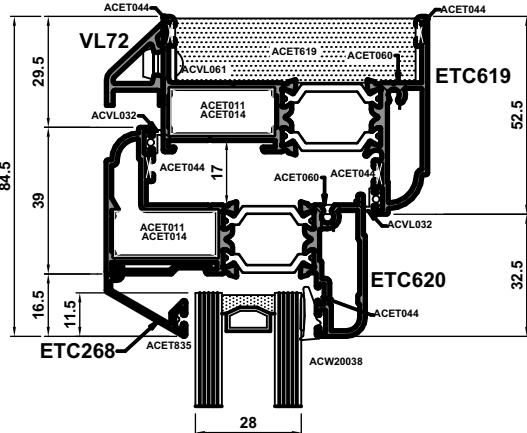


0. Proposed Section (Window) 1:2

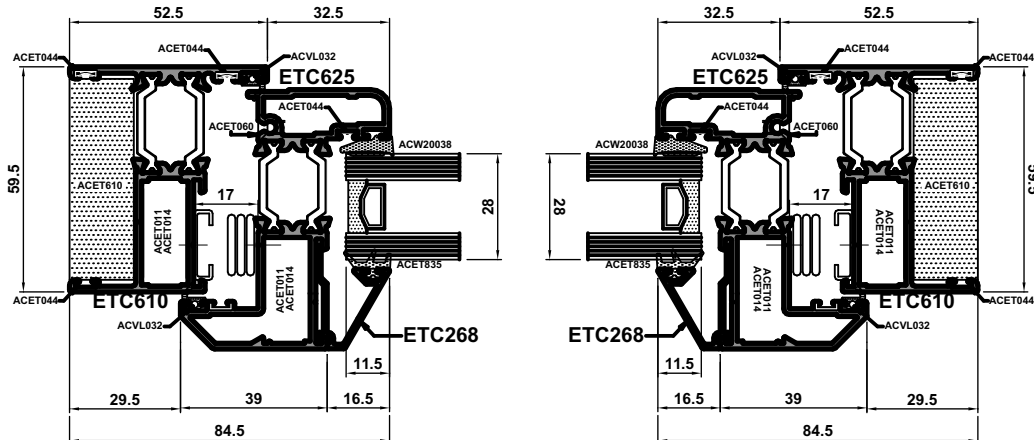

0. Proposed Plan View Opener 1:2

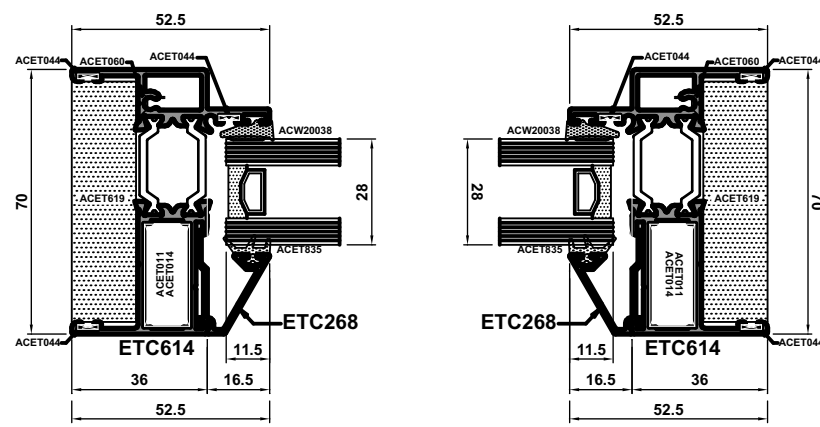

0. Proposed Plan View (Fixed) 1:2

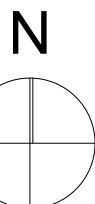

revisions & notes:

0 100mm @A1

Note: All dimensions to be checked on site by the contractor before fabrication and erection. Figured dimensions to be taken in preference to scaled dimensions. This drawing is the copyright of the architects and must not be reproduced or used without their express consent, except for the purposes of a planning application. Electronic issue of this drawing to be confirmed by paper hard copy only.

project: 4 Beechworth Road  
Havant  
PO9 1AX

drawing name: Planning Conditions

status: Planning

date: 04.06.2018

scale: LMW



61 South Street, Havant, Hampshire PO9 1BZ  
t: 023 9248 2494  
e: design@pwp-architects.com

f: 023 9248 1152  
w: www.pwp-architects.com

Project No. 5495

drawing No. 1800 rev