


MATERIAL KEY

- FACING BRICKWORK
- RENDER
- TILE HANGING

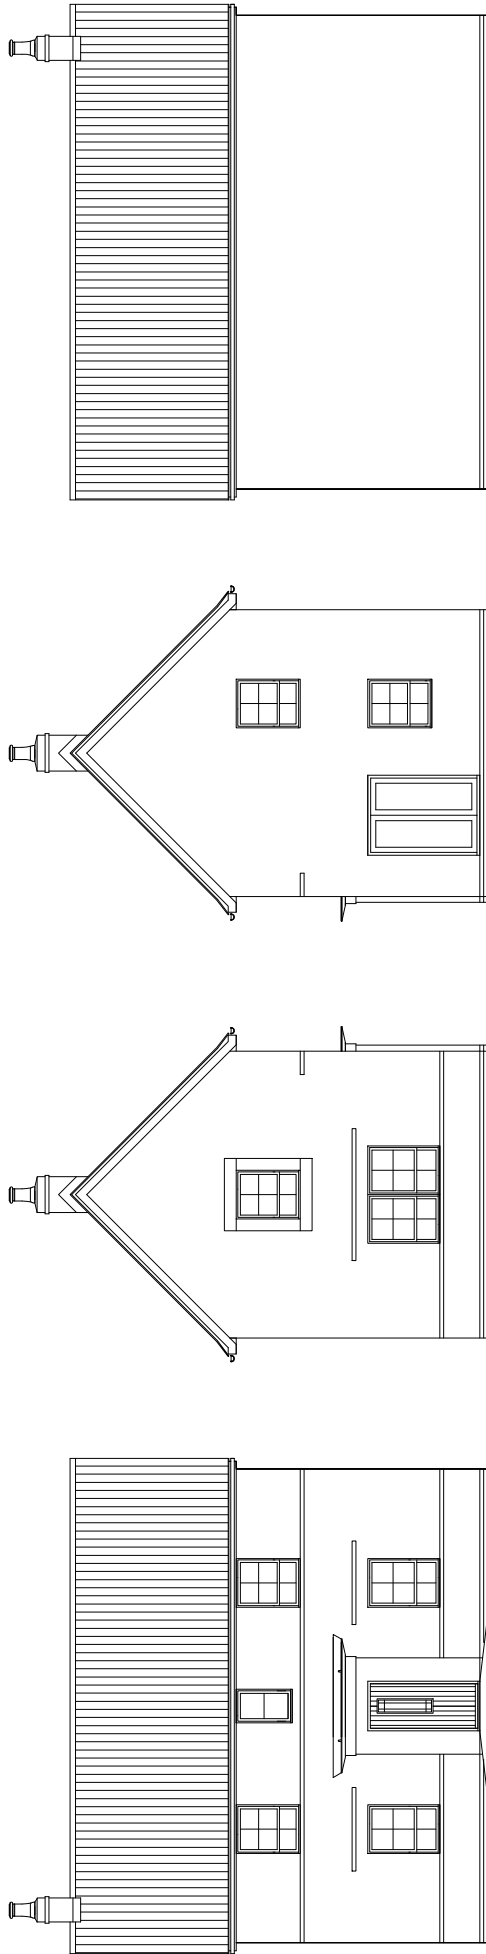


FRONT ELEVATION


SIDE ELEVATION 1

SIDE ELEVATION 2

REAR ELEVATION

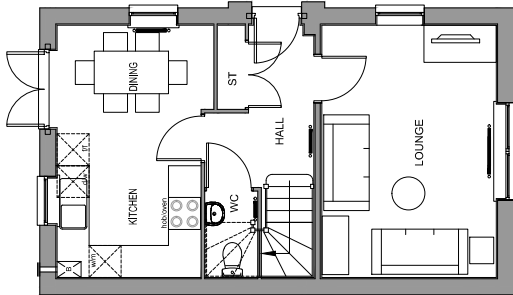

GROUND FLOOR PLAN

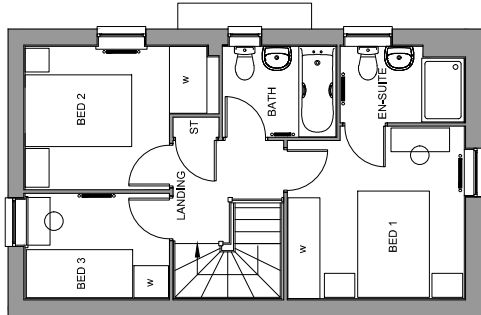

FIRST FLOOR PLAN

PLOT NUMBERS:
AS: 47, 67
OPP: 50, 179

NOTE: ALL FLUES, METERS & EXTRACT
POSITIONS TO BE CONFIRMED.

SOLAR PANELS TYPE, SIZE & ORIENTATION
TO BE AGREED. PLOT SPECIFIC

MORESBY (DET)
VARIANT 3
BEDROOM ALLOCATION 3B/5P
2 STOREY
FLOOR AREA: 854sqft/79.4m² (GIFA)

M 1:100

