
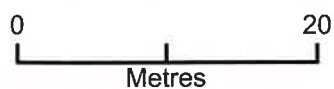


18 Blossom Drive, Waterloo - 2213.18.CC

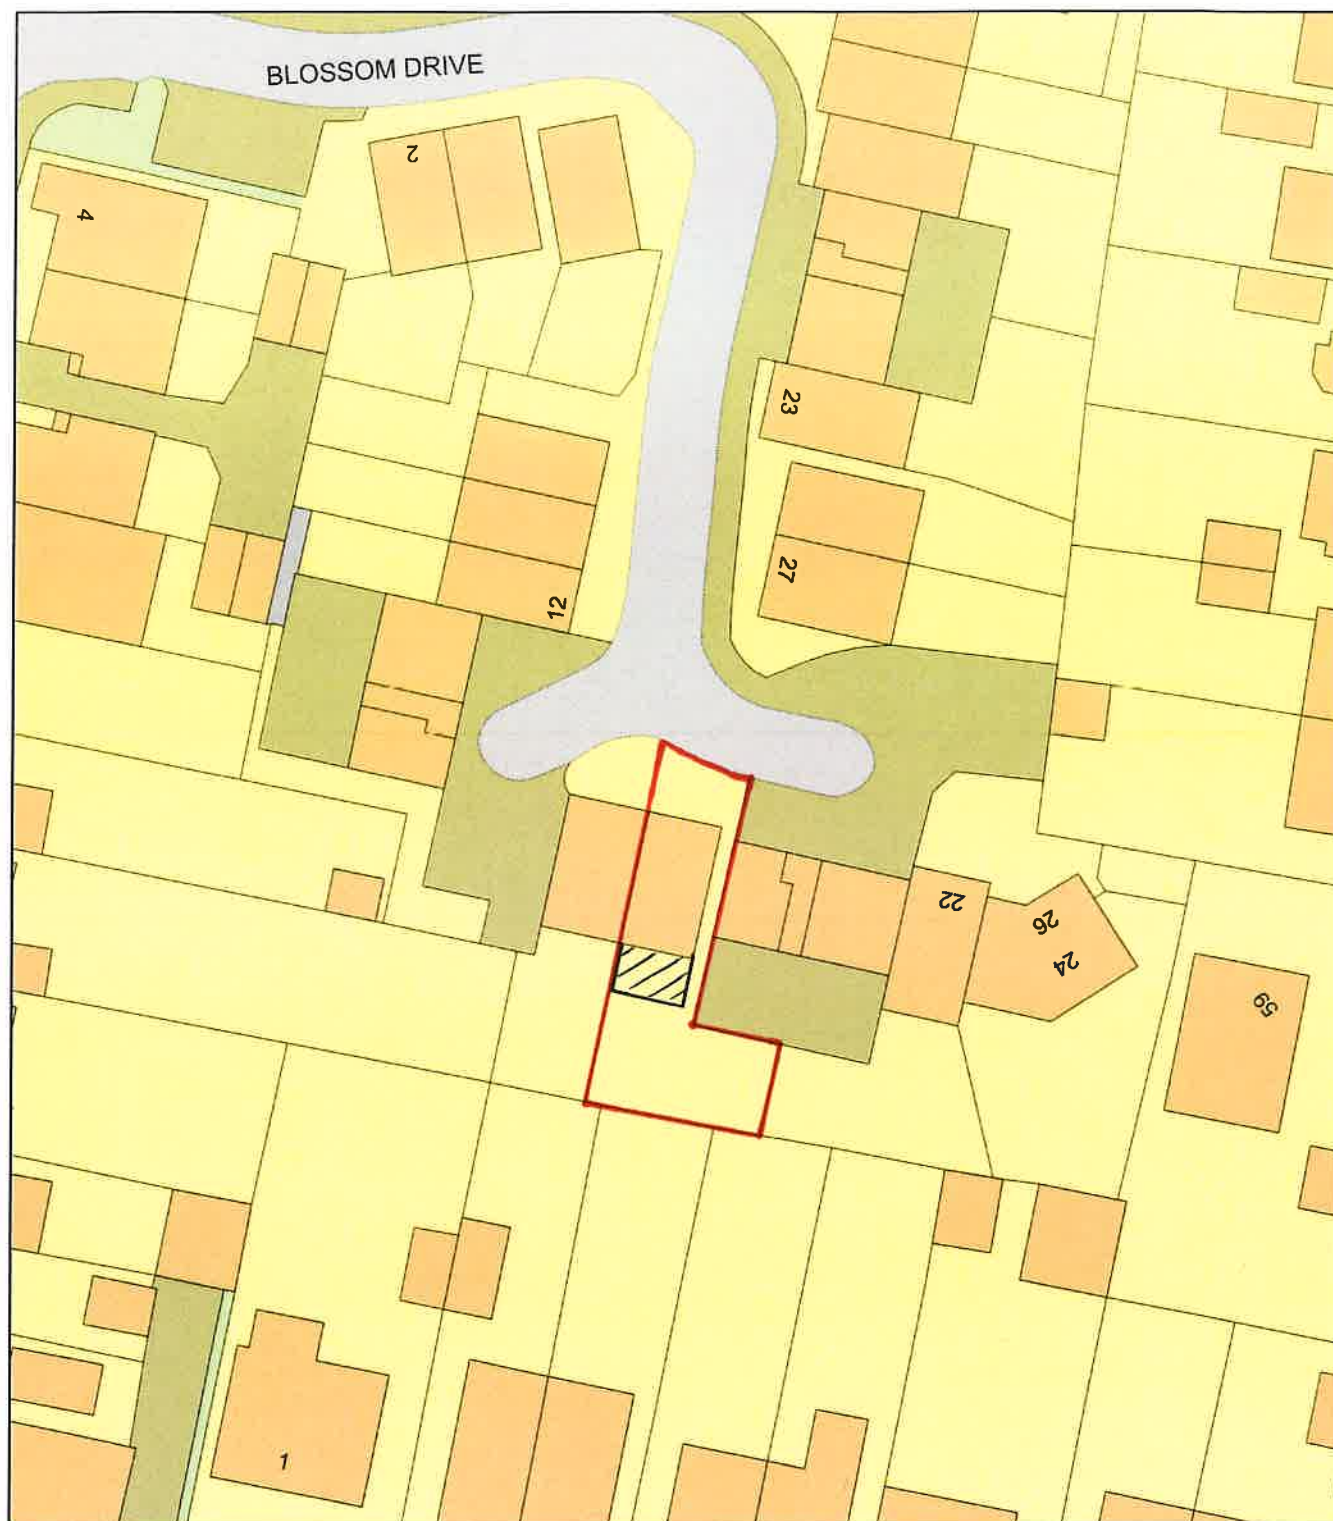

Plan Produced for: Mr & Mrs Williams

Date Produced: 18 Feb 2019

Plan Number/Project ID: TQRQM19049133647802

Scale: 1:500 @ A4