KEY

- SITE BOUNDARY
- SERVICE CORRIDOR
- ADOPTBALE FOUL WATER DRAIN & MANHOLE / INSPECTION CHAMBER (FWMH)
- ADOPTABLE FOUL WATER RISING MAIN
- SEWER EASEMENT
- PRIVATE FOUL WATER DRAIN & MANHOLE / INSPECTION CHAMBER (FWMH)
- SVP SFG — FOUL DRAINAGE CONNECTIONS
- EXISTING PRIVATE FOUL WATER DRAIN & MANHOLE / INSPECTION CHAMBER (FWMH)
- PRIVATE SURFACE WATER DRAIN & MANHOLE / INSPECTION CHAMBER (SWMH)
- PRIVATE SURFACE WATER DISTRIBUTION BOX
- RWP — RAINWATER PIPE
- PRIVATE SURFACE WATER PERFORATED PIPE
- PRIVATE SURFACE WATER GRAVEL CONVEYANCE TRENCH
- PRIVATE SURFACE WATER FILTER DRAIN
- PRIVATE SURFACE WATER PERMAVOID INFILTRATION TANK
- ROOT PROTECTION ZONES
- TRANSFERABLE LAND

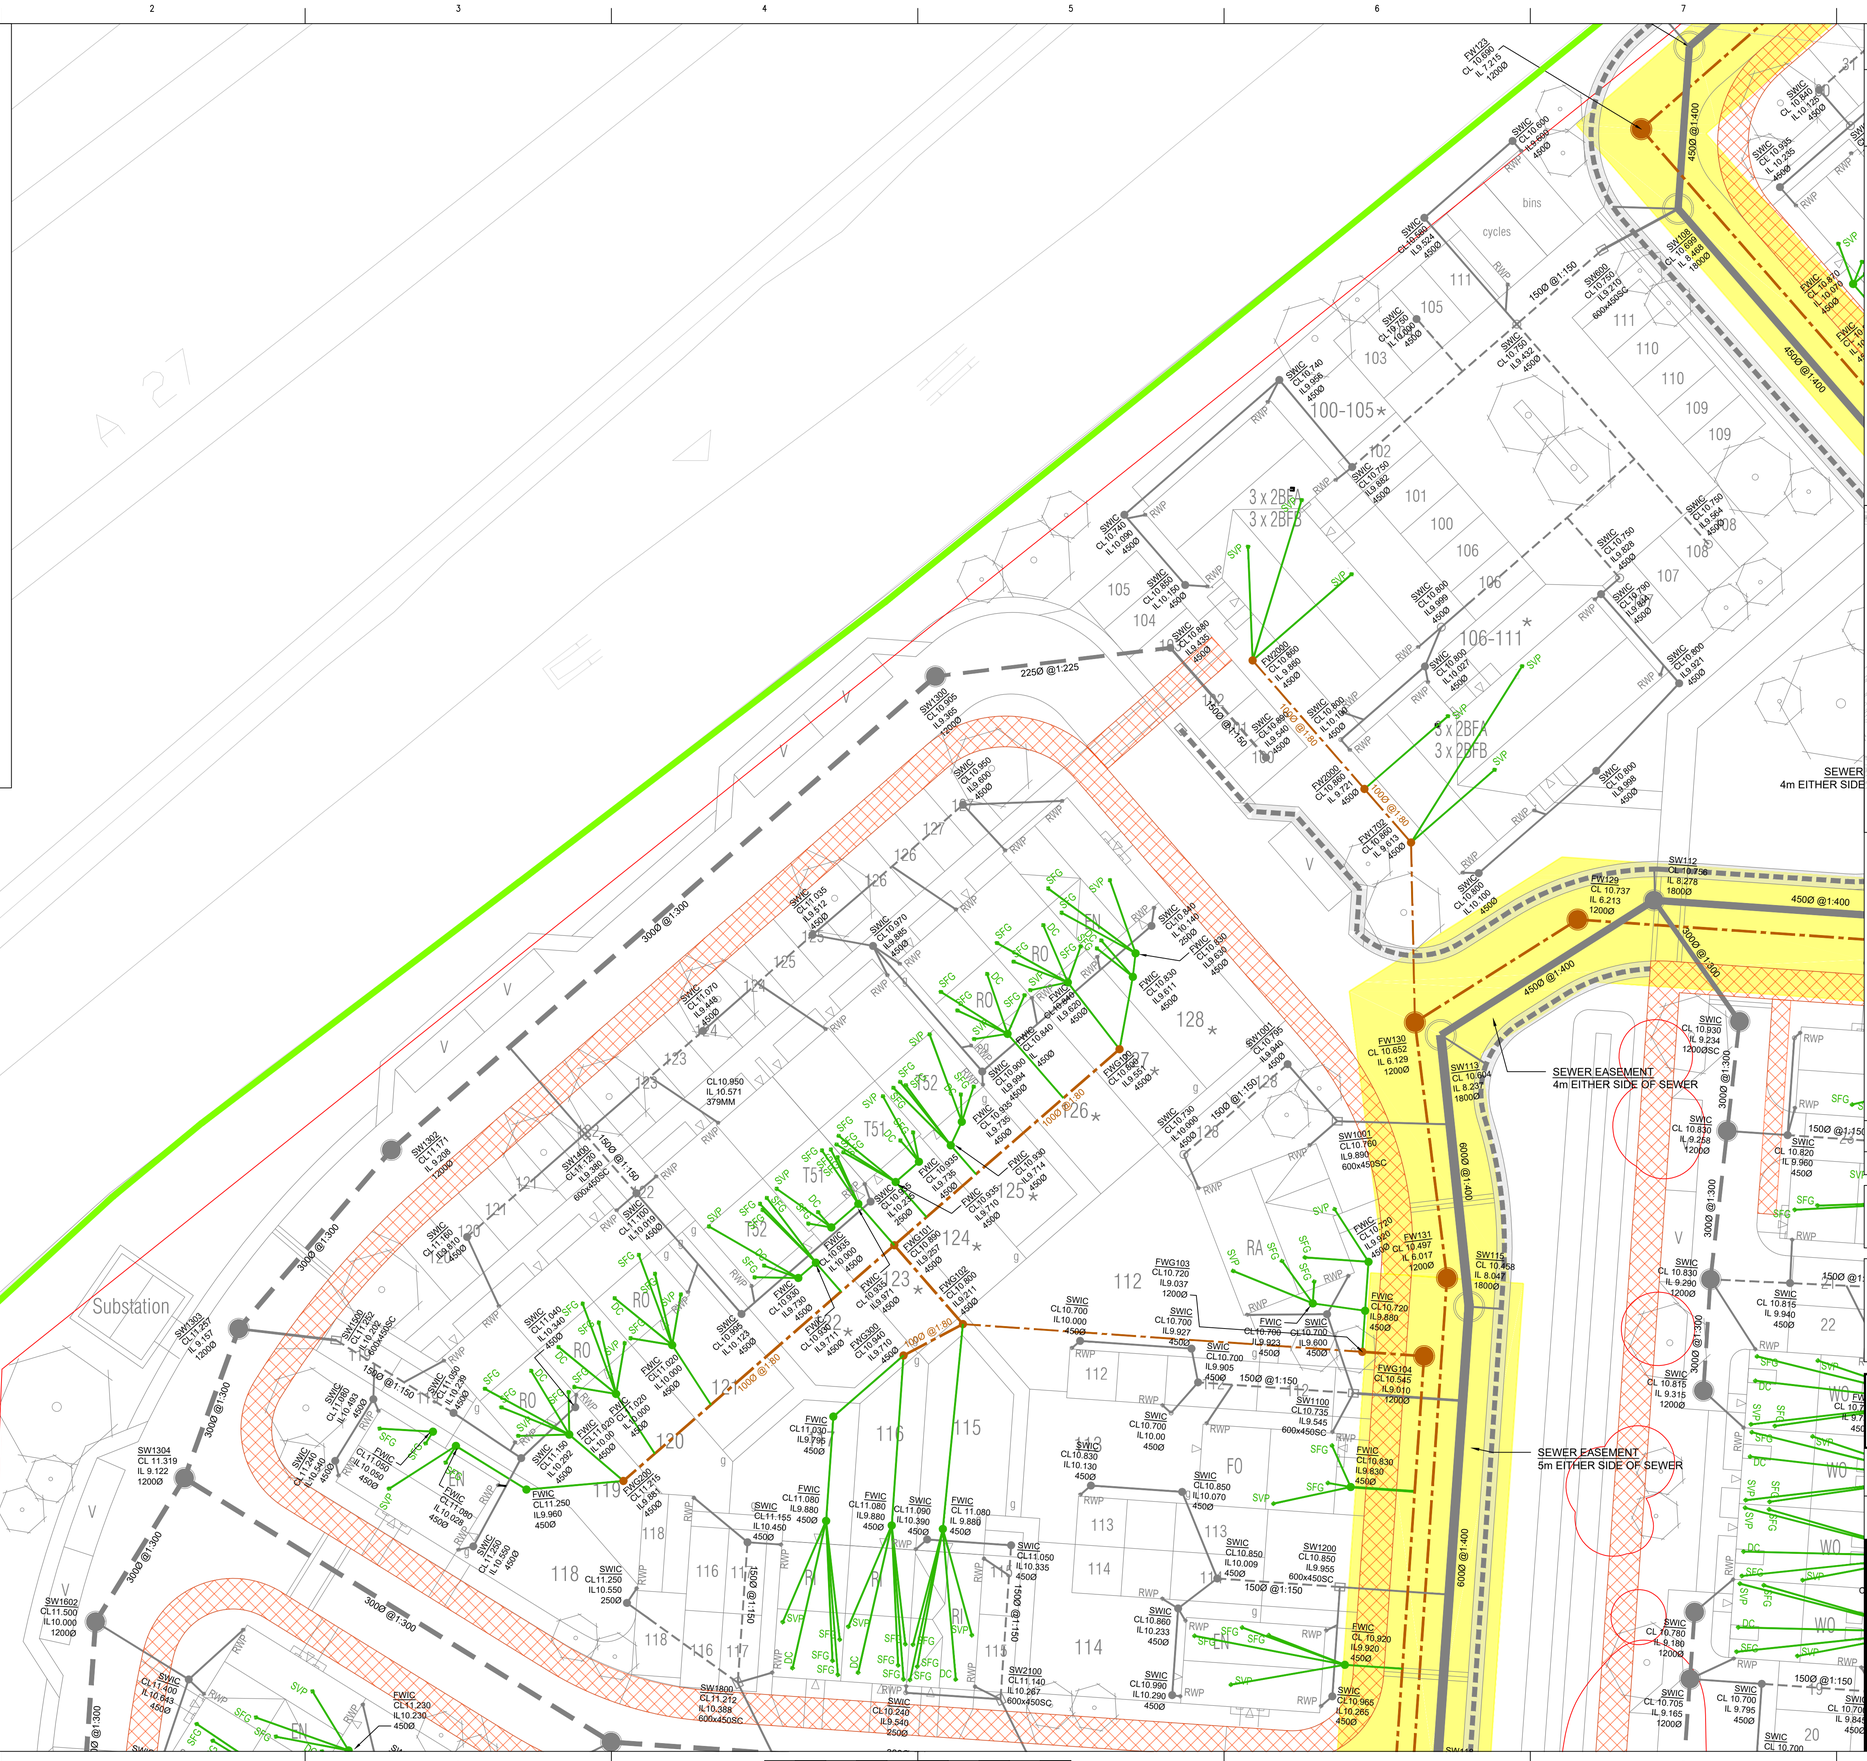

1012052 A1

Based on.

Architects Drg No.	Rev
Structural Drg No.	Rev
Survey Drg No.	Rev
Other Drg No.	Rev
Other Drg No.	Rev

Notes

1. THIS DRAWING SHALL BE READ IN CONJUNCTION WITH ALL RELEVANT ARCHITECTURAL, STRUCTURAL AND ENGINEERING SERVICES DRAWINGS, SPECIFICATIONS, SCHEDULES AND PROJECT SPECIFIC DOCUMENTS.
2. ALL DIMENSIONS IN mm UNLESS OTHERWISE STATED.
3. DO NOT SCALE FROM THIS DRAWING.
4. ALL ADOPTABLE FOUL WATER SEWERS 150Ø LAID @ 1:150 UNLESS OTHERWISE NOTED.

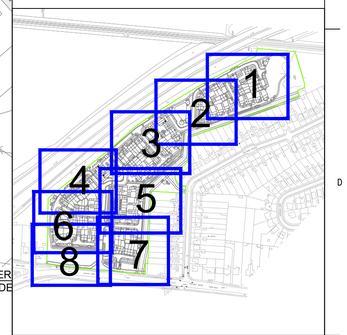

Issue	Date	Description	By	Chkd	Verfd
-	27/04/18	ISSUED FOR S104 TECHNICAL APPROVAL	SJ	SP	SP

Project
SAXON FIELDS
HAVANT ROAD, EMSWORTH

Client
BARRATT HOMES

Architect
COOPER BAILLIE

Title
S104 DRAINAGE
SHEET 4 OF 8

Drawing No.	Drawing Status
CLXX(52)2204	S2 - ISSUED FOR INFORMATION
Job No.	**Scale**
1012052	1:200 @ A1

CUNDALL
One Carter Lane
London, EC4V 5ER
Telephone: +44 (0)20 7438 1600
Website: www.cundall.com

True scale at 1:1