




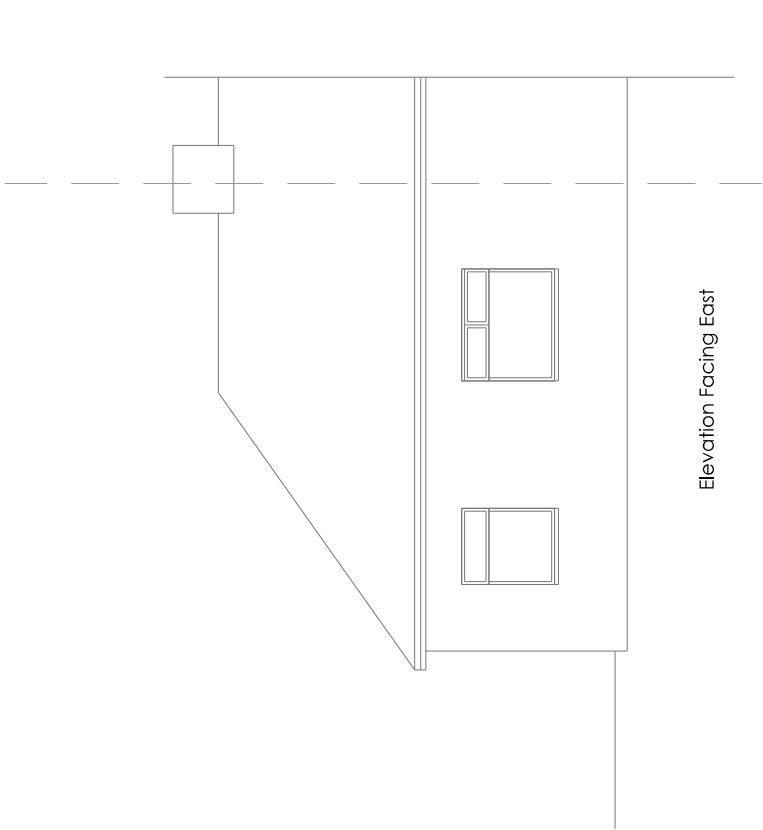


Elevation Facing East

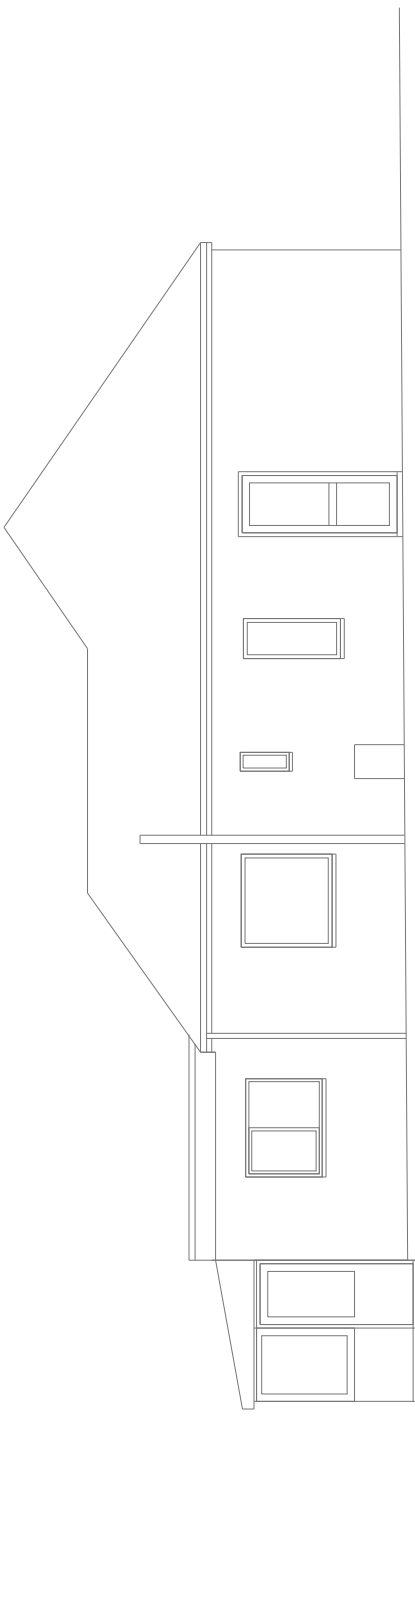

Elevation Facing South

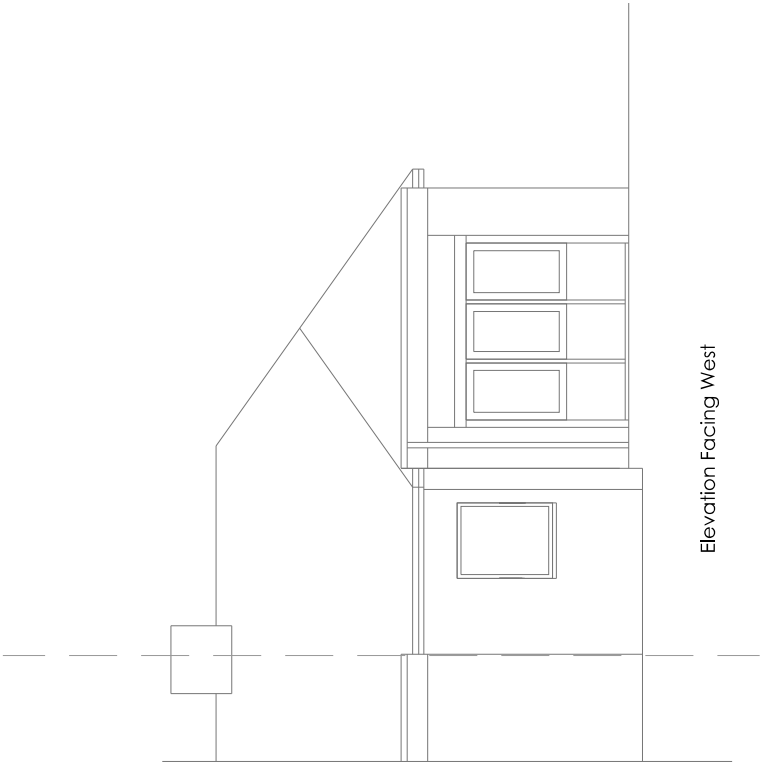

Elevation Facing West

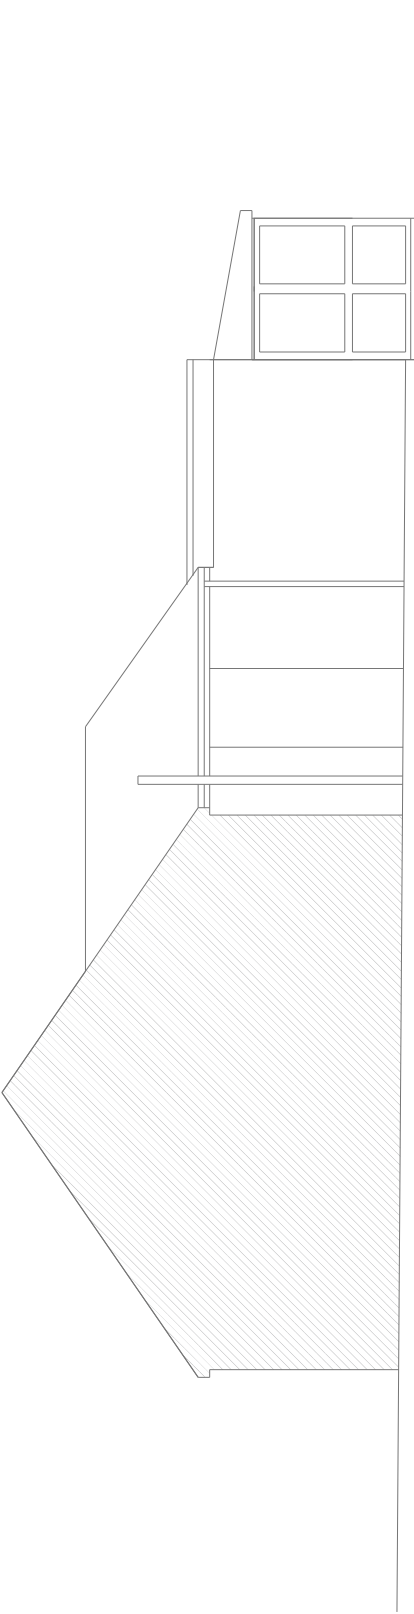

Elevation Facing North



© this drawing is the copyright of look. design + build [Ldb]. Ldb design responsibility is limited to the design of the permanent works as finally constructed by Ldb as part of the design + build service.

PROJECT TITLE	
Proposed Development at 49 Fir Copse Road Waterlooville	

DRAWING TITLE		No	REVISION	DATE			
Existing Elevations							
STATUS	Planning Application						
SCALE	1:100 @ A3						
DRAWN BY	JLB						
DATE	20.08.2018						
DRAWING NO	PA-292-03						