


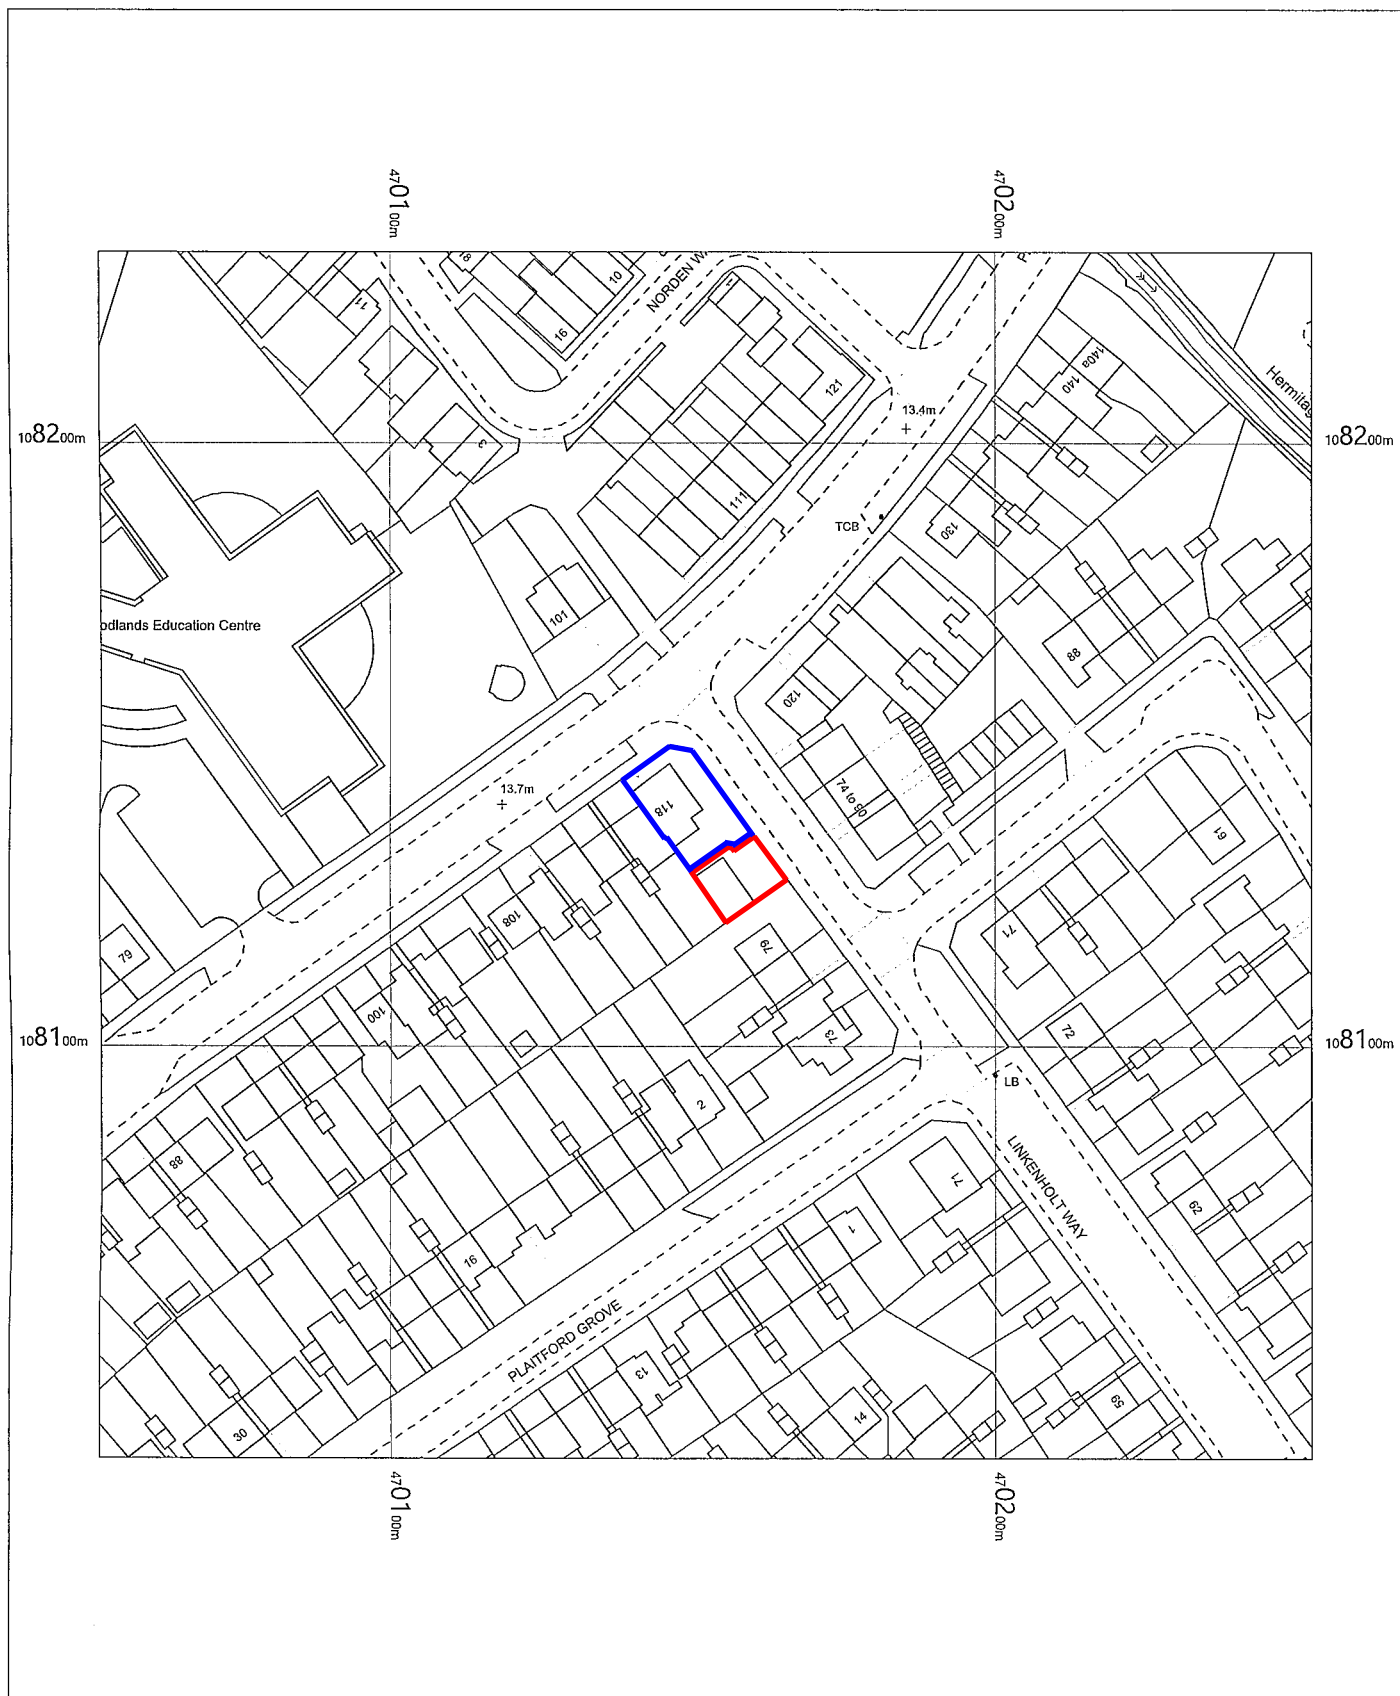

118 Parkhouse Farm Way,
Havant,
Hampshire
PO9 4AN

OS MasterMap 1250/2500/10000 scale
Wednesday, December 12, 2018, ID: MPMBW-00764375
www.blackwellmapping.co.uk

1:1250 scale print at A4, Centre: 470152 E, 108132 N

©Crown Copyright Ordnance Survey. Licence no. 100041041



BLACKWELL'S
MAPPING SERVICES
PERSONAL & PROFESSIONAL MAPPING
www.blackwellmapping.co.uk

TEL: 0800 151 2612
maps@blackwell.co.uk