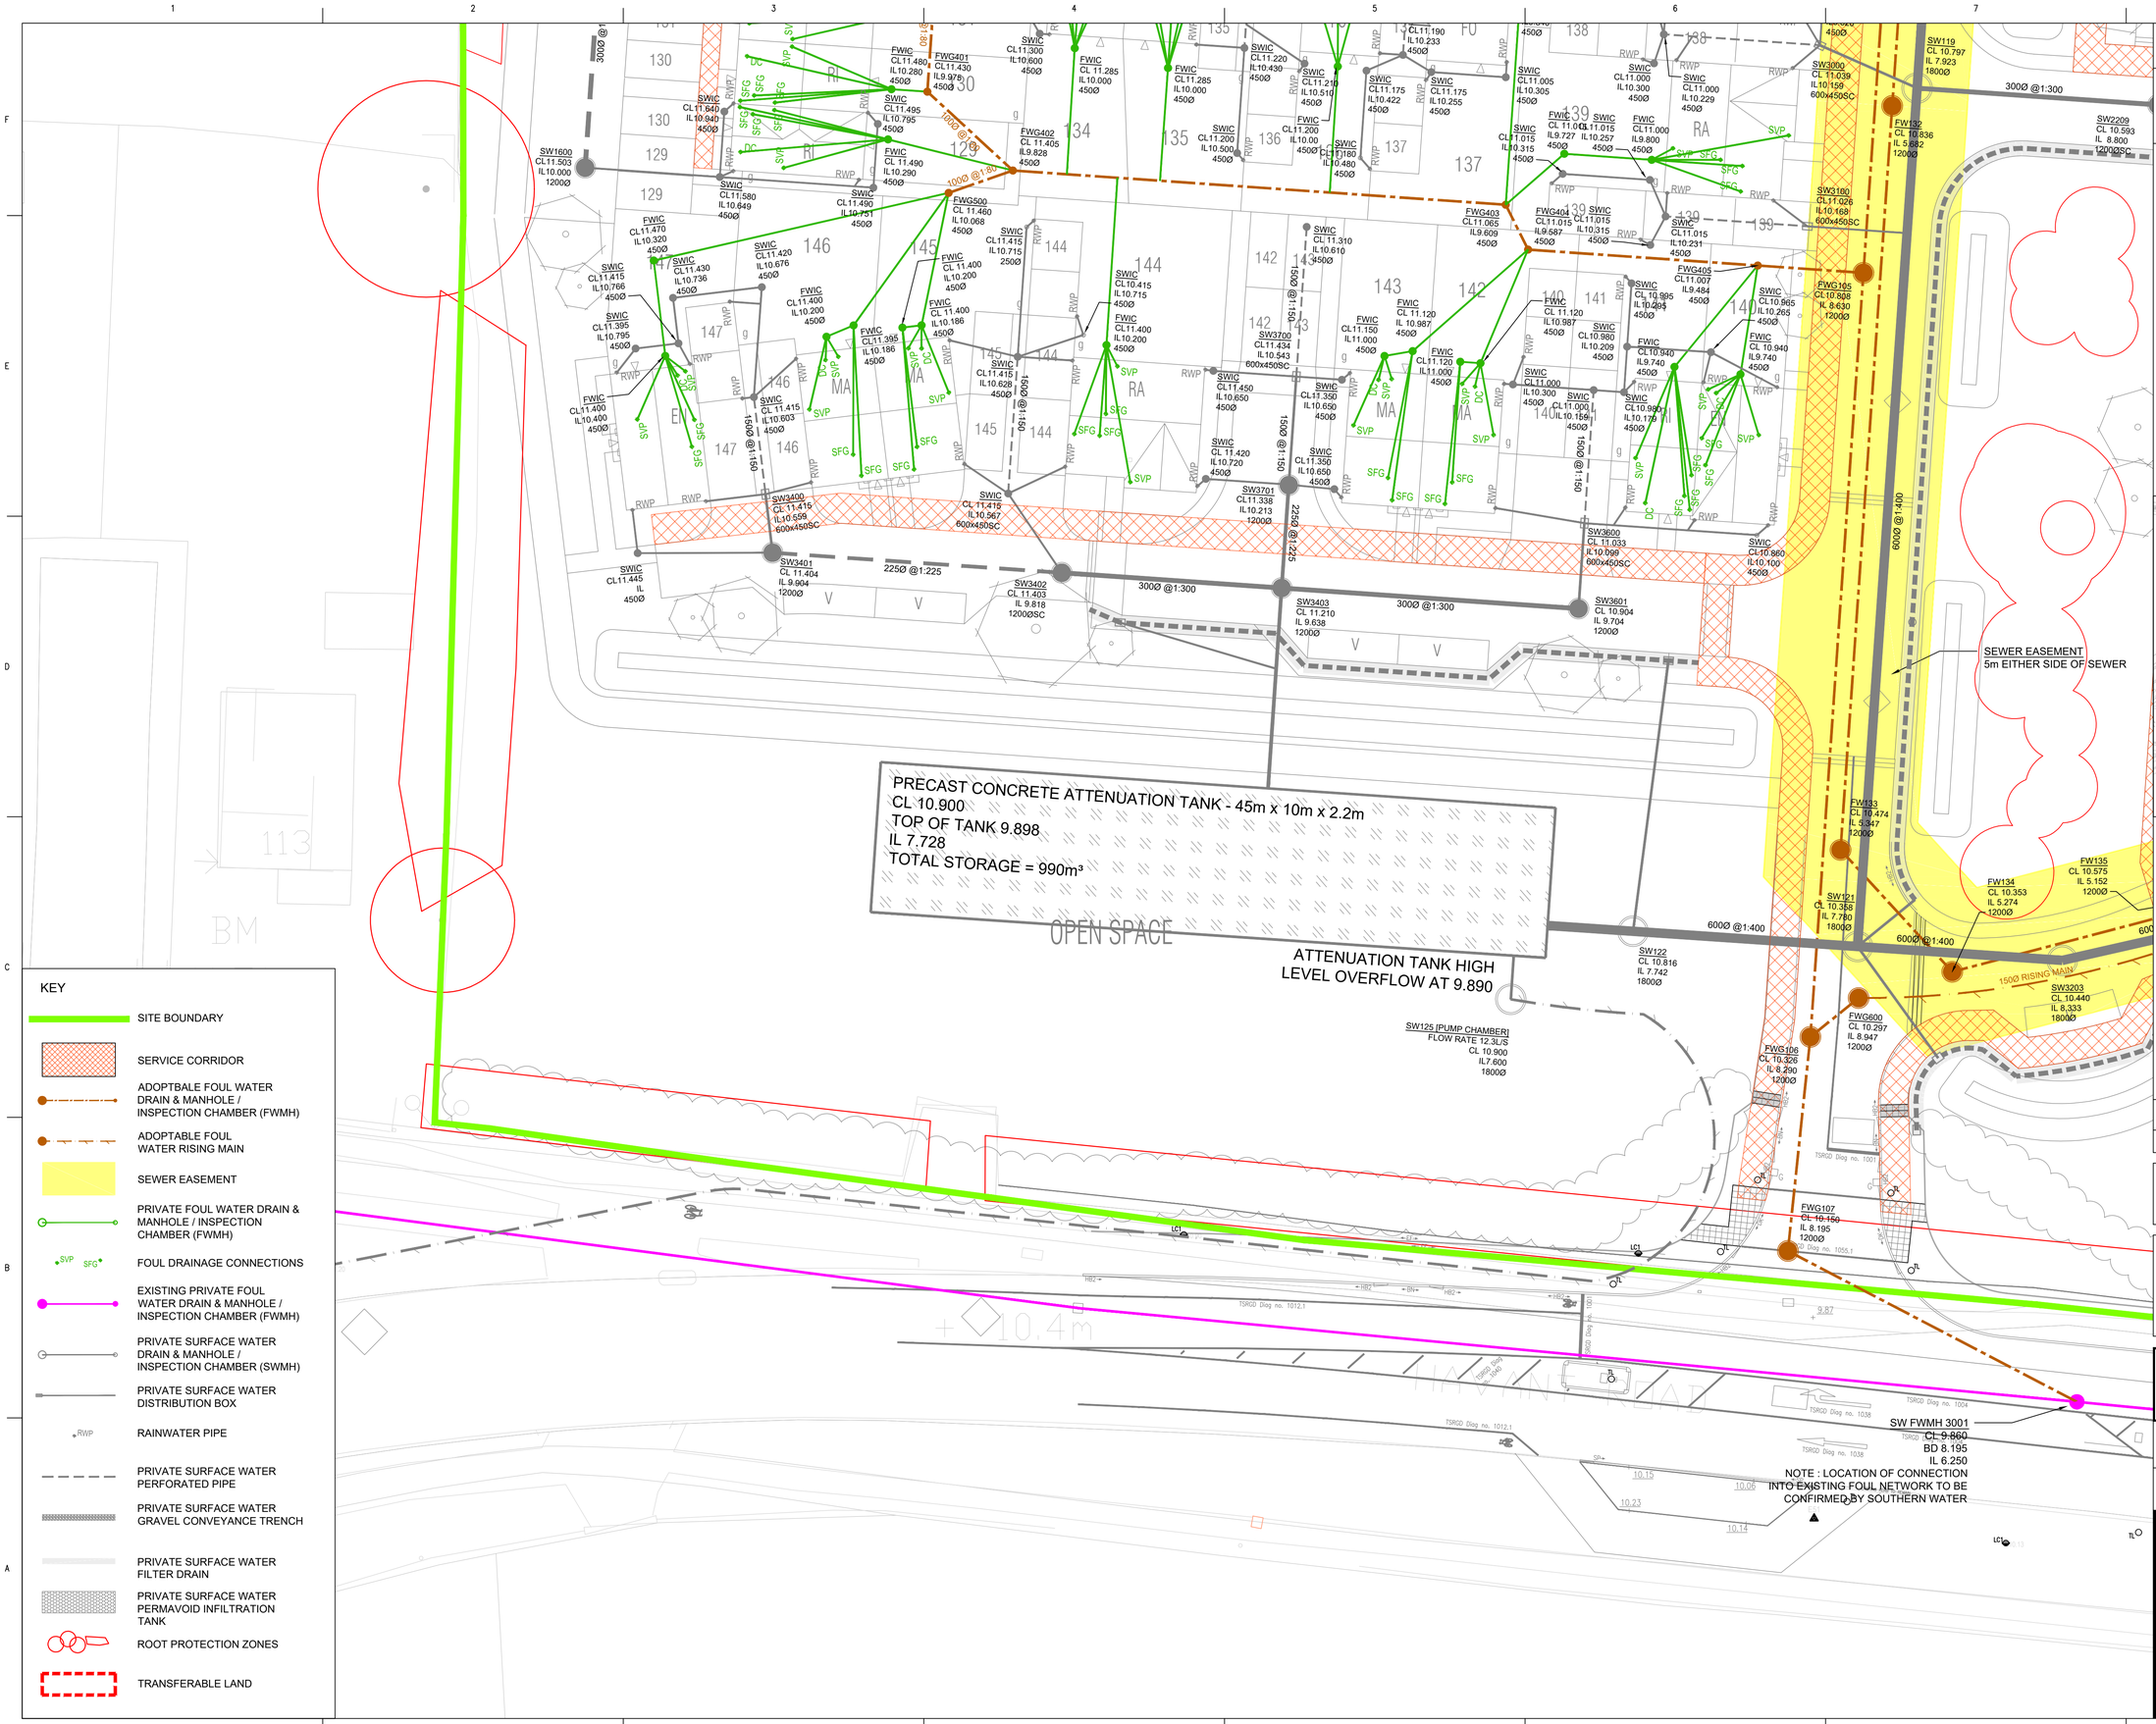

1012052 A1

Based on.

Architects Drg No.	Rev
Structural Drg No.	Rev
Survey Drg No.	Rev
Other Drg No.	Rev
Other Drg No.	Rev

Notes

1. THIS DRAWING SHALL BE READ IN CONJUNCTION WITH ALL RELEVANT ARCHITECTURAL, STRUCTURAL AND ENGINEERING SERVICES DRAWINGS, SPECIFICATIONS, SCHEDULES AND PROJECT SPECIFIC DOCUMENTS.
2. ALL DIMENSIONS IN mm UNLESS OTHERWISE STATED.
3. DO NOT SCALE FROM THIS DRAWING.
4. ALL ADOPTABLE FOUL WATER SEWERS 150Ø LAID @ 1:150 UNLESS OTHERWISE NOTED.

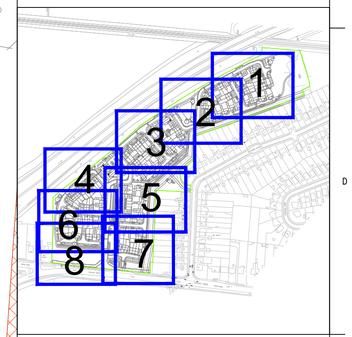

Issue	Date	Description	By	Chkd	Verfd
-	27/04/18	ISSUED FOR S104 TECHNICAL APPROVAL	SJ	SP	SP

Project
SAXON FIELDS
HAVANT ROAD, EMSWORTH

Client
BARRATT HOMES

Architect
COOPER BAILLIE

Title
S104 DRAINAGE
SHEET 8 OF 8

Drawing No.	Drawing Status
CLXX(52)2208	S2 - ISSUED FOR INFORMATION
Job No.	**Scale**
1012052	1:200 @ A1

CUNDALL
One Carter Lane
London, EC4V 5ER
Telephone: +44 (0)20 7438 1600
Website: www.cundall.com

True scale at 1:1