


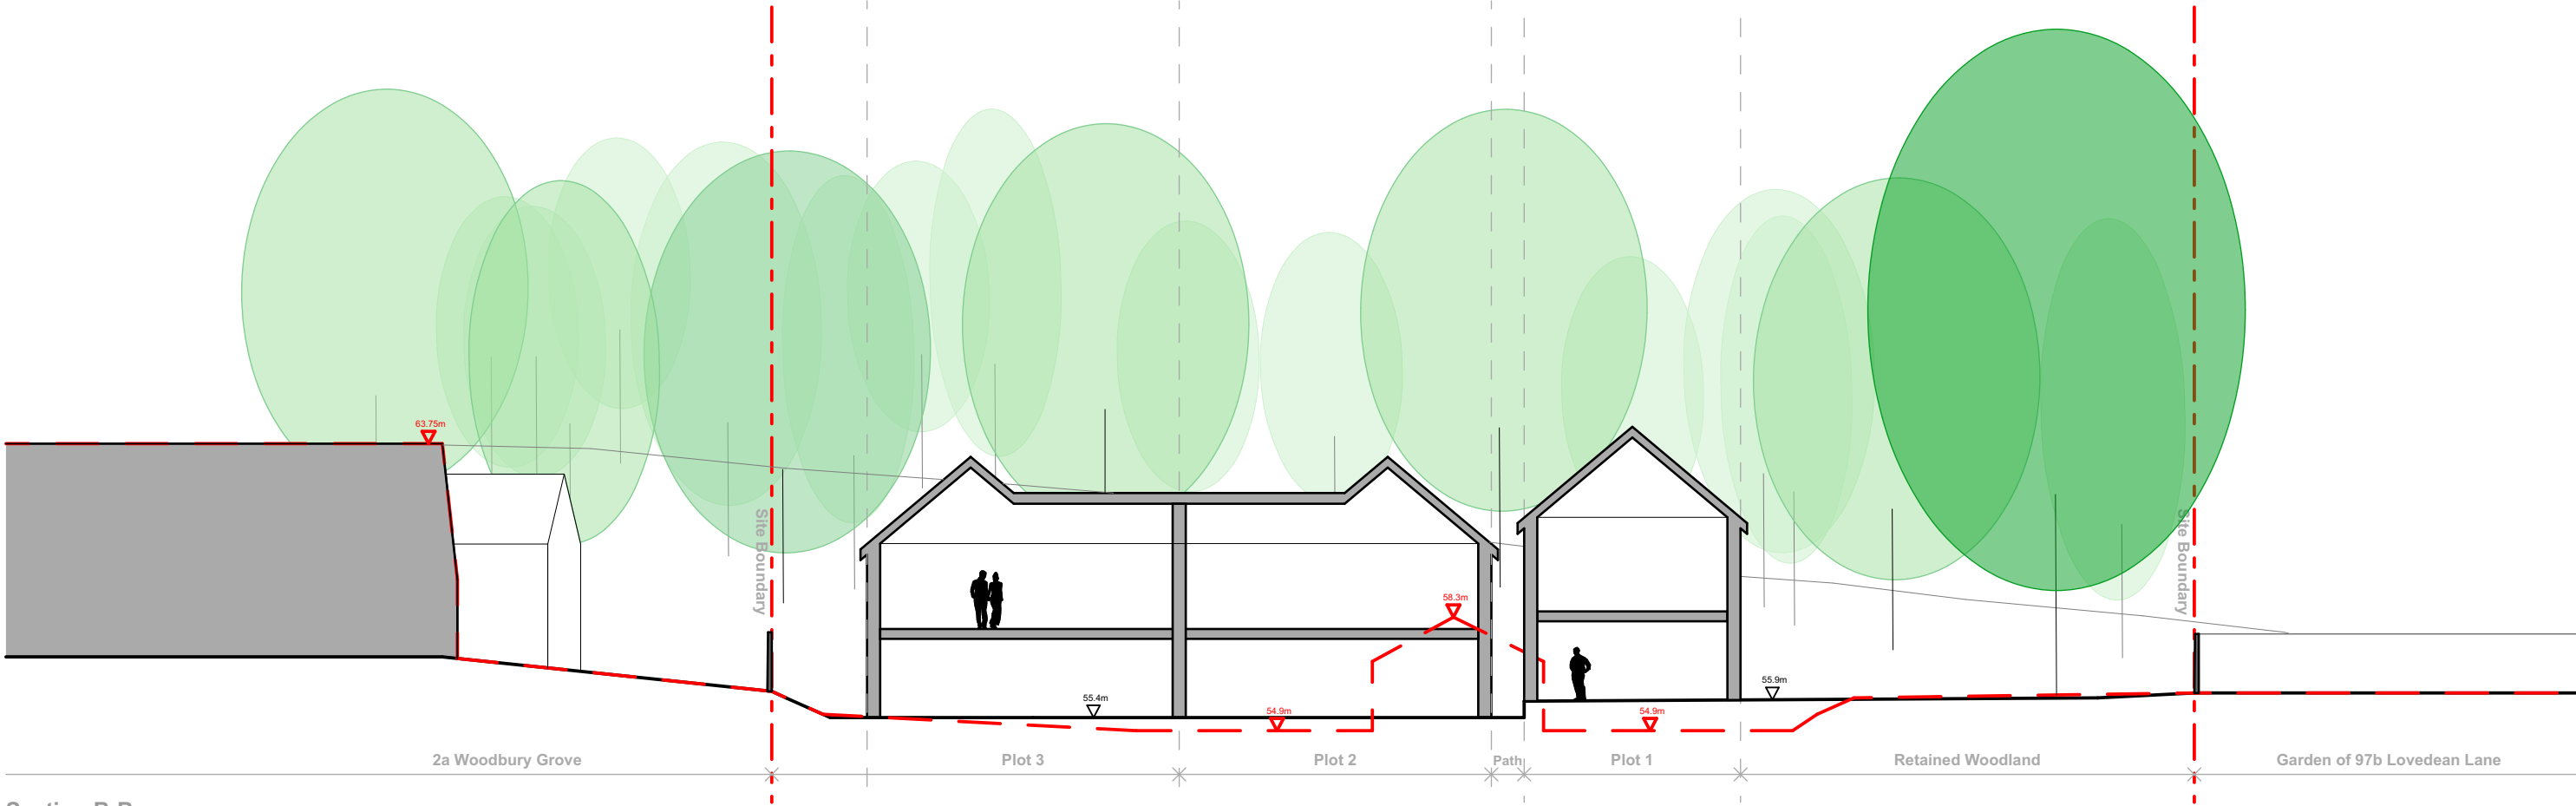

Section B-B

- Existing Section
- Existing Level Height
- Proposed Level Height

Revisions	Date	Description	Approved
-----------	------	-------------	----------



National
Regional
Property
Group

Project Title
Lovedean Lane
Document Title
Proposed Site Section (North,
South)
Drawing Scale / Sheet Size
1:200 @ A3
Drawing Status
For Planning

Date
Feb 2019
Drawn by / Checked by
WT / CK
Client:
National & Regional
Drawing Number / Revision
18.065.212

HGP
ARCHITECTS
Furzehall Farm
Wickham Road, Fareham
Hampshire, PO16 7JH
01329 283225
email@hgp-architects.co.uk