


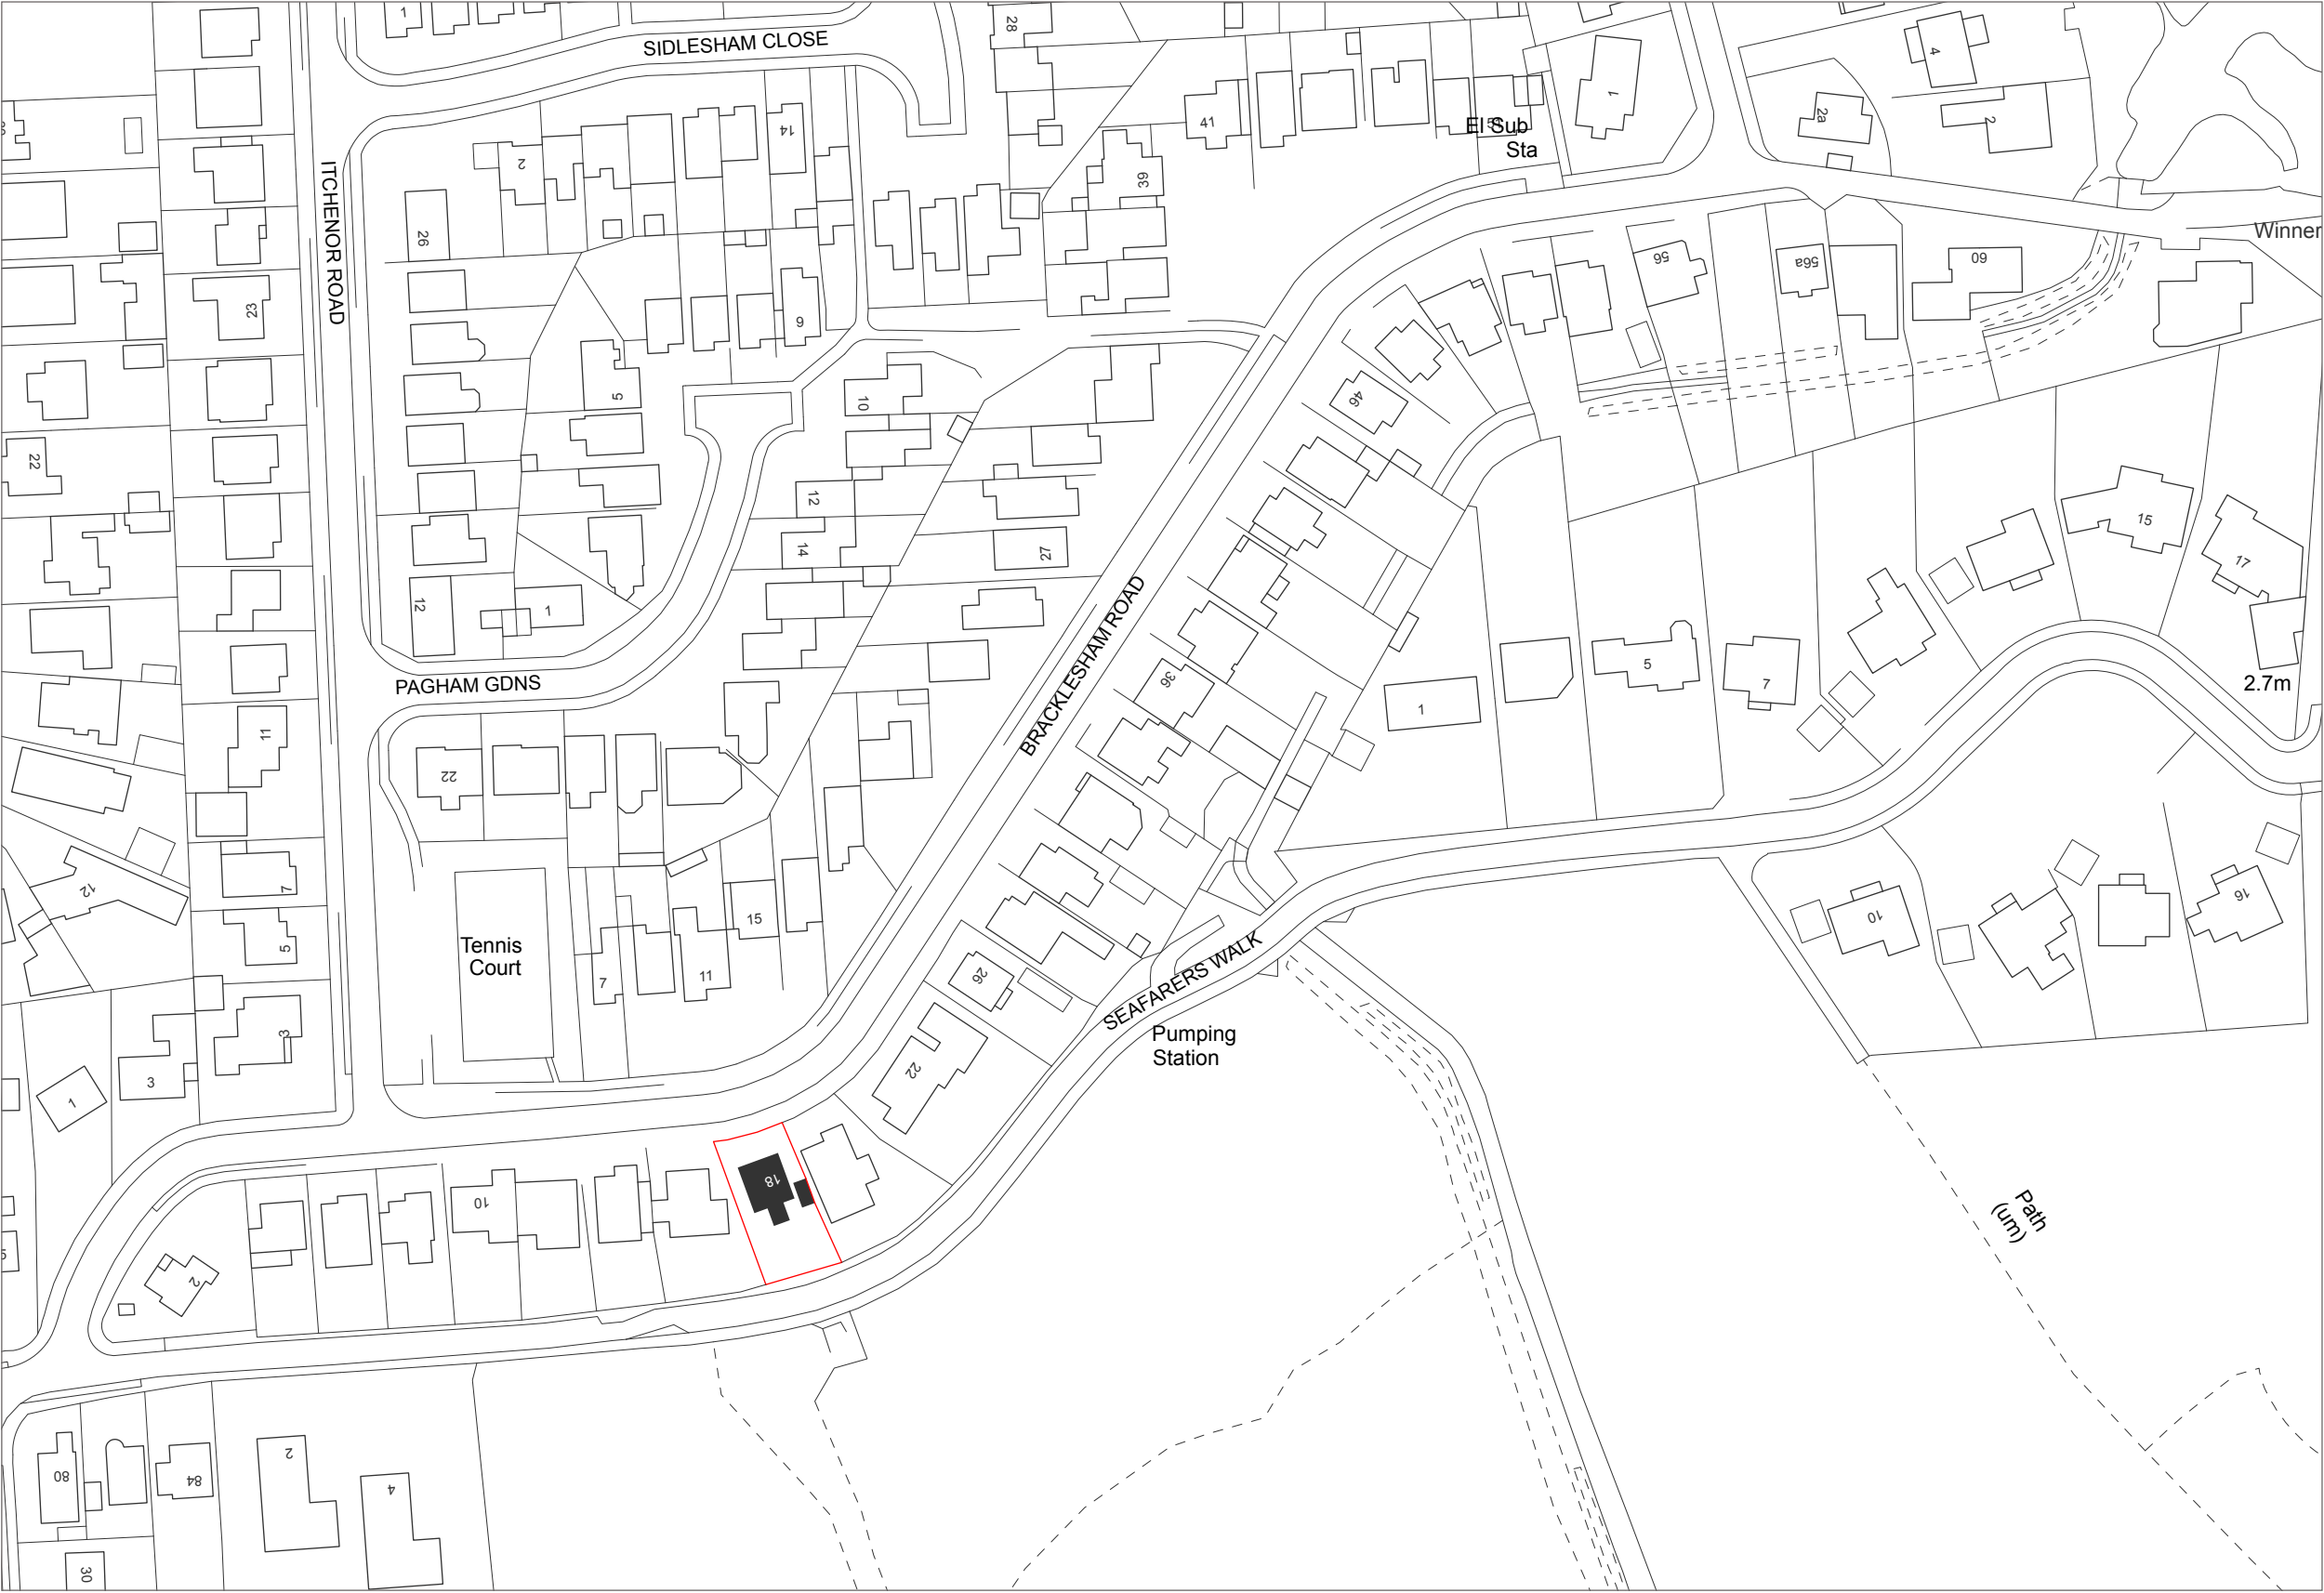

Notes:

Bracklesham Road
Planning
14/11/18

Drawing Title
Location Plan

Scale
1:1250 @ A3