

7 Selsmore Avenue | Hayling Island | PO11 9PB


RBA Architects Limited for Prestige Homes South Limited



1. Plot 1 - East
scale 1 : 100




2. Plot 1 - South
scale 1 : 100

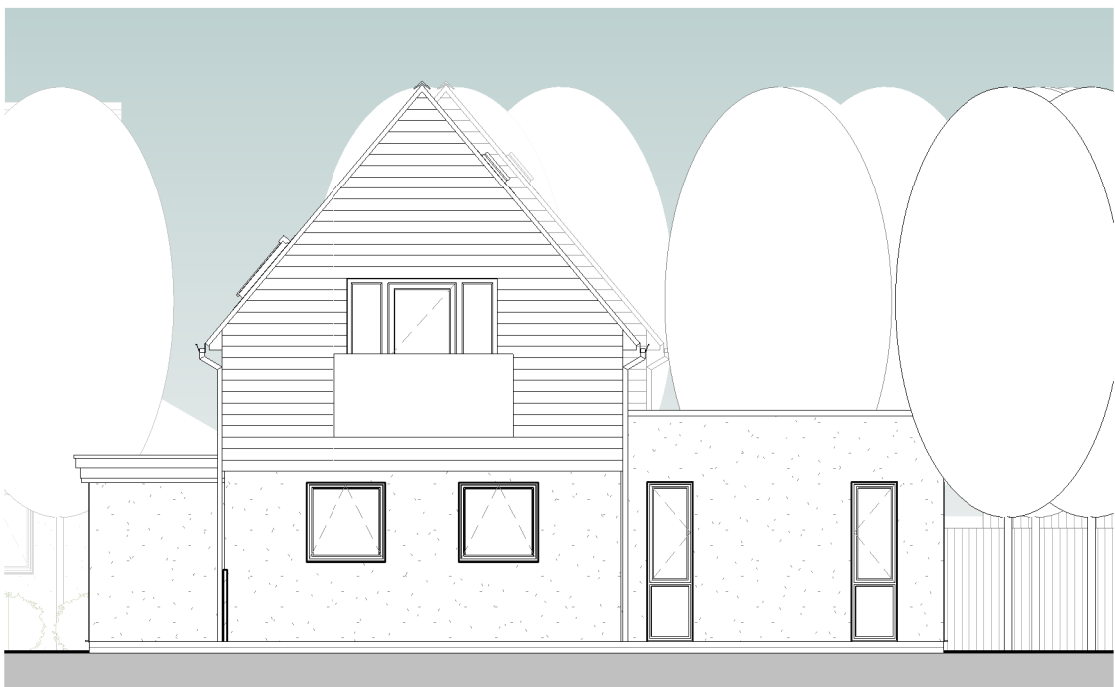


3. Plot 1 - West
scale 1 : 100



4. Plot 1 - North
scale 1 : 100

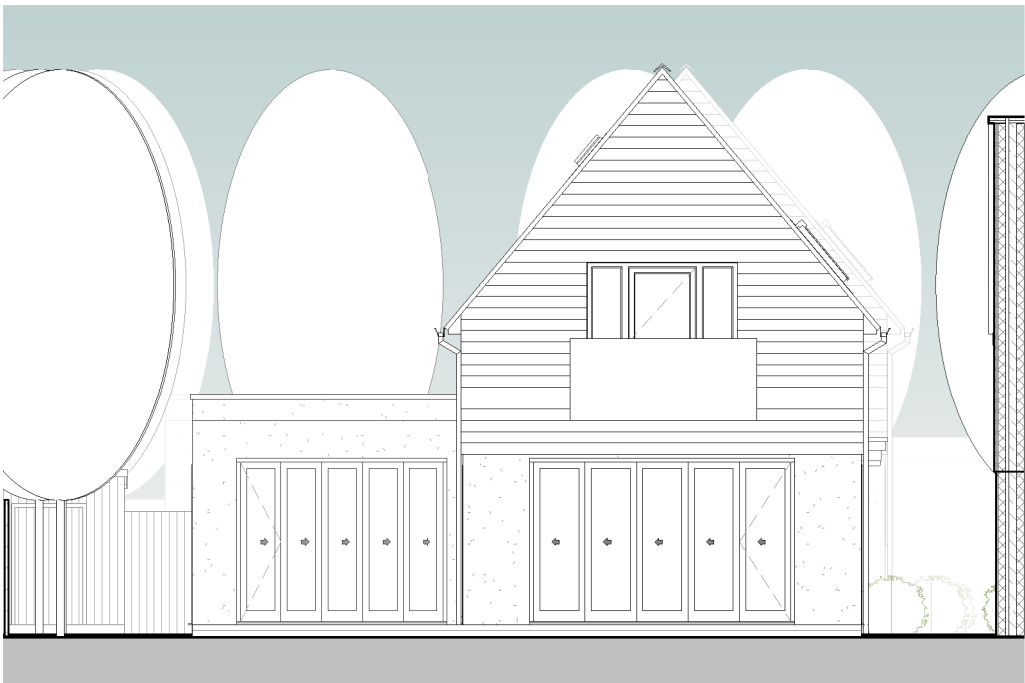


5. Plot 2 - East
scale 1 : 100

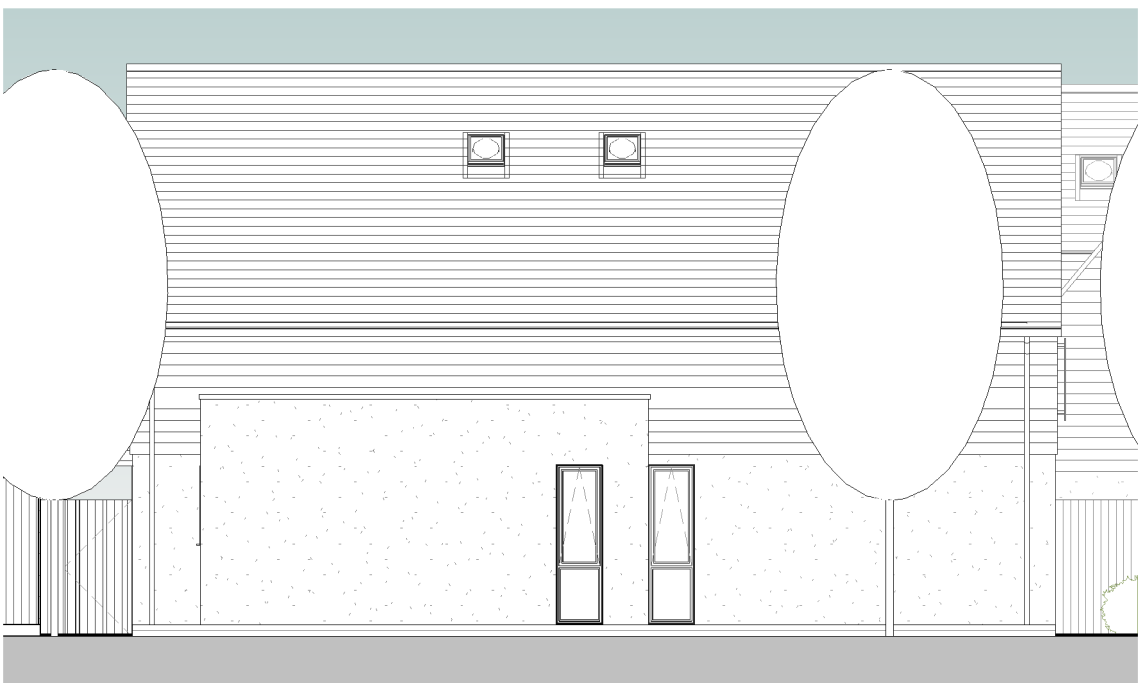

6. Plot 2 - South
scale 1 : 100



7. Plot 2 West
scale 1 : 100

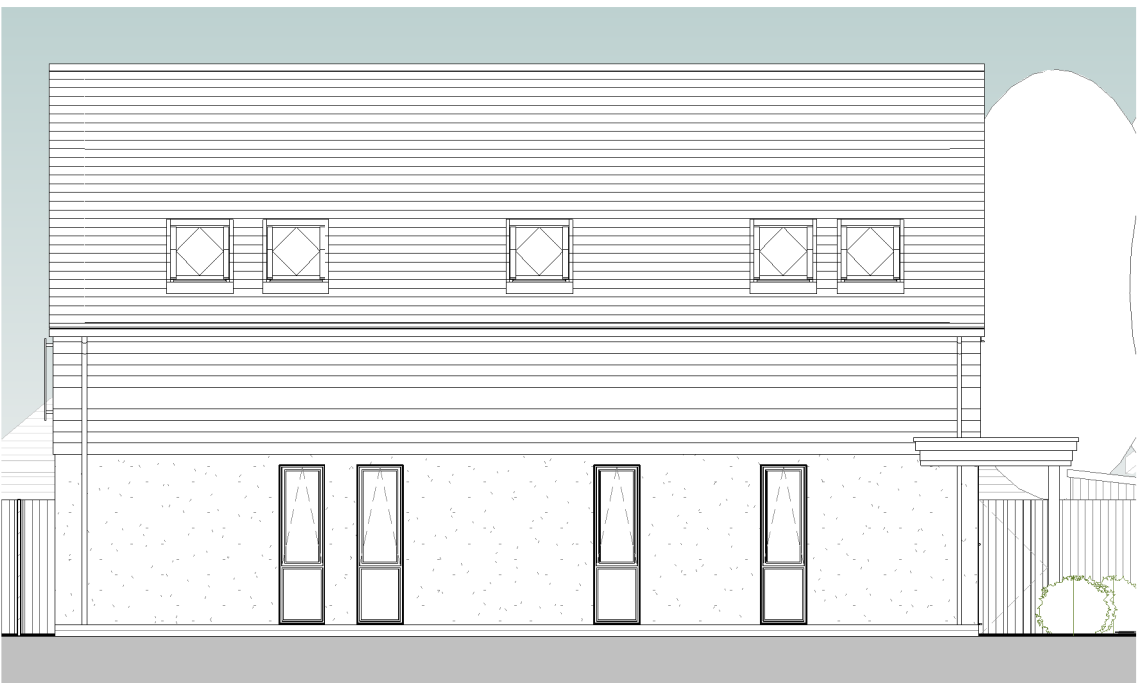


8. Plot 2 - North
scale 1 : 100



9. Plot 3 - East
scale 1 : 100




10. Plot 3 - South
scale 1 : 100

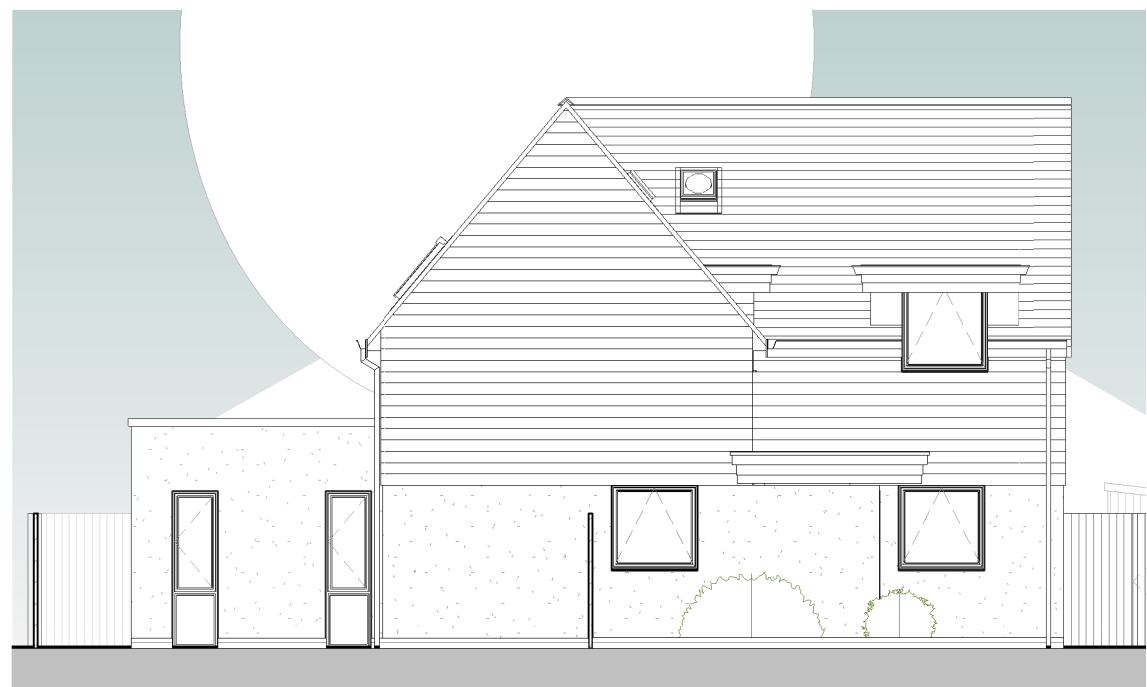


11. Plot 3 - West
scale 1 : 100



12. Plot 3 - North
scale 1 : 100

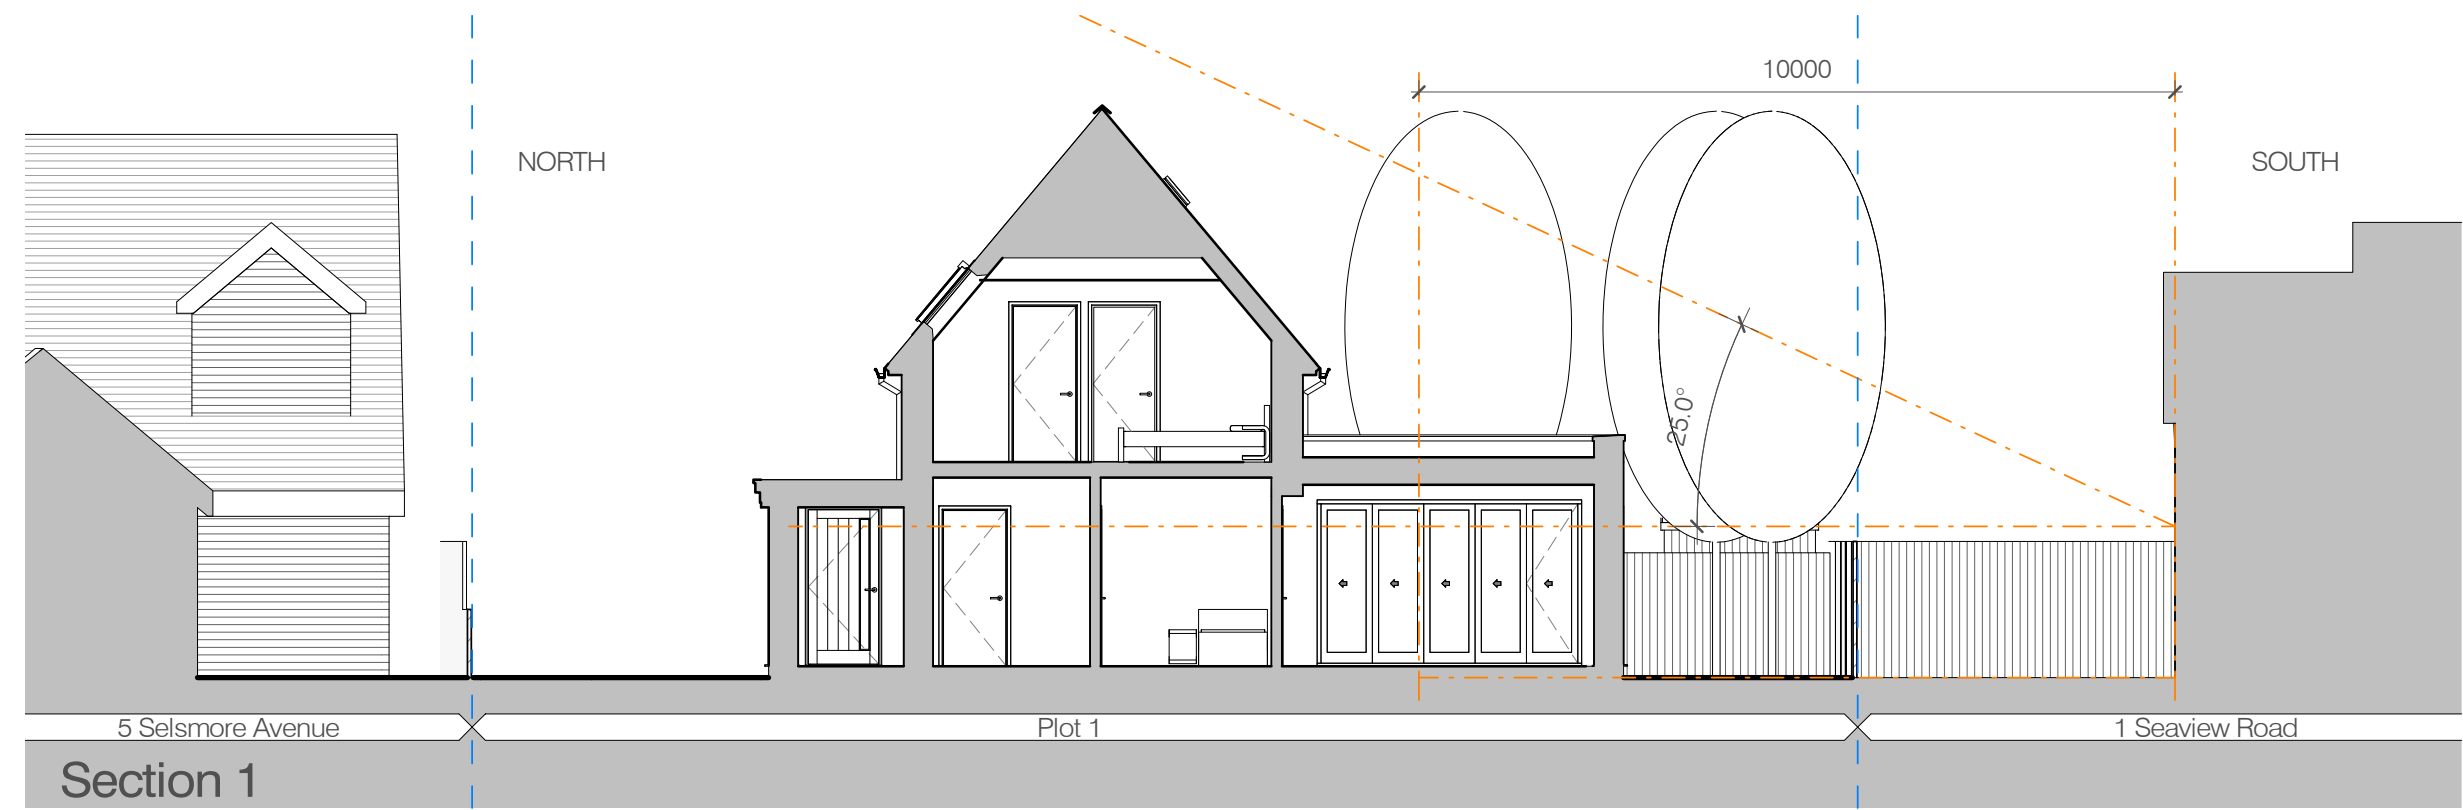


13. (Figure 5.2 Havant Borough Design Guide)
scale 1 : 100

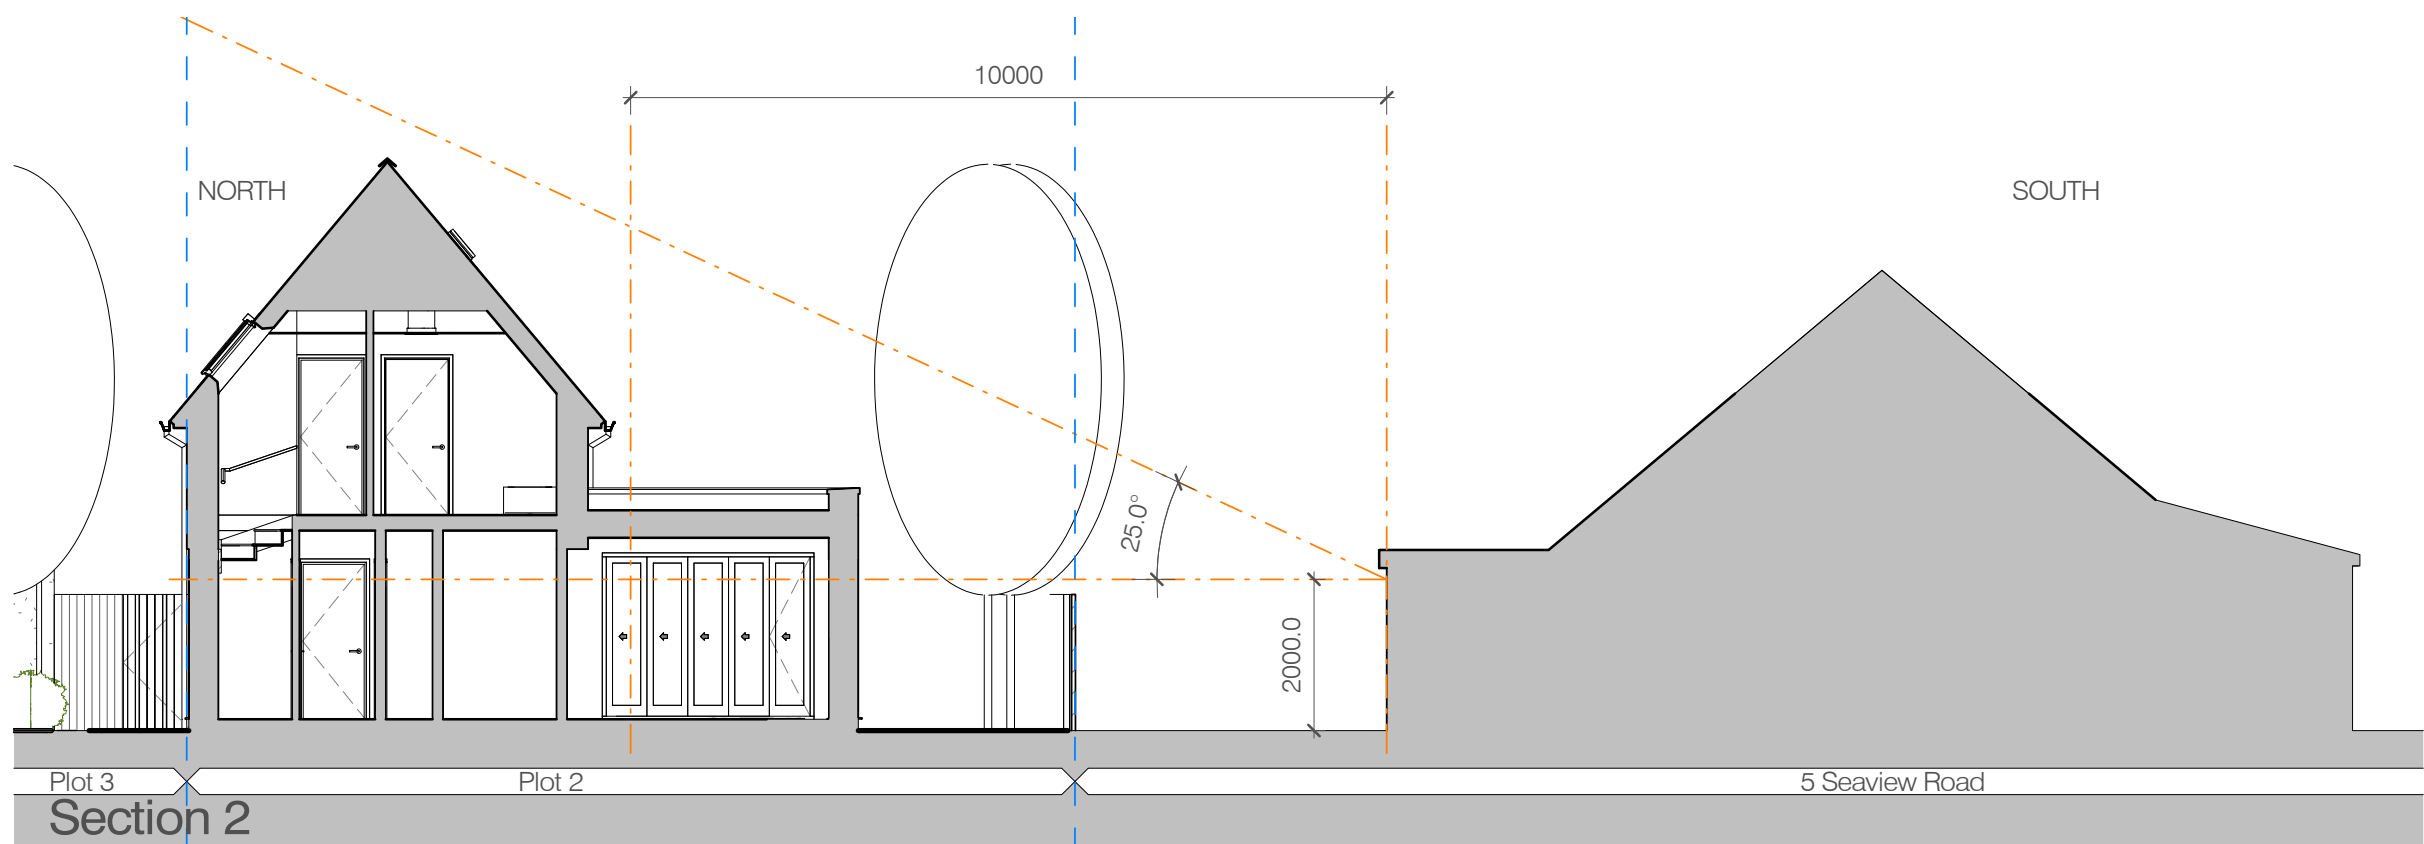

14. (Figure 5.2 Havant Borough Design Guide)
scale 1 : 100

notes

Permission is granted to scale from this drawing for the purposes of Local Authority Planning Approval only. Please verify that the information is correctly printed to scale by checking the control bar below.

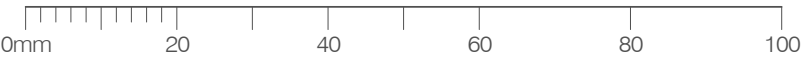

In all other circumstances DO NOT scale from this drawing, please contact this office for any additional information required. Contractors, Sub Contractors and Suppliers are to check all relevant dimensions and levels of site and building before commencing any shop drawings or building work.

RIBA



Chartered Practice

Ordnance Survey information is reproduced under Crown Copyright 2017 ©. All rights Reserved. Licence number 100020449.

This drawing is the copyright of RBA Ltd ©

This drawing must be read in conjunction with related RBA drawings as scheduled in the Drawing Register. This drawing must also be read in conjunction with the following consultants, specialists & sub - contractors drawings :

drawing number consultant name revision

Roof:
Fibrous cement slate - Grey
uPVC rainwater good - Black

Walls:
Horizontal Marley Eternit Cedral weatherboarding - CO5 Grey
White render

Doors/Windows: Grey aluminium

Entrance Doors: Timber

RevD3: Plot 3 revised	22.11.18	rjb	rdv
RevD2: Plot 3 revised	07.11.18	rjb	rdv
RevD1: Planning application	14.06.18	rjb	rdv
revisions	date	author	author
		QA level a	QA level b



rba architects limited
t: 07809 342 990
e: mail@rba-architects.co.uk
w: www.rba-architects.co.uk

project
Proposed Residential Development
7 Selsmore Avenue
Hayling Island
PO11 9PB

drawing
House Elevations
Site sections

scale	date	author	author
1 : 100	@ A1 06/07/18	RJB	RDV

job no	drawing no	rev
1710	2.202	D3

Revision Codes : P=Preliminary D=Design Stage T=Tender Issue C=Construction Issue