



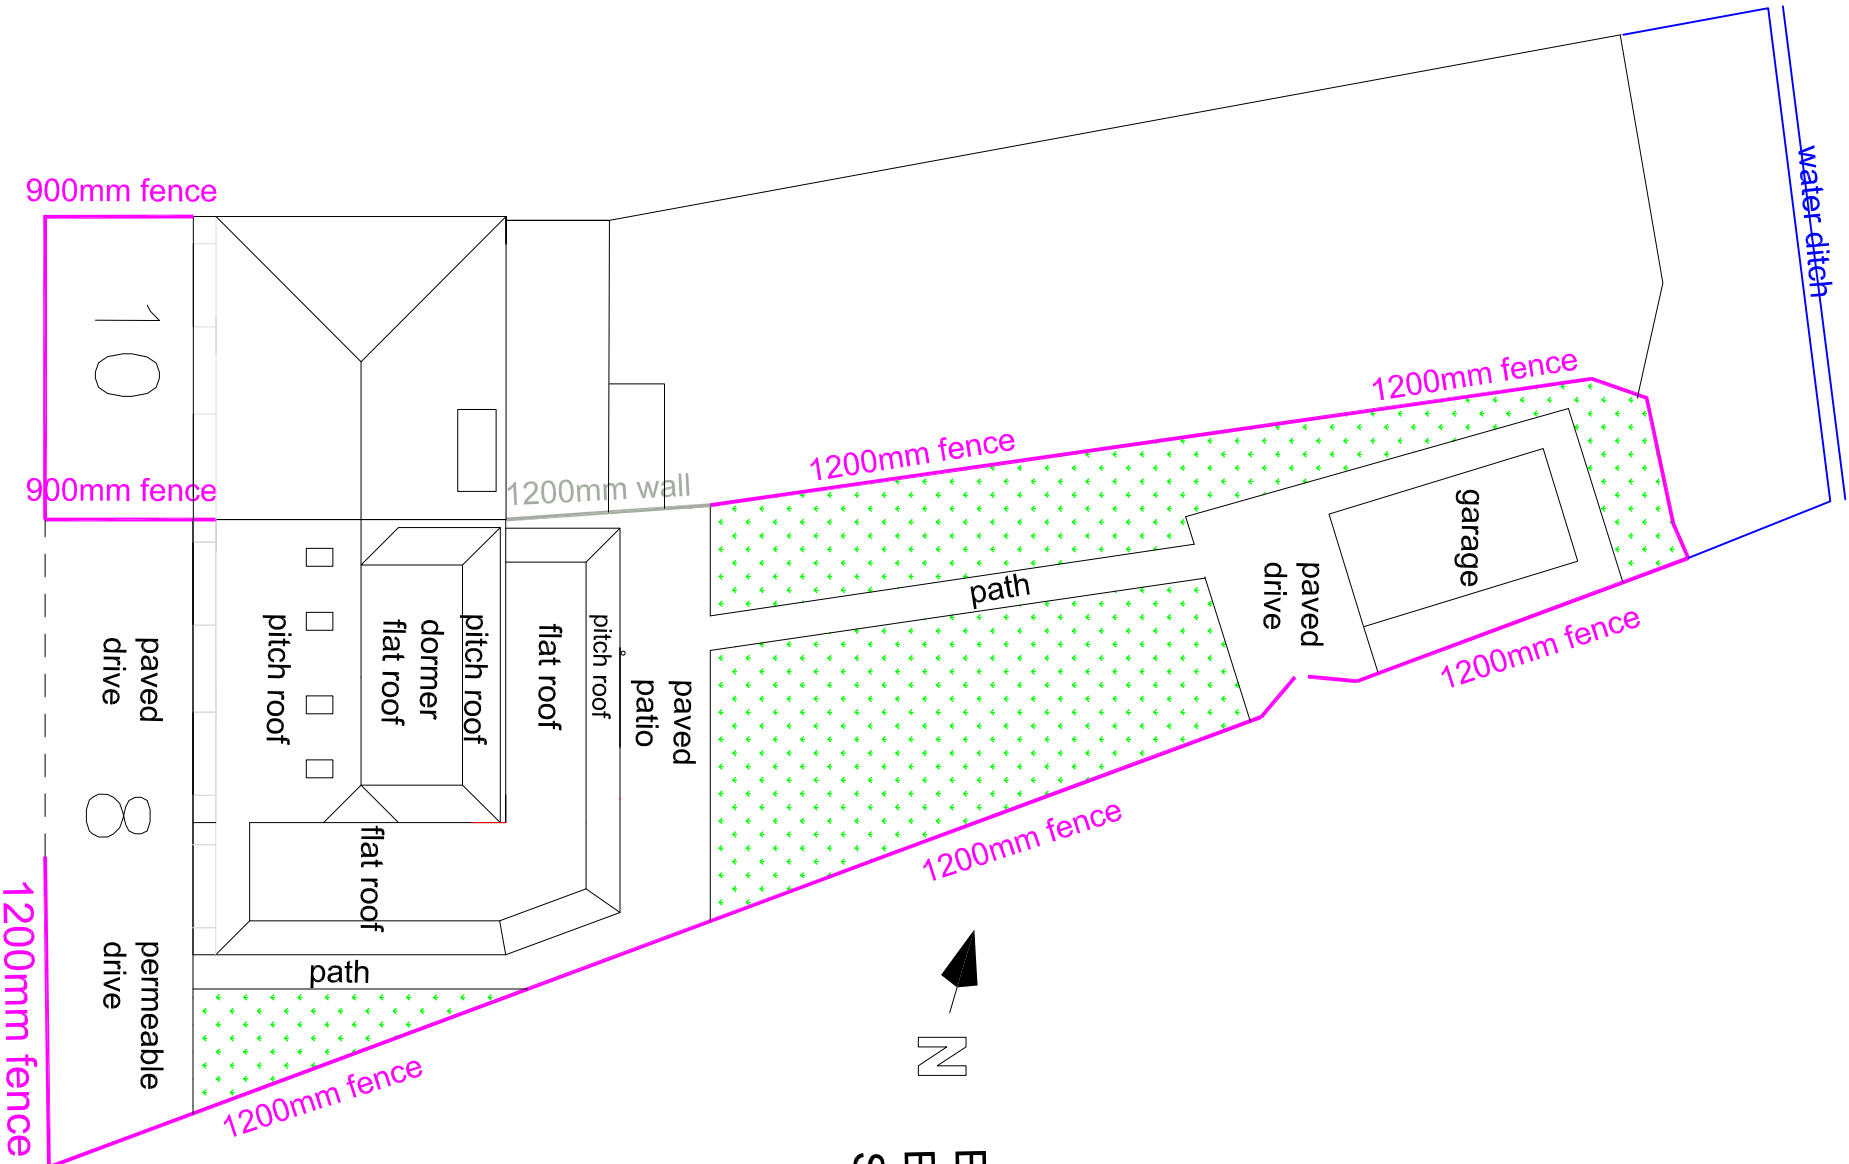

EXISTING
BLOCK PLAN
SCALE 1:200

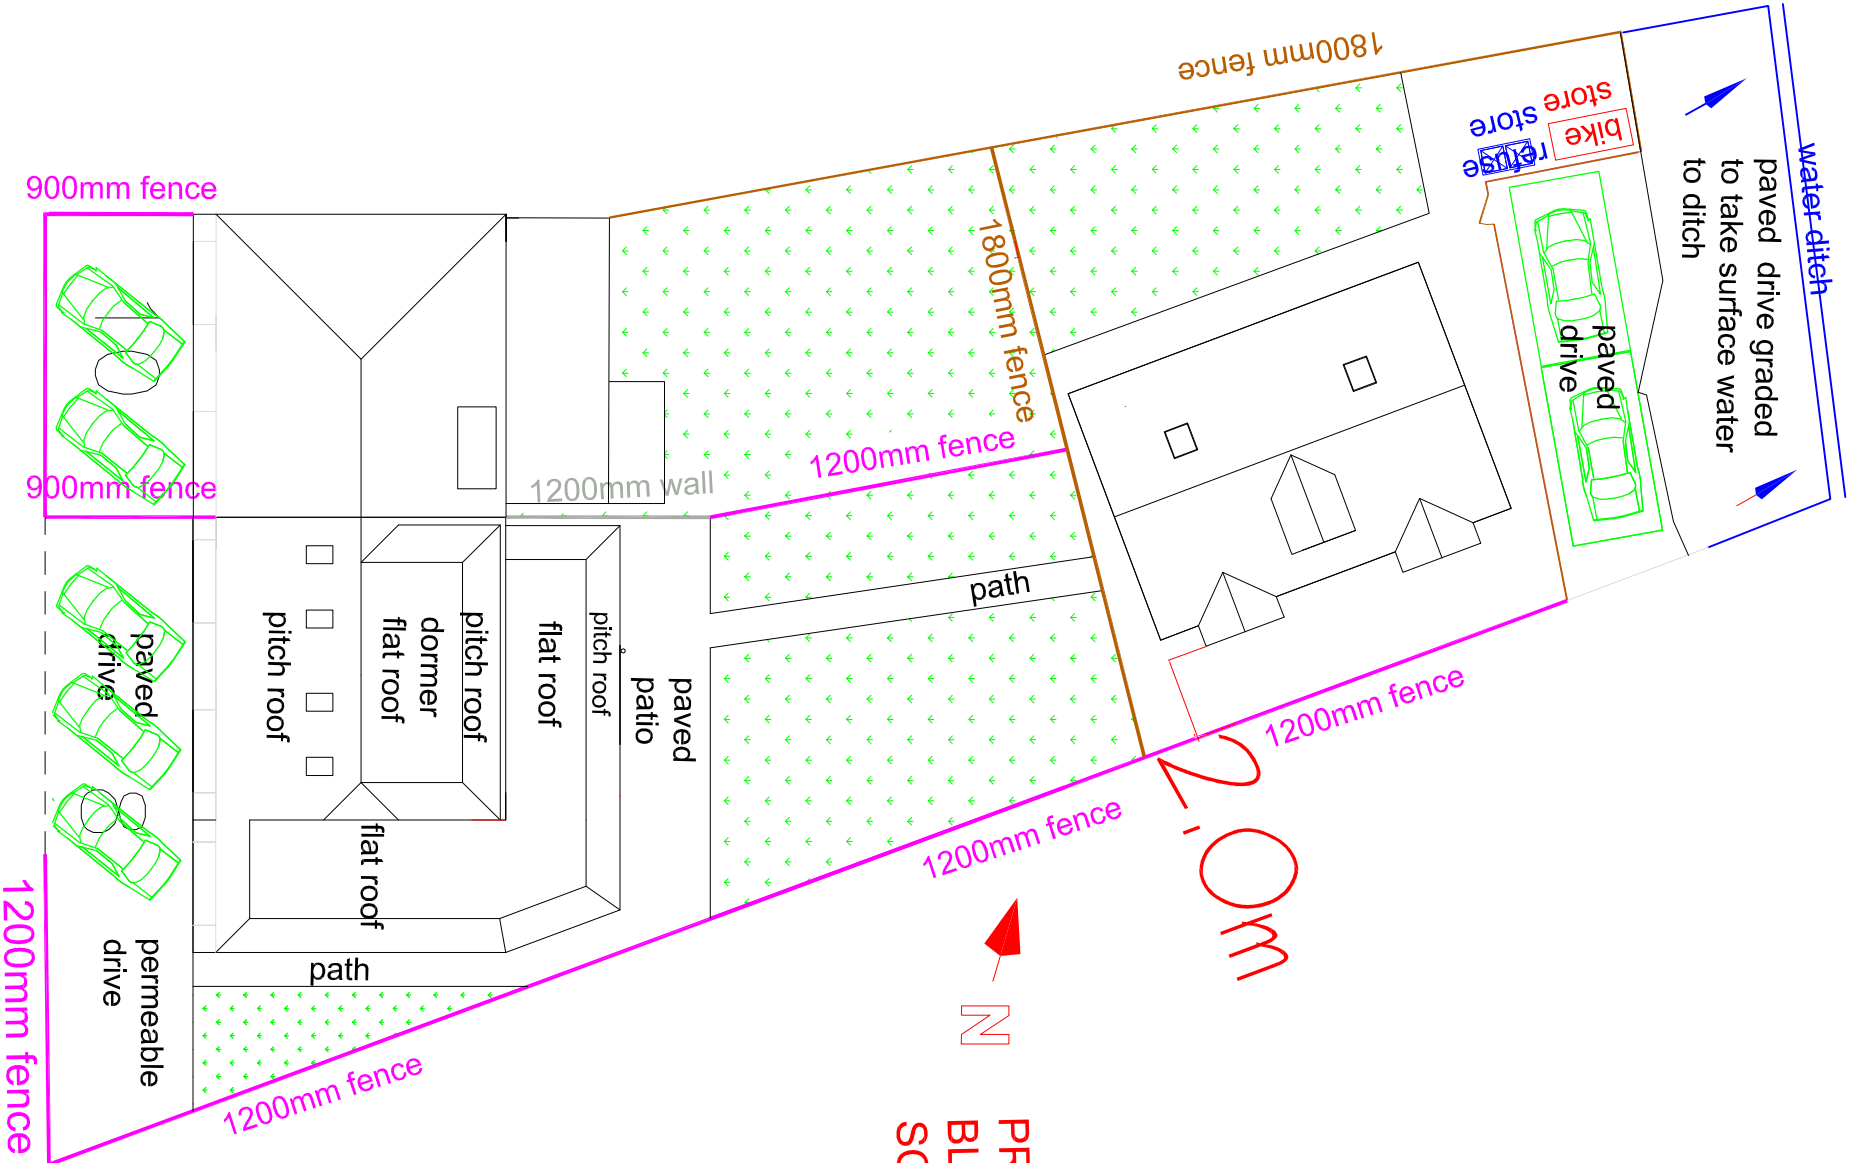

PROPOSED
BLOCK PLAN
SCALE 1:200

MR GIBBS 8 WESTBROOK GROVE PURBROOK PO7 5HX		DRAWING NUMBER: 102 (rev a)	DATE 11/12/18
TITLE: BLOCK PLAN		SCALE 1:200	