


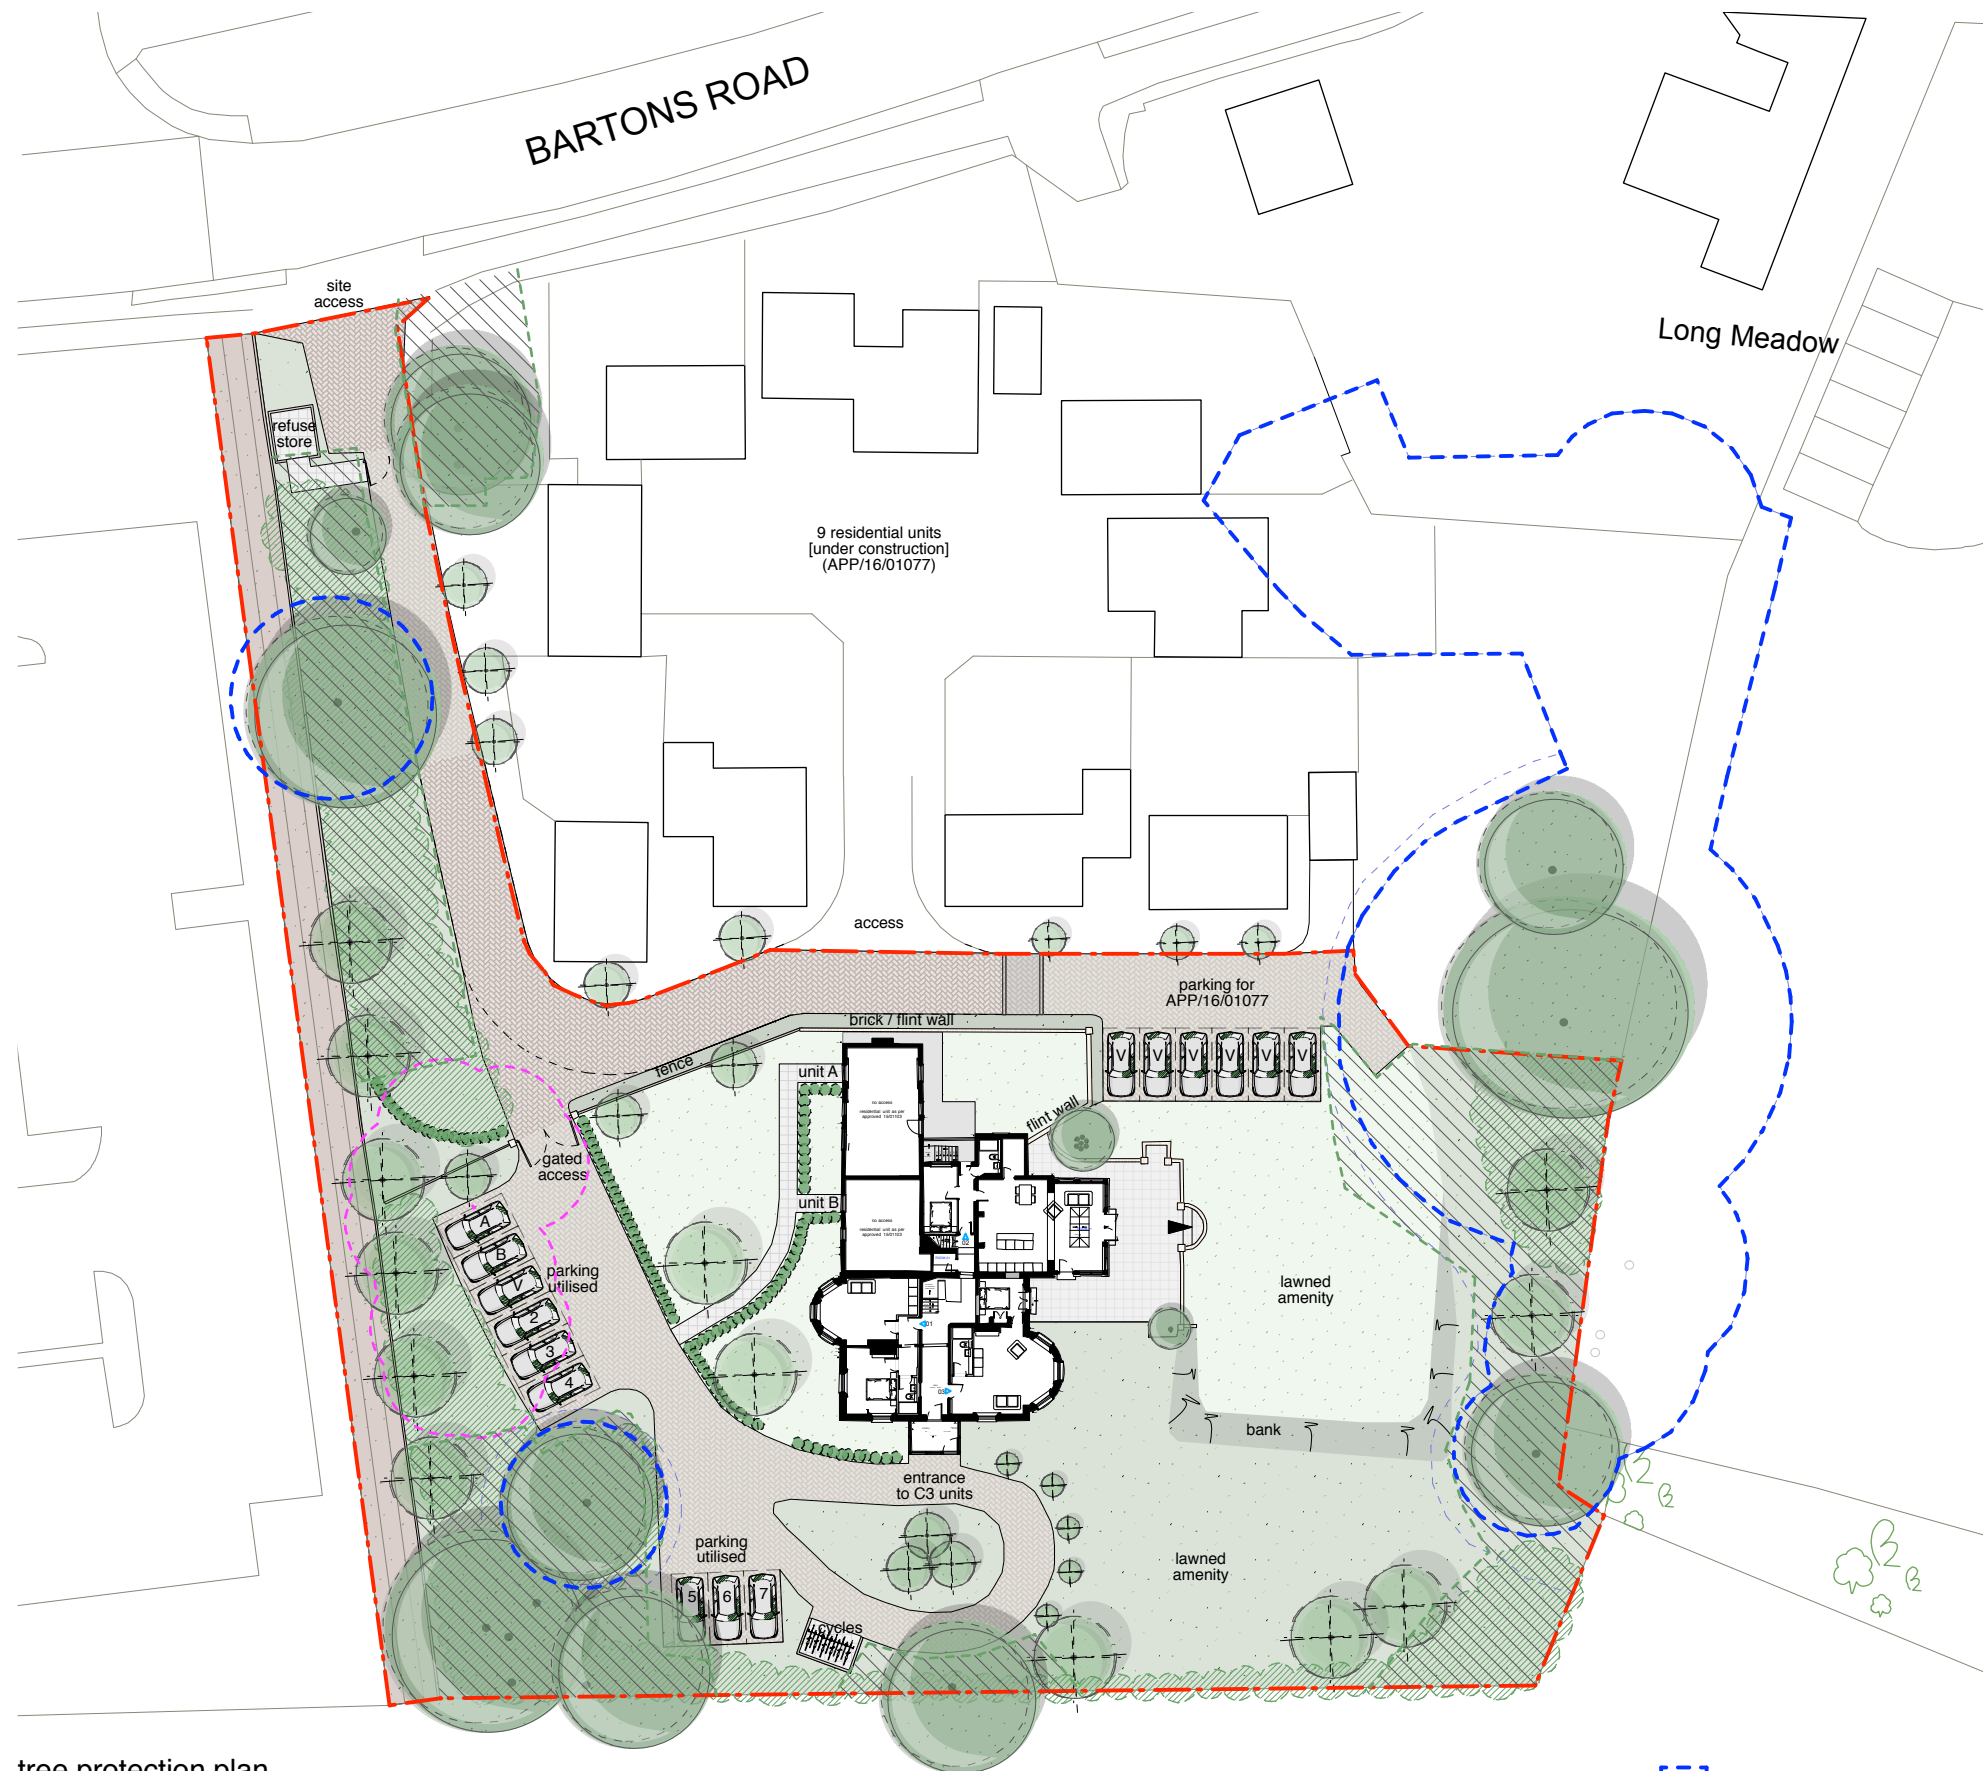

tree protection plan

- root protection area for Grp B trees
- construction exclusion zone, to be protected by fencing and/or ground protection
- trees removed as part of approved 16/01234/FULLS



| Rev: | Note: | Date: |
|------|-------|-------|
|      |       |       |
|      |       |       |
Notes:

Do not scale from the drawing for other than planning purposes, all sizes to be confirmed on site before construction.

The copyright of this drawing is retained by Concept Design & Planning.

The site drawing is reproduced under the limited licence of the Ordnance Survey and cannot be reproduced.

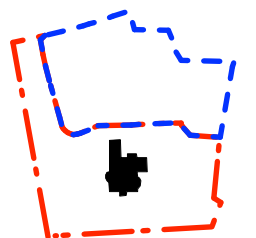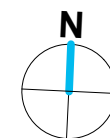

|             |                       |             |          |
|-------------|-----------------------|-------------|----------|
| Project:    | East Leigh House      | Drawn by:   | RW       |
| Drawing:    | Tree Constraints Plan | Checked by: | RW       |
| Drawing No: | C18/060.TP1           | Revision:   | *        |
| Scale:      | 1:500 @ A3            | Date:       | Jan 2019 |

**concept**   
design & planning

t. 023 8033 1010  
e. studio@conceptdp.co.uk  
www.conceptdp.co.uk