



- MATERIAL KEY
- FACING BRICKWORK
 - RENDER
 - TILE HANGING

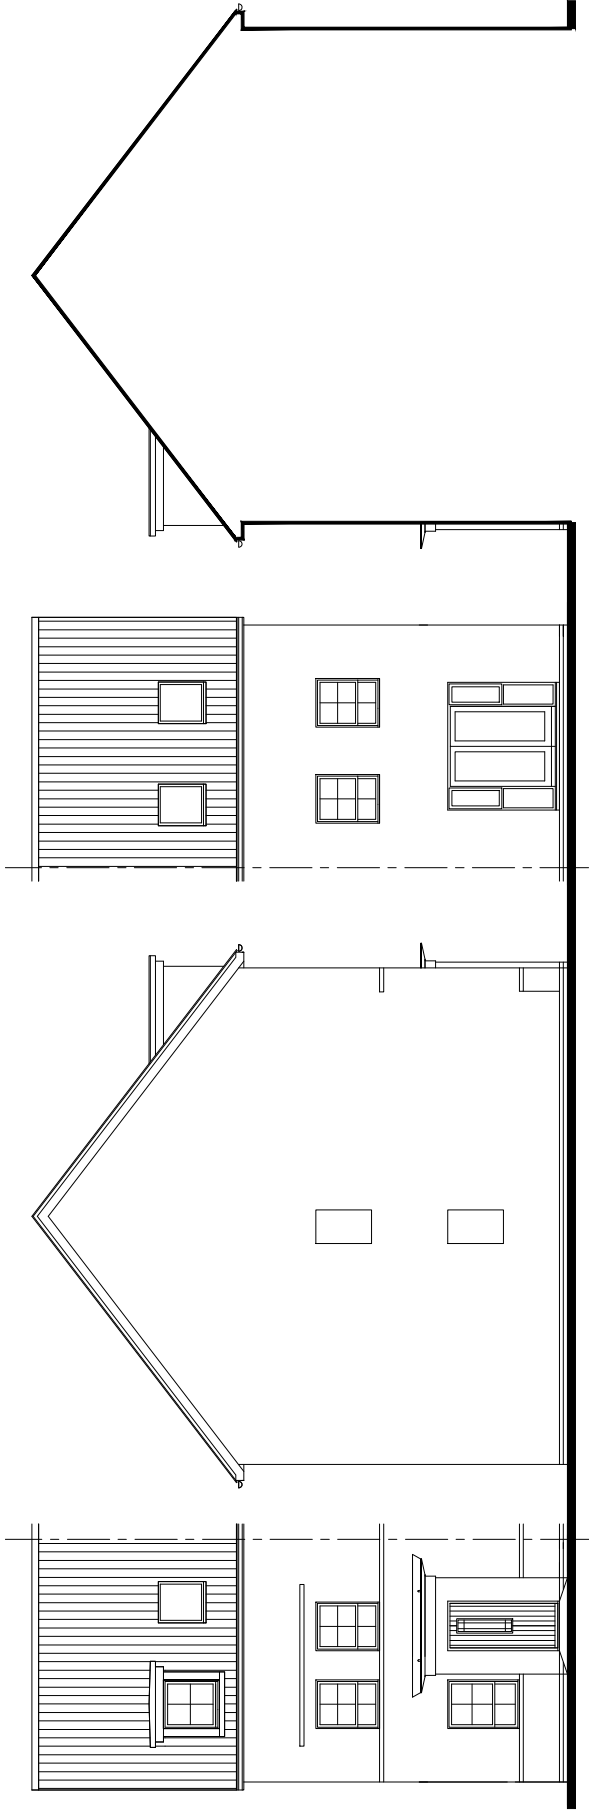

FRONT ELEVATION SIDE ELEVATION 1 REAR ELEVATION SIDE ELEVATION 2

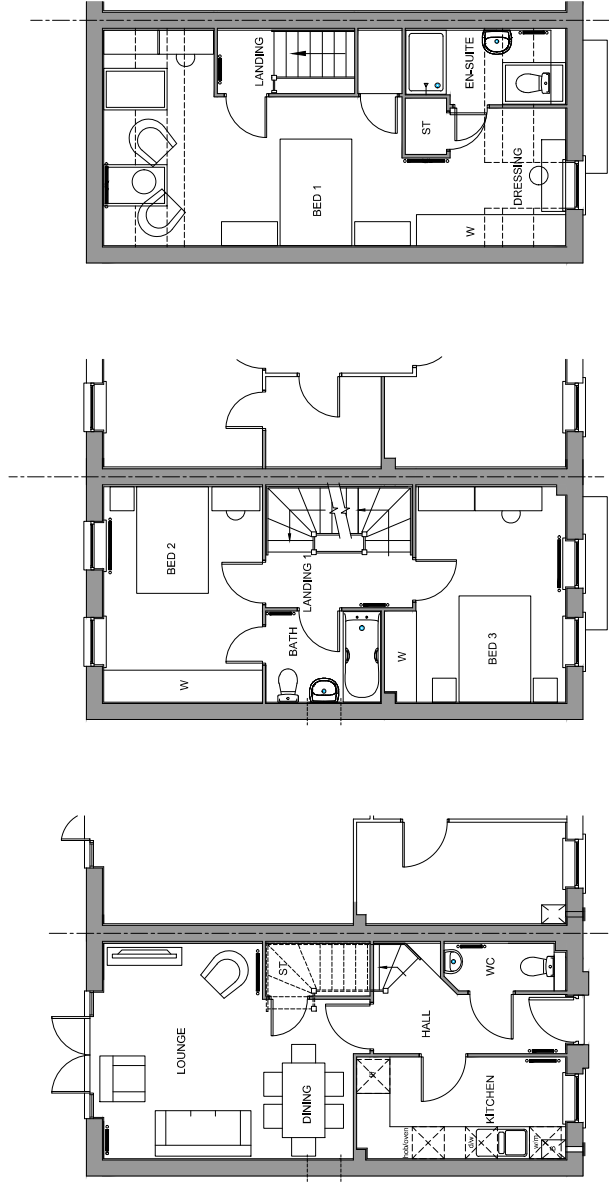

GROUND FLOOR PLAN FIRST FLOOR PLAN SECOND FLOOR PLAN

PLOT NUMBERS:
AS: 38
OPP: 29, 31, 33, 37

NOTE: ALL FLUES, METERS & EXTRACT
POSITIONS TO BE CONFIRMED.

SOLAR PANELS TYPE, SIZE & ORIENTATION TO
BE AGREED. PLOT SPECIFIC

**NORBURY
BEDROOM ALLOCATION 3B/6P
2.5 STOREY
FLOOR AREA: 1107sqft/102.9m² (GIFA)**

