


PROPOSED REAR ADDITIONS & ALTS.
18, EASTWOOD CL, HAYLING I. HANTS.
FOR MR & MRS A. HINSLEY.

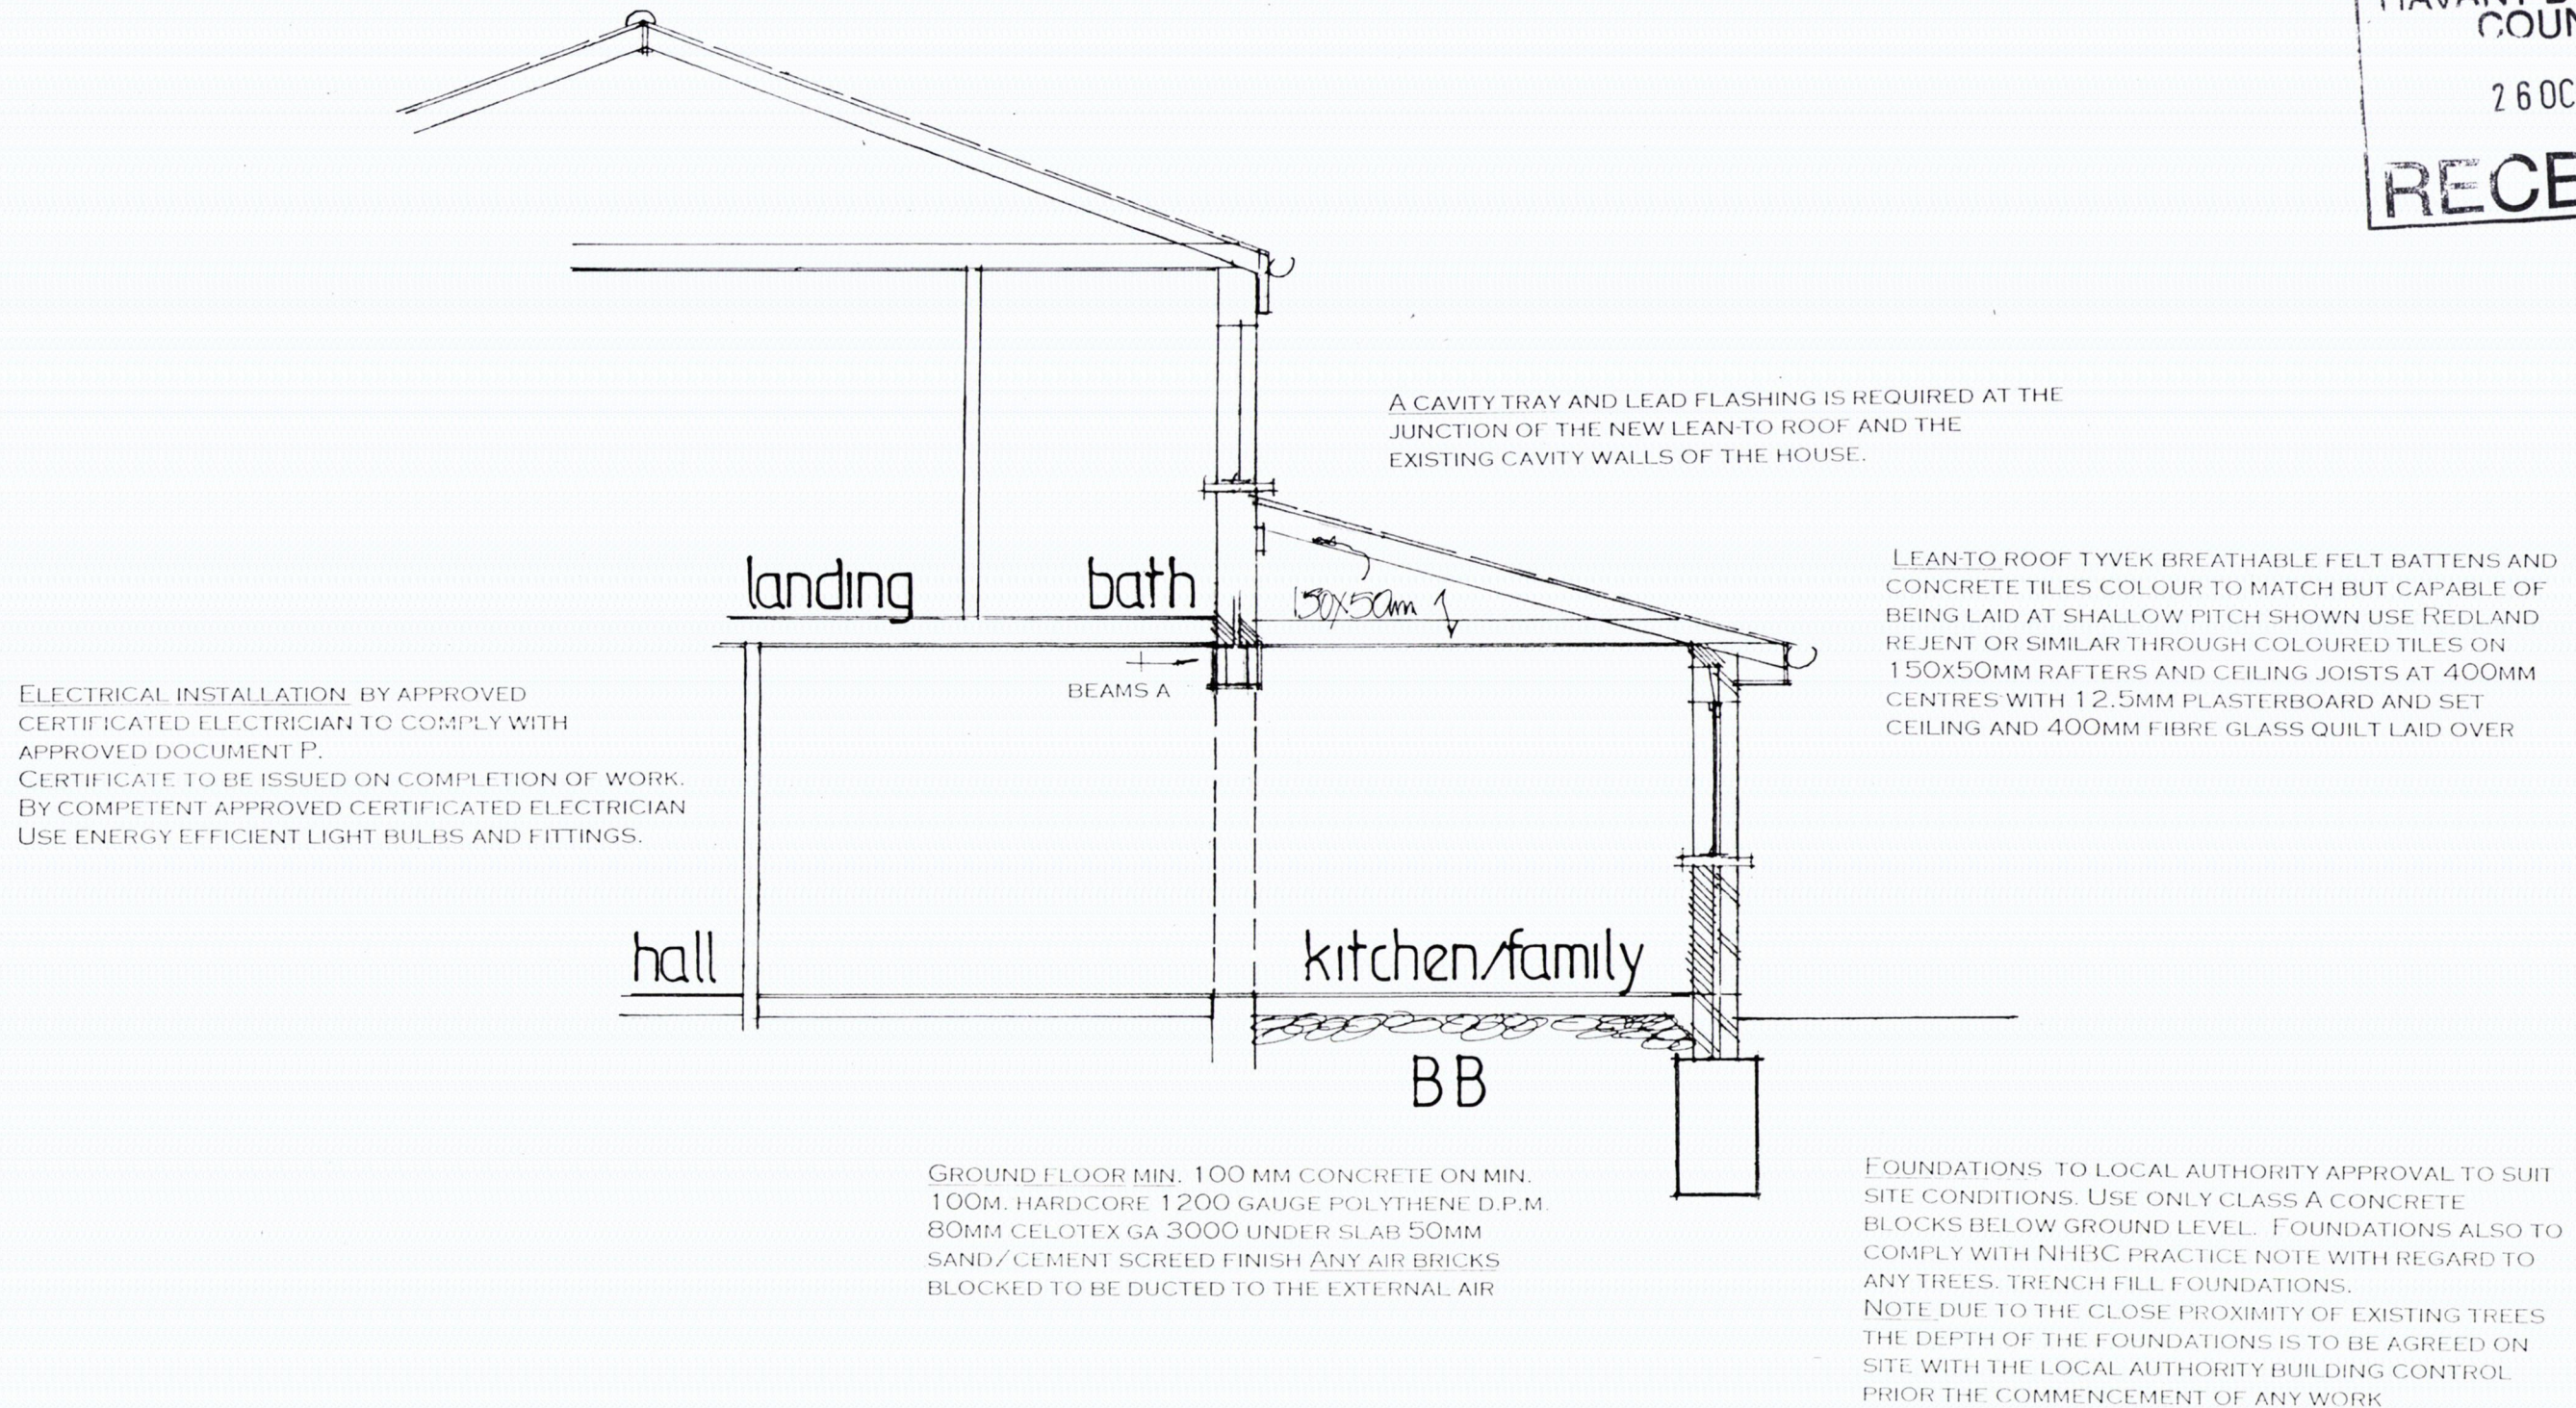

SECTION DRAWING BB

date oct 18
scale 1:50

PETER J. WALKER
ISLAND DESIGN
182 SEAFRONT, HAYLING ISLAND, HANTS
PO11 9AN
TEL : 02392467571