


52 Bracklesham Road 1250

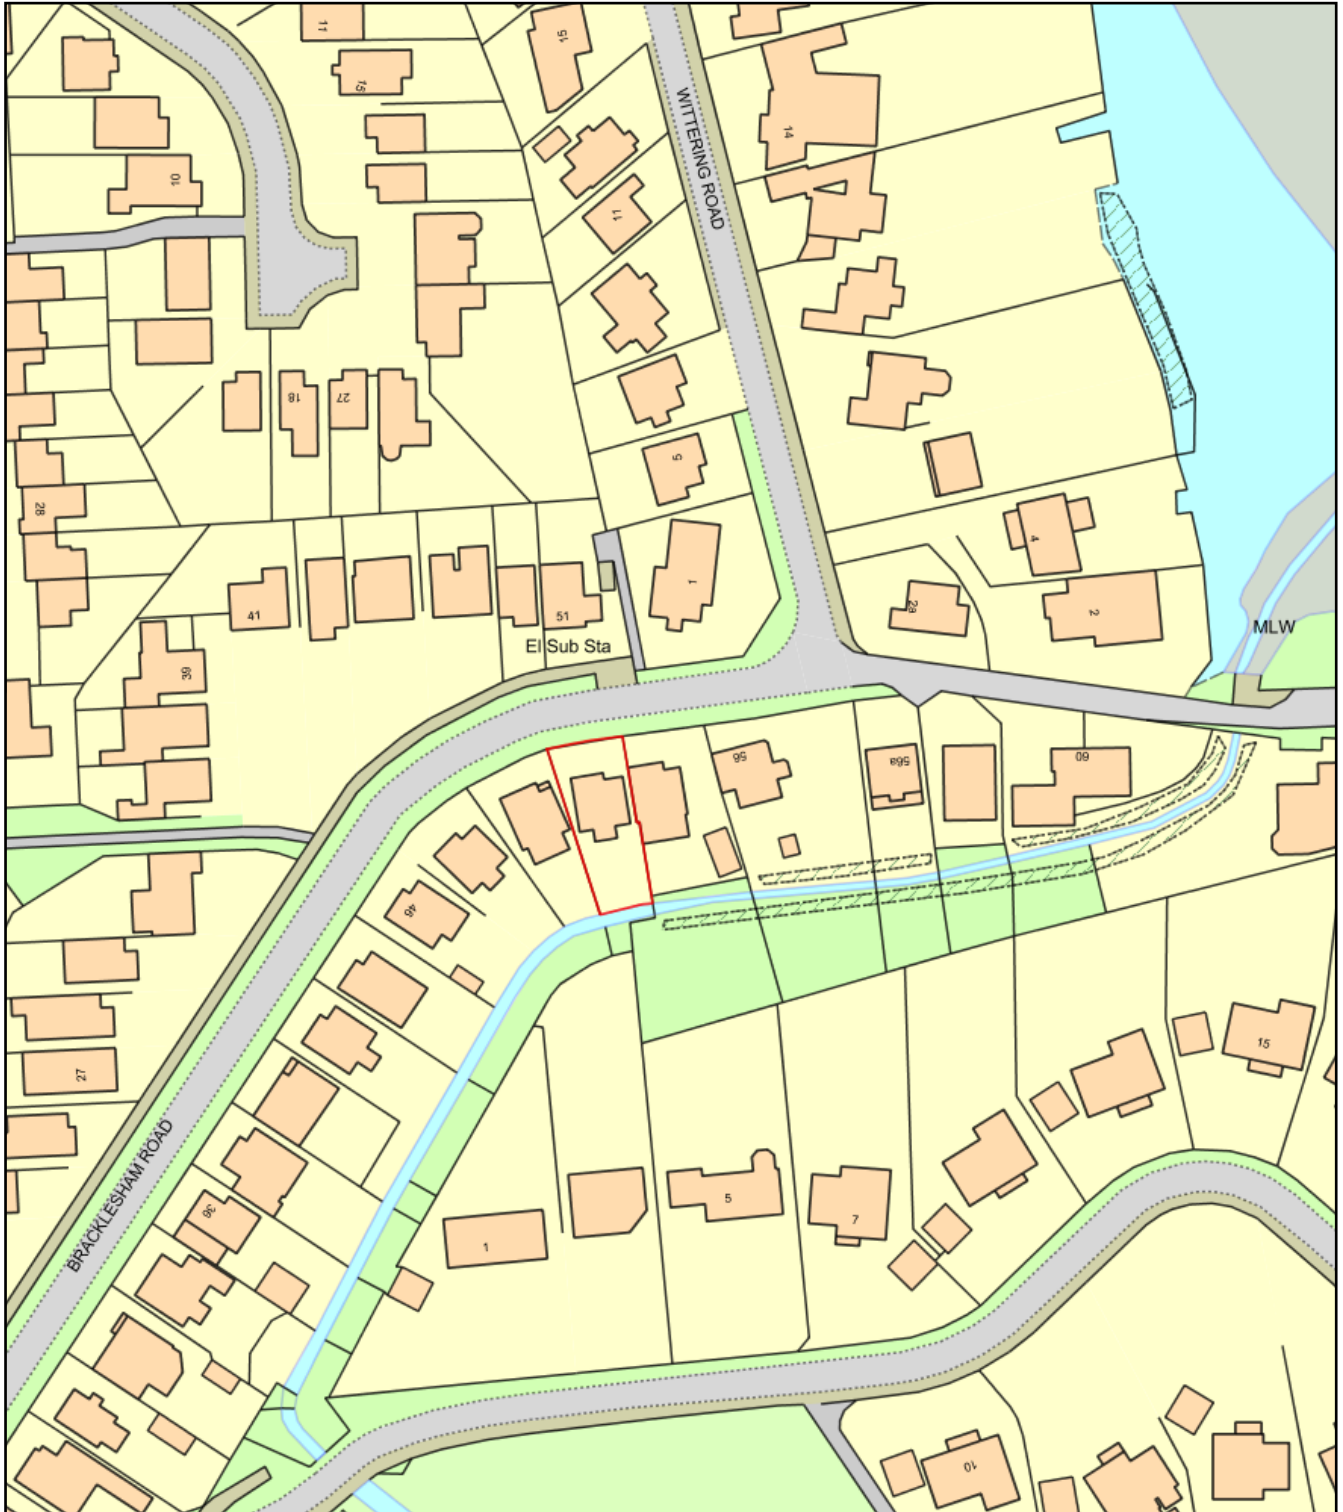

0 50
Metres



Plan Produced for: C Mallen

Date Produced: 02 Aug 2018

Plan Reference Number: TQRQM18214091305206

Scale: 1:1250 @ A4